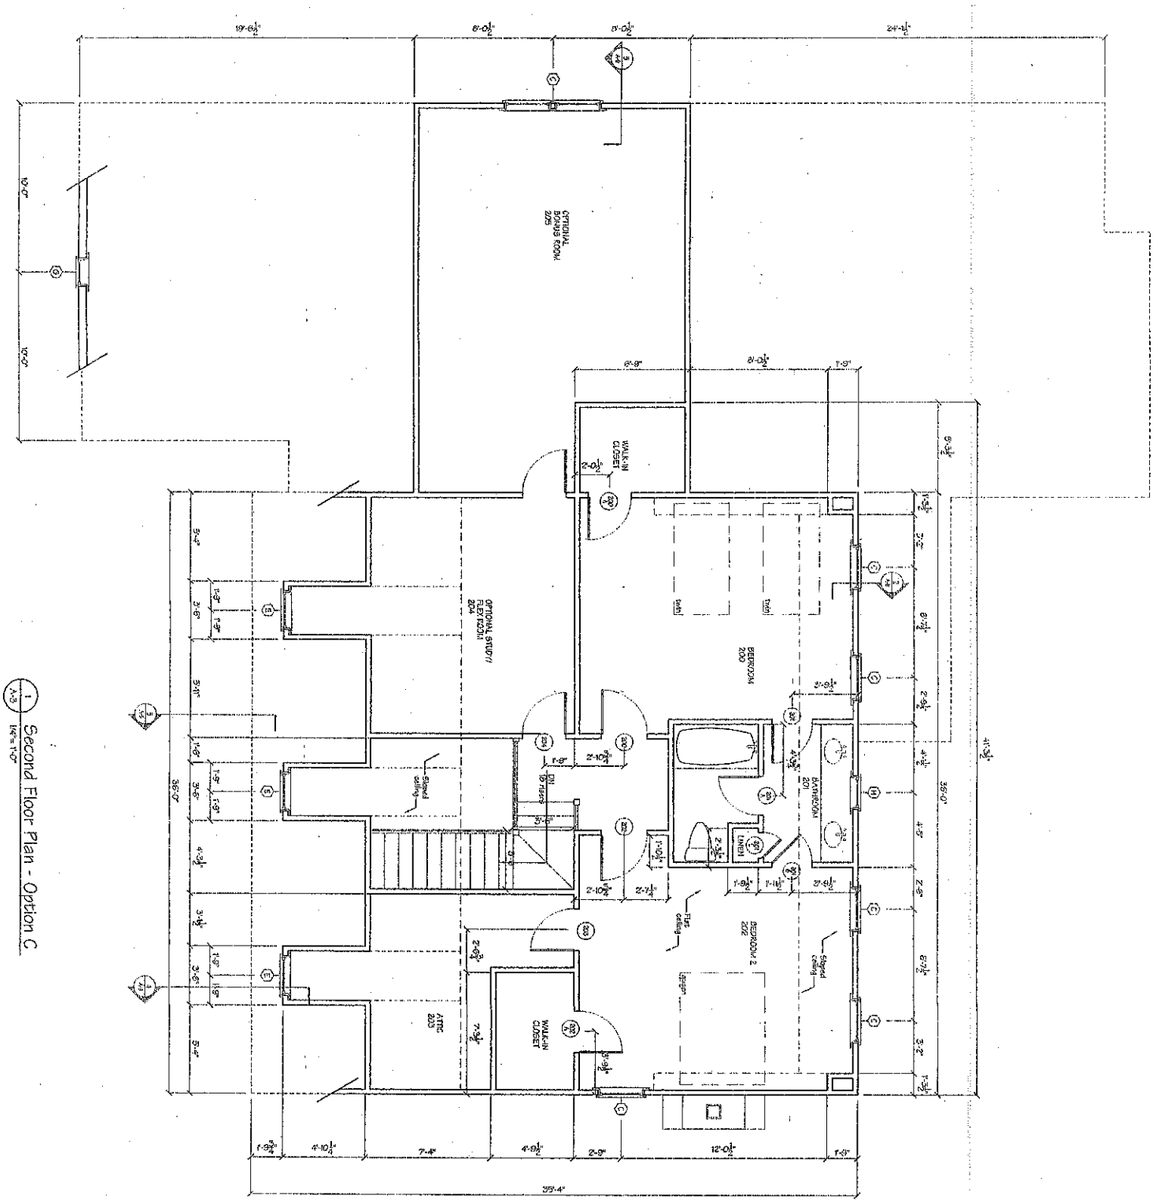



1/4" = 1'-0" Second Floor Plan - Option C

GENERAL NOTES:

1) All dimensions shall be verified by the General Contractor. Any discrepancies shall be brought to the attention of the Architect for resolution.

2) No changes in the design, layout or appearance shall be made without the written approval of the Architect.

Note:

| | |
|---|---|
| Commission No.: | Drawn by: JLM |
| A-3 of Set Total: | Date Issued: July 7, 2005 |
| | Revisions: 1 10/26/05 |

Floor Plan

Hadwin House

Simonini Builders

Sconset Village at The Point


Lake Norman, North Carolina


Meyer·Greeson·Paullin

Architecture/Interior Design PA

320 South Tryon Street • Suite 222 • Charlotte, NC 28202

Phone (704) 375-1001 • Fax (704) 333-3620

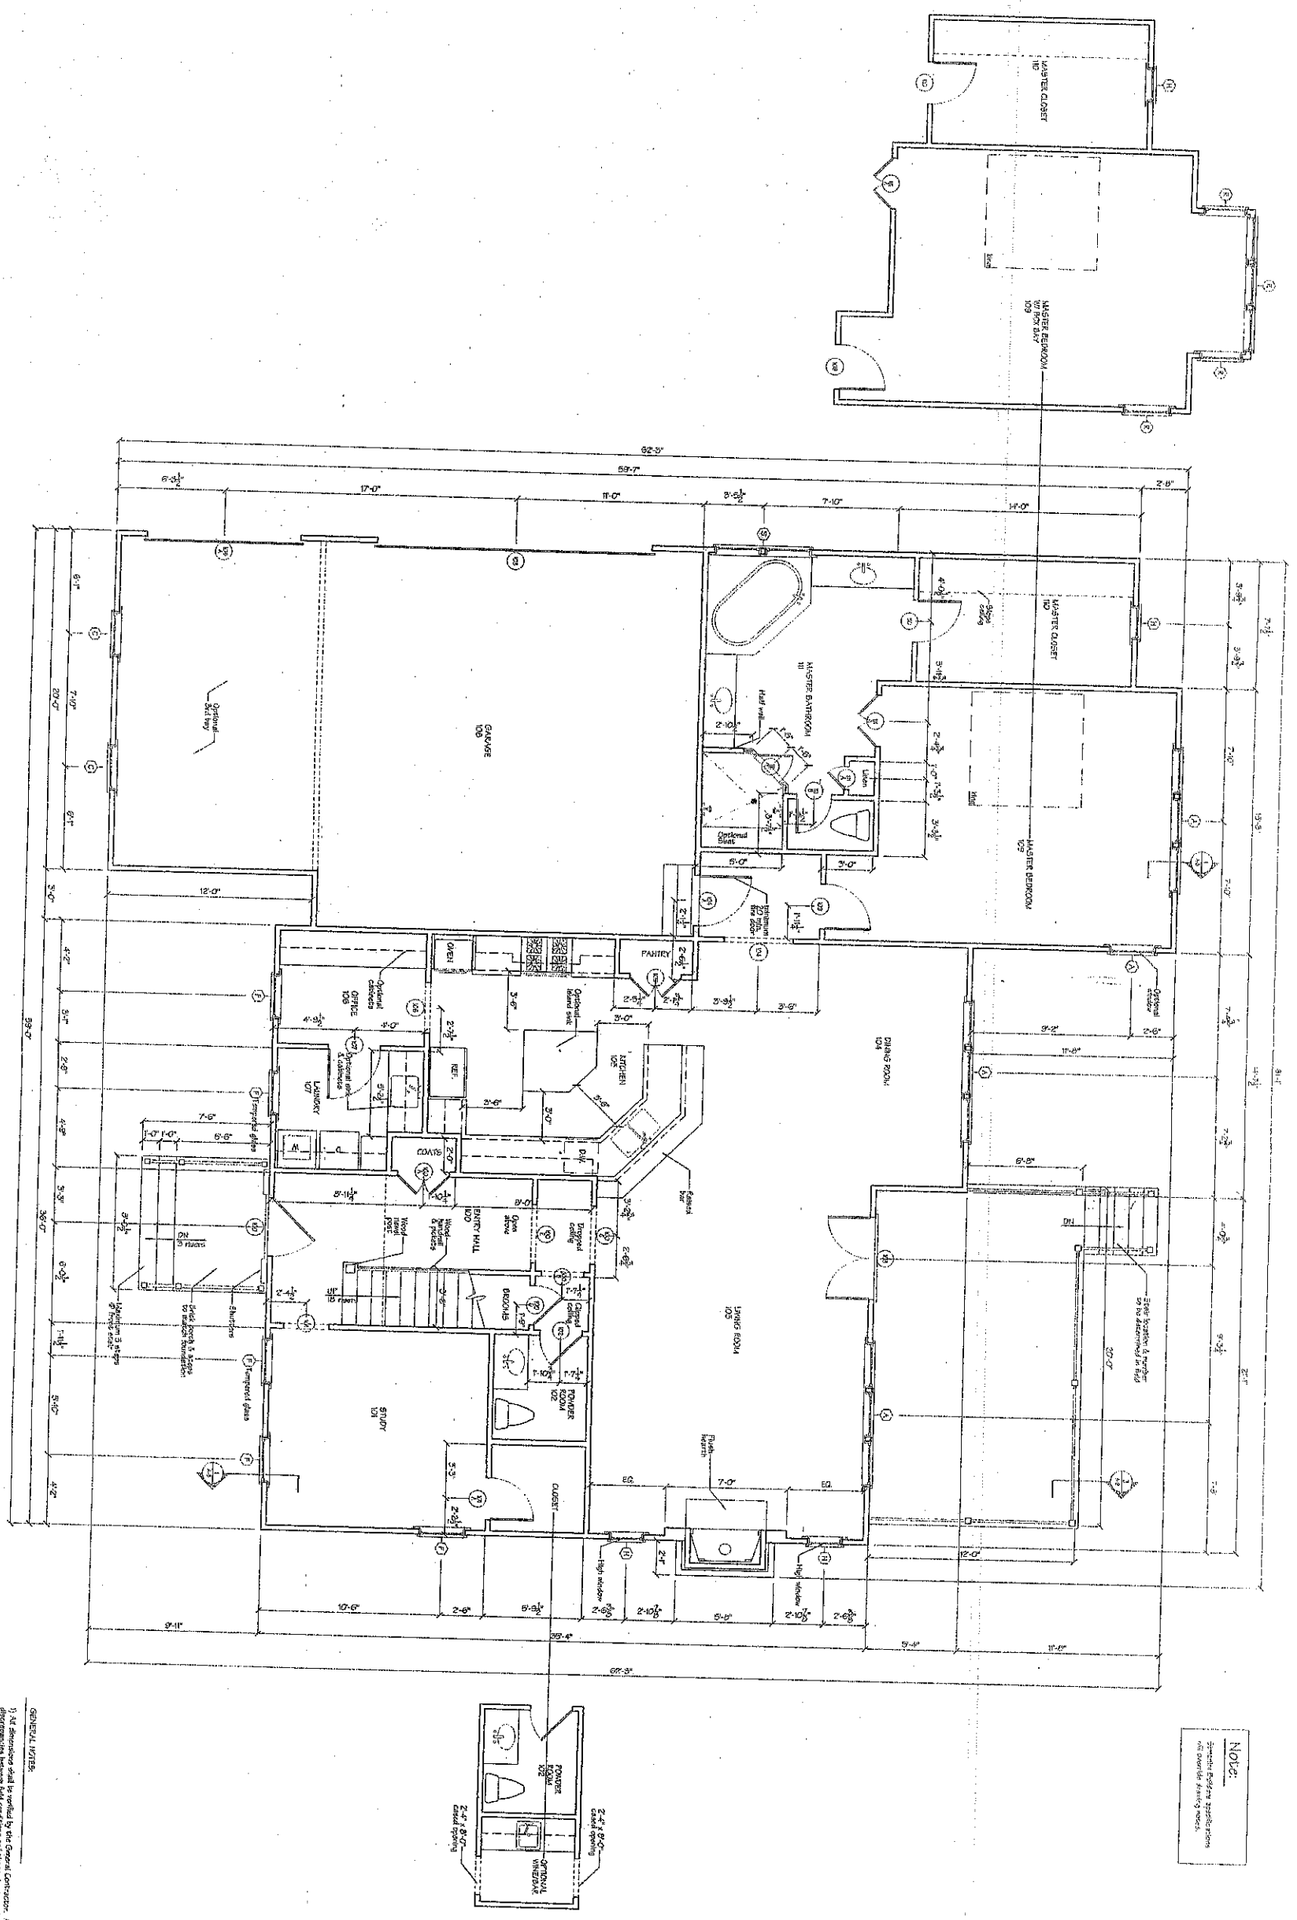

1/A2 Main Floor Plan - Option C

1/4" = 1'-0"

805 main floor heated sq. ft.
805 main floor total sq. ft.
2683 level 1 total sq. ft.

186 first room sq. ft.
334 living room sq. ft.

GENERAL NOTES:

1.) All dimensions shall be verified prior to construction. Any discrepancies between field conditions and these construction documents shall be brought to the attention of the Architect for resolution.

2.) All changes in size, design, layout or appearance shall be made without the written and written approval of the Architect.

3.) Position of stairs to allow room for stairs.

Notes:

| Commission No.: | Drawn by: JLM |
|---|---|
| A-2 | Date Issued: July 7, 2005 |
| of | Revisions: ⚠ 10/26/05 |
| Set Total: | |

Floor Plan

Hadwin House

Simonini Builders

Sconset Village at The Point
Lake Norman, North Carolina


Meyer·Greeson·Paullin

Architecture/Interior Design PA
320 South Tryon Street • Suite 222 • Charlotte, NC 28202
Phone (704) 375-1601 • Fax (704) 333-3620