
Acknowledgement Of
Plans Submittal ONLY!
Maira Dobson Date 1/13/06
Jason Weaver Date 1/16/06

CURVE TABLE					
CURVE	RADIUS	LENGTH	BEARING	CHORD	DELTA
C1	695.00'	451.85'	S20°54'00"W	443.93'	37°15'01"

LINE TABLE		
LINE	BEARING	LENGTH
L1	N15°37'31"E	13.93'
L2	N08°37'47"E	19.13'
L3	N30°03'47"W	25.24'
L4	N70°56'45"W	50.05

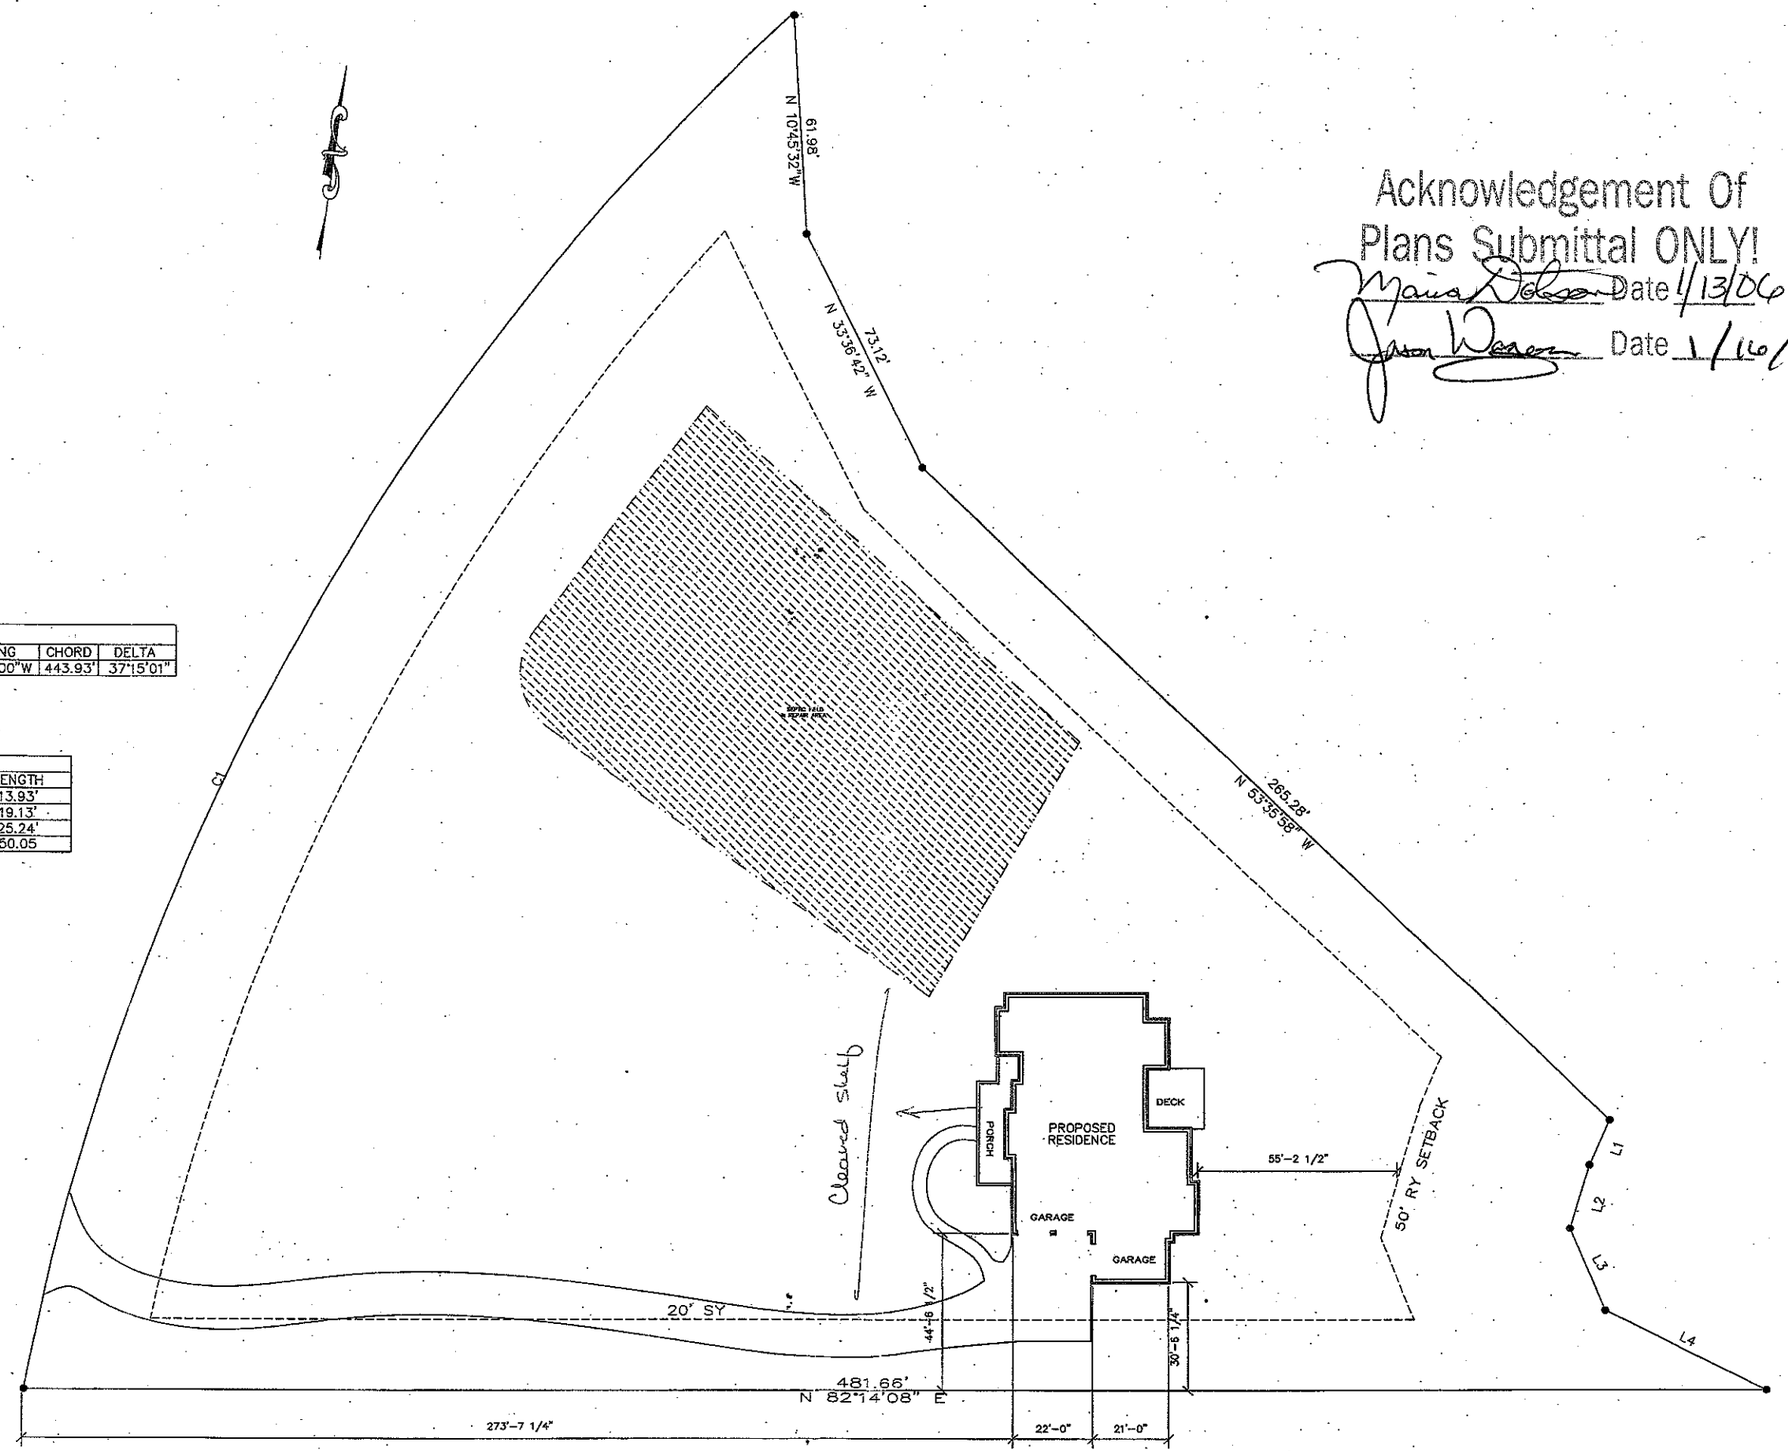

DIENST CUSTOM HOMES
9606-A CALDWELL COMMONS CIR.
CORNELIUS, NC 28031

PLAN 1

LOT 1741 THE POINT
SITE PLAN

DRAWN BY
J.FELLOWS

CHECKED BY
JOCELYN DIENST

FILE
PT1741SITE

SCALE
1"=20'-0"

DATE
8/02/05

SHEET NO.
OF