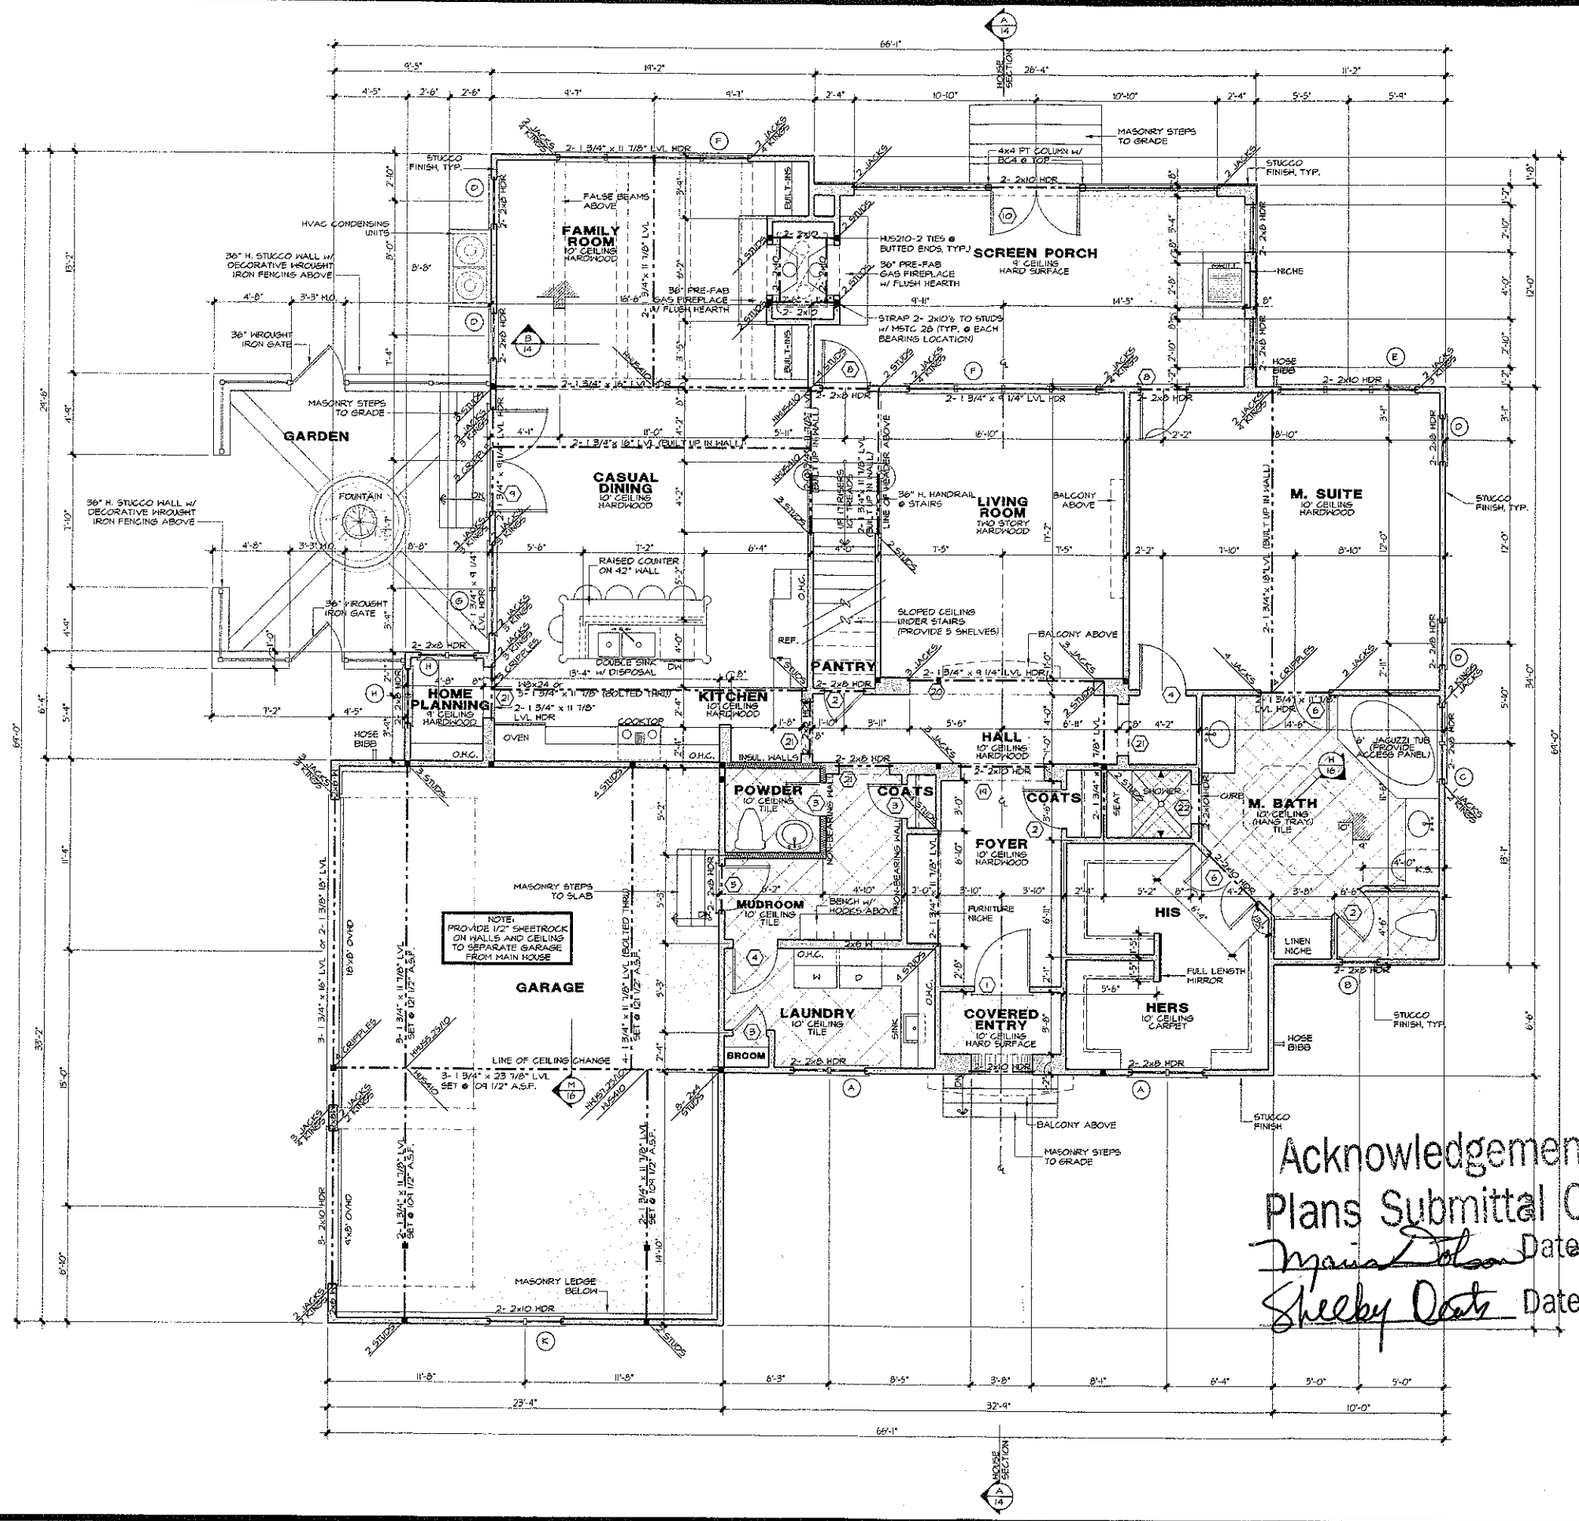


DOOR SCHEDULE

	SIZE	DESCRIPTION
1	3' x 8'	ARCHTOP ENTRY DOOR
2	2' x 8'	SOLID PANEL DOOR
3	2' x 8'	SOLID PANEL DOOR
4	2' x 8'	SOLID PANEL DOOR
5	2' x 8'	20 MIN. FIRE RATED
6	2-2' x 8'	SOLID PANEL DOOR
7	x	NOT USED
8	2' x 8'	FRENCH DOOR W/ EXTERIOR HARDWARE
9	2-3' x 8'	FRENCH DOORS W/ EXTERIOR HARDWARE
10	2-2' x 8'	SCREEN DOOR
11	2' x 6'	SOLID PANEL DOOR
12	2-2' x 6'	SOLID PANEL DOOR
13	2' x 6'	SOLID PANEL DOOR
14	2' x 6'	SOLID PANEL POCKET DOOR
15	2-3' x 6'	SOLID PANEL POCKET DOOR
16	2' x 4'	SOLID PANEL DOOR, FIELD VERIFY SIZE
17	2-2' x 8'	ARCHTOP FRENCH DOOR
18	3' x 8'	ARCHTOP OPENING
19	5' x 8'	DRYWALL OPENING
20	11' x 8'	DRYWALL OPENING
21	5' x 8'	DRYWALL OPENING
22	2' x 8'	TILE OPENING
23	3' x 6'	DRYWALL OPENING
24	6' x 6'	DRYWALL OPENING
25	7' x 6'	DRYWALL OPENING

WINDOW SCHEDULE

	SIZE	DESCRIPTION
A	2-2' x 5'	CASEMENT W/ 16" TRANSOMS
B	1' x 4'	CASEMENT
C	2-2' x 4'	CASEMENT
D	2' x 5'	CASEMENT W/ 16" TRANSOMS
E	3-2' x 5'	CASEMENT W/ 16" TRANSOMS
F	4-2' x 5'	CASEMENT W/ 16" TRANSOMS
G	2-2' x 5'	CASEMENT
H	2-1' x 3'	CASEMENT
K	2-2' x 5'	CASEMENT
L	1' x 4'	ARCHTOP CASEMENT
M	2-2' x 5'	CASEMENT
N	4-2' x 6'	ARCHTOP CASEMENT

Square Footage

1/24/05 JDH

Main Level Heated	2,225 Sq.Ft.
Upper Level Heated	1,645 Sq.Ft.
Total Heated	3,870 Sq.Ft.
Future Expansion (Htd.)	266 Sq.Ft.
Covered Entry	28 Sq.Ft.
Sceen Porch	316 Sq.Ft.
Three Car Garage	753 Sq.Ft.
Total Under Roof	5,233 Sq.Ft.

Acknowledgement Of Plans Submittal ONLY

Date 2/24/05

Date 3/1/05

NOTES:

*ALL ANGLED WALLS ARE 45° U.N.O.

*W INDICATES BLOCKING FOR ABOVE CONCENTRATED LOADS AND ROOF BRACING POINT LOADS U.N.O.

*SEE FRAMING NOTE 16 FOR HEADER SIZES UNLESS NOTED ON PLAN

*DOORS ARE 6" FROM WALL UNLESS DIMENSIONED OTHERWISE

EXTERIOR WALL HEIGHT (h)	STUD SIZE/ SPACING
h ≤ 10'	2x4 @ 16" oc
10' ≤ h ≤ 11'	2x4 @ 12" oc
11' ≤ h ≤ 18'	2x6 @ 16" oc
h ≥ 18'	CONSULT ENG.

GARAGE WALL TO BE 2x6 @ 16" O.C. IF EXCEEDING 10' IN HEIGHT

CAROLINA DESIGN GROUP
a residential design firm
19602 Bailey Road Suite A, Cornelius NC 28031
voice: 704.895.7805 fax: 704.895.0599
www.carolinadesigngroup.com

Lot 1745 The Point

NEW RESIDENCE FOR
MR. & MRS. T. JONES

SEAL

NORTH CAROLINA PROFESSIONAL SEAL 27359 ENGINEER MICHAEL F. GERMAN

Vertex Engineering, P.C.
421 E. Hwy 51, Suite 300
Certificate No: C-2470


DRAWN BY	DATE
JDH	1/21/05

DRAWING TITLE: MAIN LEVEL FLOOR PLAN

SCALE: 1/4" = 1'-0"

SHEET NO. 6 OF 18 SHEETS

© Copyright, Carolina Design Group, Inc. - 2005

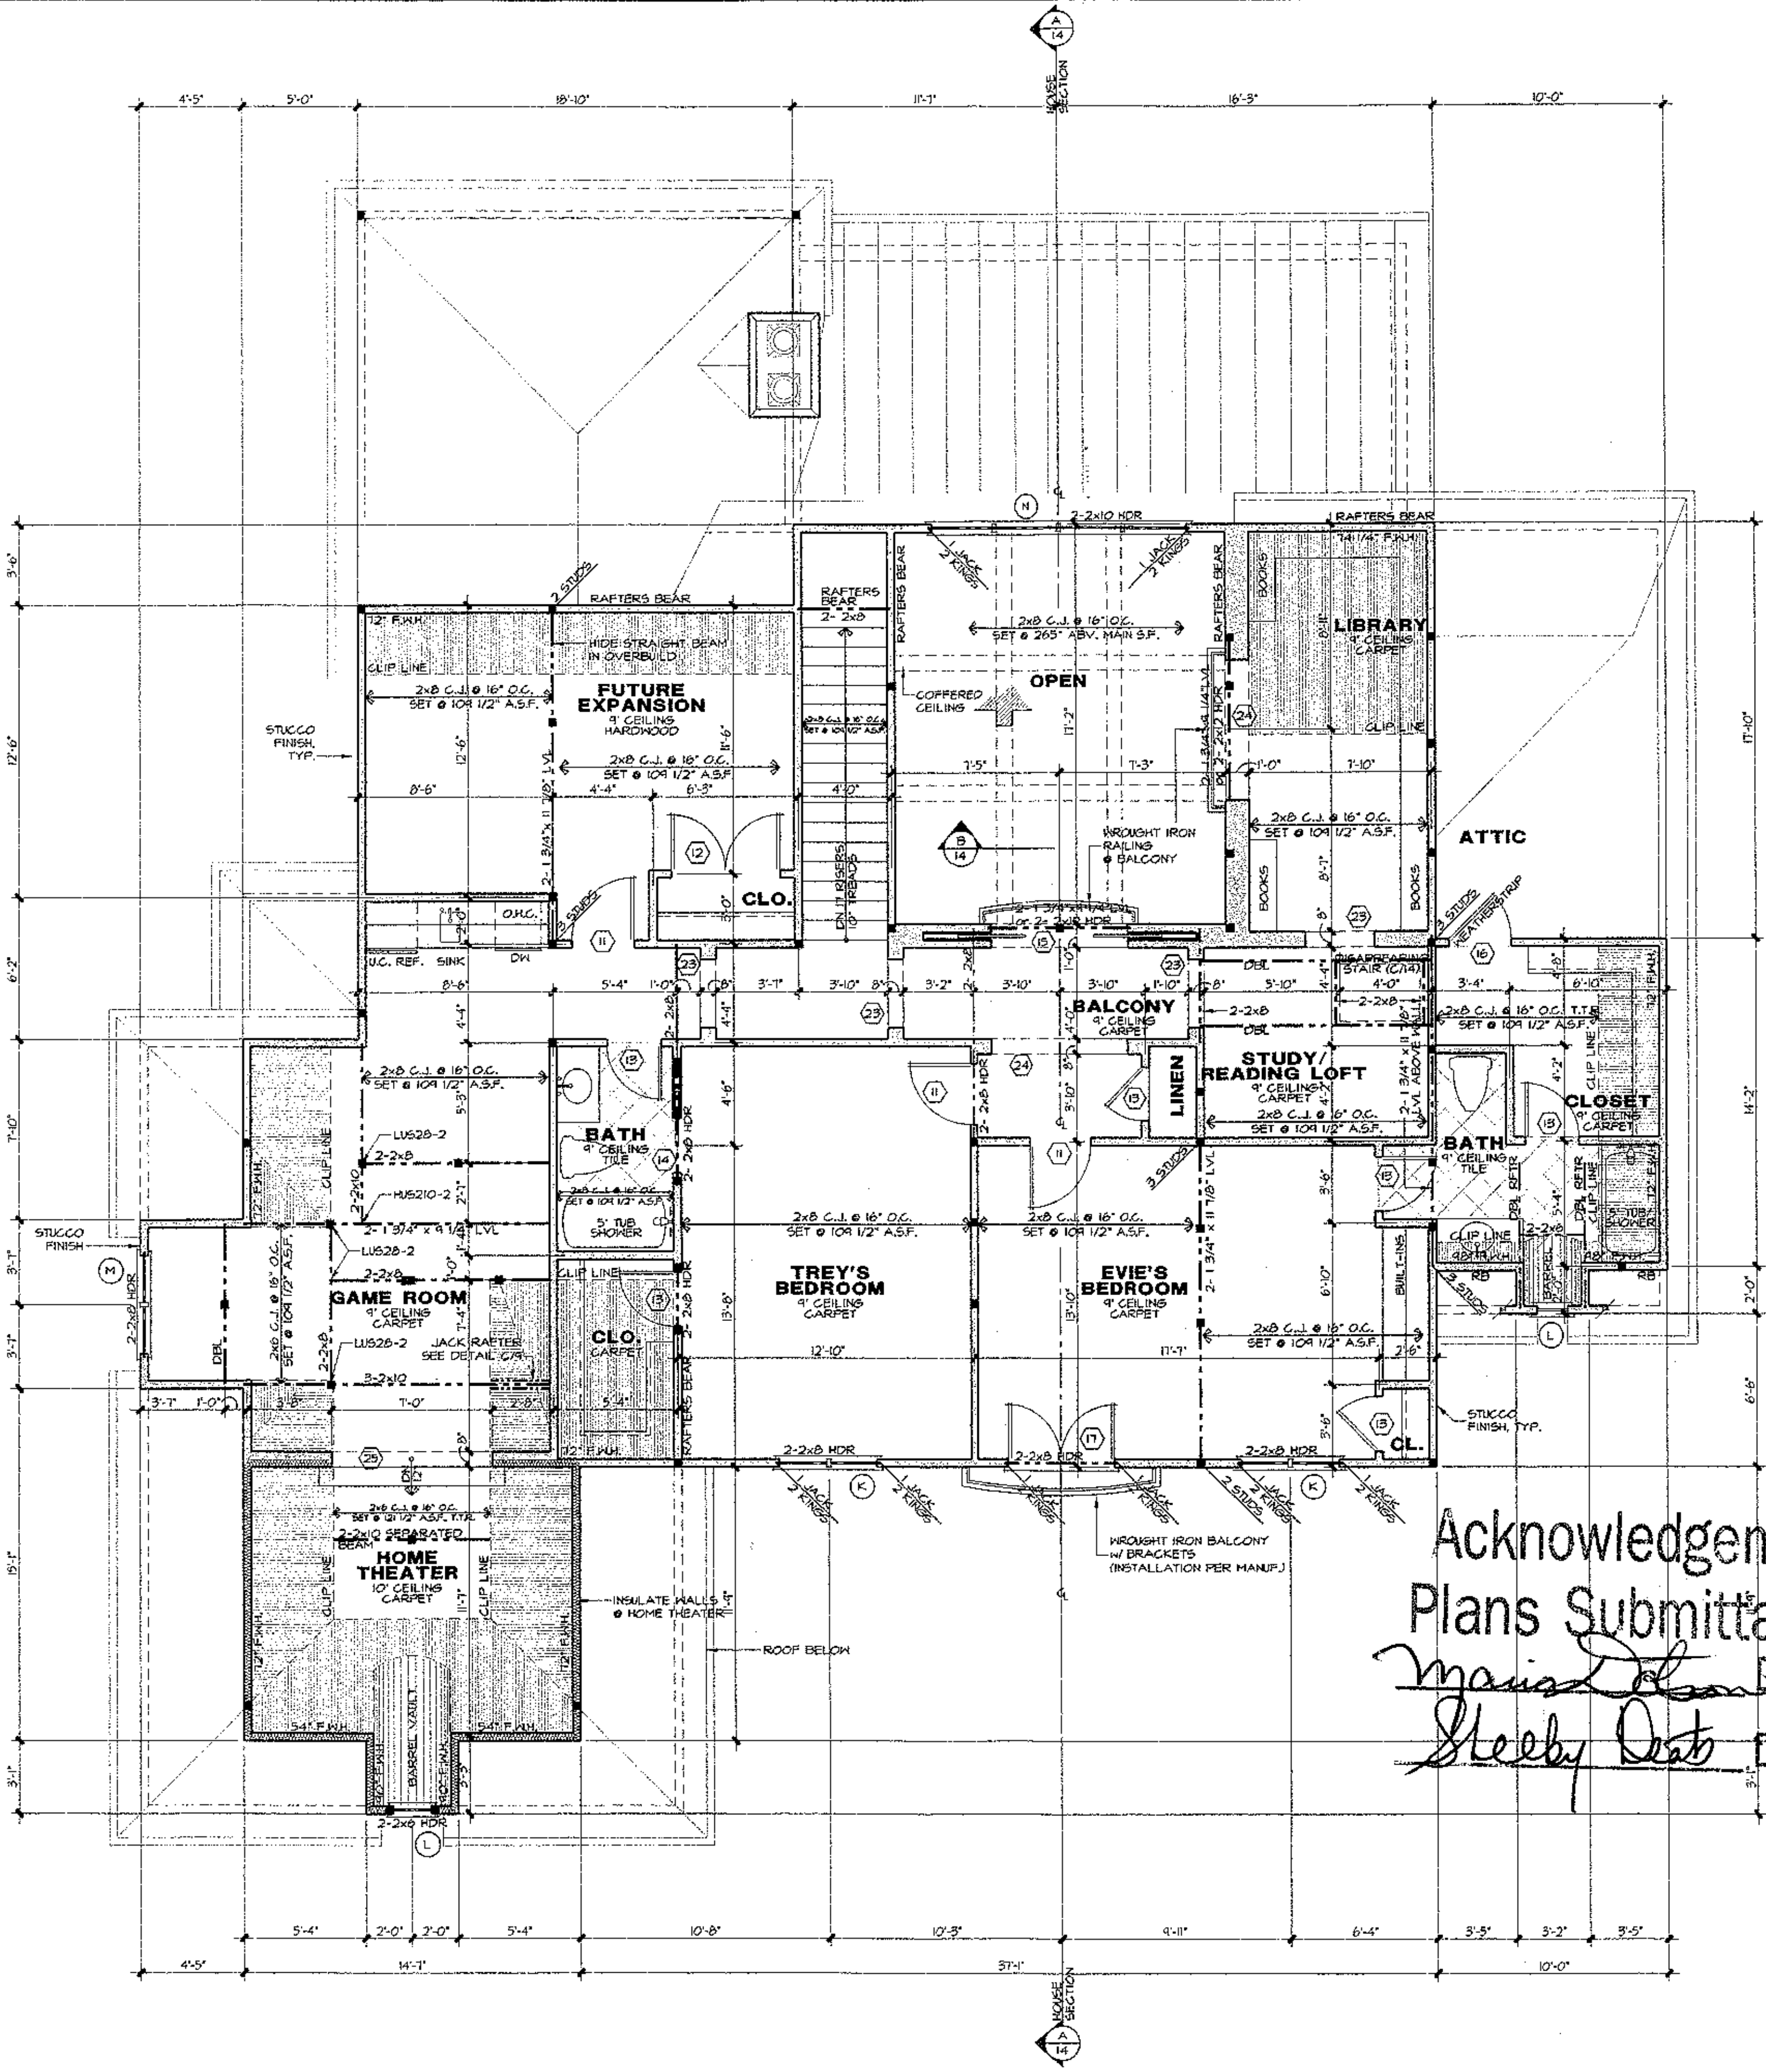

Acknowledgement Of
Plans Submittal ONLY!
Date 2/24/05
Date 3/2/08

DOOR SCHEDULE

	SIZE	DESCRIPTION
1	$3^4 \times 8^0$	ARCHTOP ENTRY DOOR
2	$2^4 \times 8^0$	SOLID PANEL DOOR
3	$2^0 \times 8^0$	SOLID PANEL DOOR
4	$2^8 \times 8^0$	SOLID PANEL DOOR
5	$2^8 \times 8^0$	20 MIN. FIRE RATED
6	$2\text{-}2^0 \times 8^0$	SOLID PANEL DOOR
7	x	NOT USED
8	$2^8 \times 8^0$	FRENCH DOOR w/ EXTERIOR HARDWARE
9	$2\text{-}3^0 \times 8^0$	FRENCH DOORS w/ EXTERIOR HARDWARE
10	$2\text{-}2^8 \times 8^0$	SCREEN DOOR
11	$2^8 \times 6^8$	SOLID PANEL DOOR
12	$2\text{-}2^4 \times 6^8$	SOLID PANEL DOOR
13	$2^4 \times 6^8$	SOLID PANEL DOOR
14	$2^4 \times 6^8$	SOLID PANEL POCKET DOOR
15	$2\text{-}3^0 \times 6^8$	SOLID PANEL POCKET DOOR
16	$2^4 \times 4^6$	SOLID PANEL DOOR, FIELD VERIFY SIZE
17	$2\text{-}2^4 \times 8^0$	ARCHTOP FRENCH DOOR
18	$3^8 \times 8^4$	ARCHTOP OPENING
19	$5^0 \times 8^0$	DRYWALL OPENING
20	$11^0 \times 8^0$	DRYWALL OPENING
21	$3^0 \times 8^0$	DRYWALL OPENING
22	$2^4 \times 8^0$	TILE OPENING
23	$3^0 \times 6^8$	DRYWALL OPENING
24	$6^0 \times 6^8$	DRYWALL OPENING
25	$7^0 \times 6^8$	DRYWALL OPENING

WINDOW SCHEDULE

	SIZE	DESCRIPTION
A	$2\text{-}2^0 \times 5^6$	CASEMENT w/ 16" TRANSOMS
B	$1^8 \times 4^6$	CASEMENT
C	$2\text{-}2^0 \times 4^6$	CASEMENT
D	$2^8 \times 5^6$	CASEMENT w/ 16" TRANSOMS
E	$3\text{-}2^8 \times 5^6$	CASEMENT w/ 16" TRANSOMS
F	$4\text{-}2^8 \times 5^6$	CASEMENT w/ 16" TRANSOMS
G	$2\text{-}2^6 \times 5^0$	CASEMENT
H	$2\text{-}1^6 \times 3^2$	CASEMENT
K	$2\text{-}2^0 \times 5^6$	CASEMENT
L	$1^4 \times 4^6$	ARCHTOP CASEMENT
M	$2\text{-}2^0 \times 5^0$	CASEMENT
N	$4\text{-}2^8 \times 6^0$	ARCHTOP CASEMENT

Square Footage
1/24/05 JDH

Main Level Heated	2,225 Sq.Ft.
Upper Level Heated	1,645 Sq.Ft.
Total Heated	3,870 Sq.Ft.
Future Expansion (Htd.)	266 Sq.Ft.
Covered Entry	28 Sq.Ft.
Sceen Porch	316 Sq.Ft.
Three Car Garage	753 Sq.Ft.
Total Under Roof	5,233 Sq.Ft.

NOTES:

*ALL ANGLED WALLS ARE 45° U.N.O.

*■ INDICATES BLOCKING FOR ABOVE CONCENTRATED LOADS AND ROOF BRACING POINT LOADS U.N.O.

*SEE FRAMING NOTE 16 FOR HEADER SIZES UNLESS NOTED ON PLAN

*ALL DOORS ARE 6" FROM WALL UNLESS DIMENSIONED OTHERWISE

EXTERIOR WALL HEIGHT (h)	STUD SIZE/ SPACING
h < 10'	2x4 @ 16" oc
10' ≤ h ≤ 11'	2x4 @ 12" oc
11' ≤ h ≤ 18'	2x6 @ 16" oc
h >18'	CONSULT ENG.
GARAGE WALL TO BE 2x6 @ 16" O.C. IF EXCEEDING 10' IN HEIGHT	

CAROLINA DESIGN GROUP
a residential design firm
10602 Bailey Road Suite A, Cornelius NC 28031
voice: 704.895.7805 fax: 704.895.0599
www.carolinadesigngroup.com

Lot 1745
The Point

A NEW RESIDENCE FOR
Mr. & Mrs. Fiscus

SEAL
NORTH CAROLINA PROFESSIONAL ENGINEER SEAL 22359 MICHAEL P. SERVAIS 1/25/05

Vanna Engineering, P.C.
426 E. 4th St. Suite 300
Charlotte, NC 28202

DRAWN BY	DATE
JDH	1/21/05

DRAWING TITLE:
UPPER LEVEL FLOOR PLAN
SCALE: 1/4" = 1'-0"

SHEET NO:
8
OF 18 SHEETS

© Copyright, Carolina Design Group, Inc. - 2005