


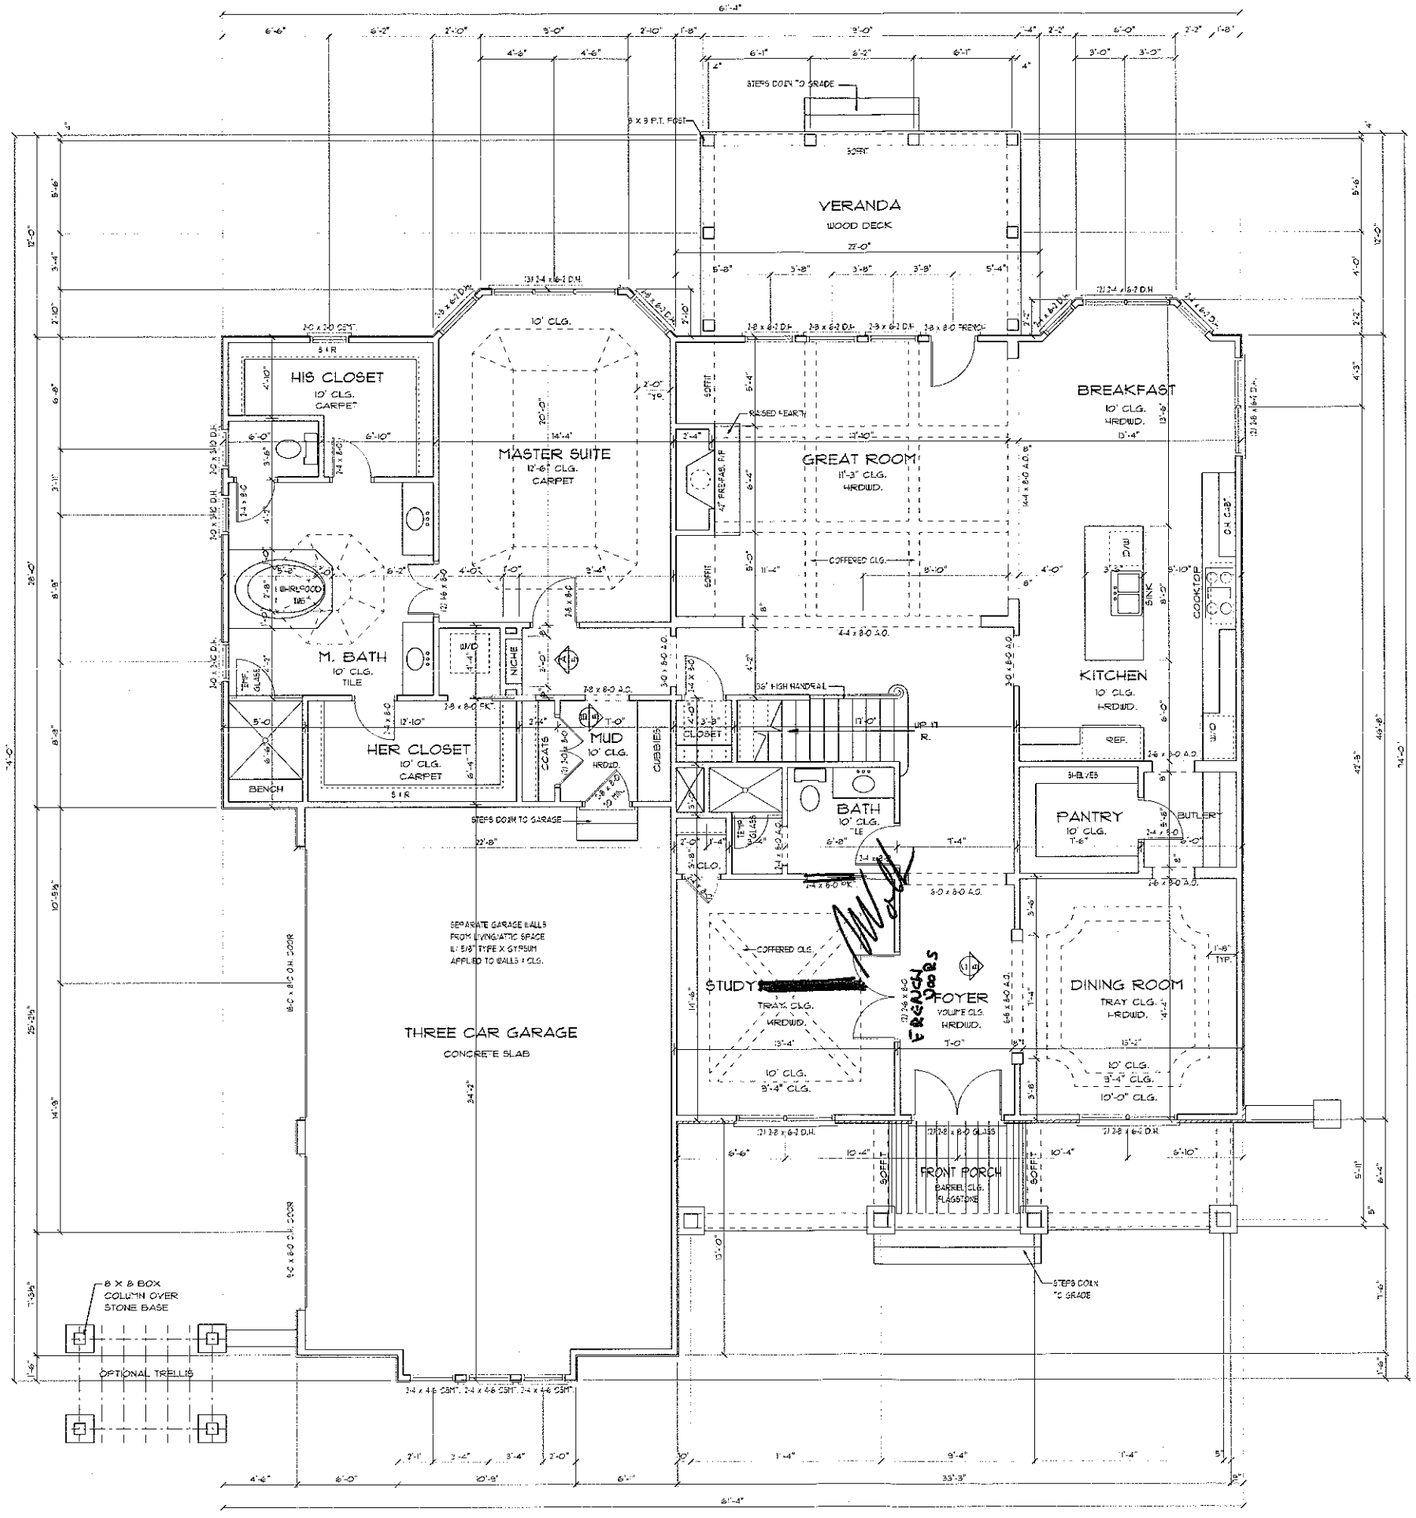


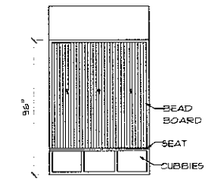


A/5 CUBBIES ELEVATION
SCALE = 1/4" = 1'-0"

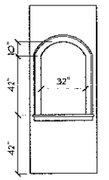

B/5 NICHE OPENING DETAIL
SCALE = 1/4" = 1'-0"

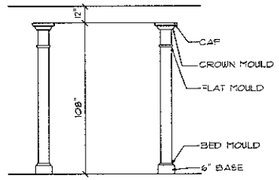

C/5 OPENING DETAIL
SCALE = 1/4" = 1'-0"

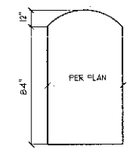

TYPICAL ARCHED OPENING DETAIL
@ FIRST FLOOR SCALE 1/4" = 1'-0"

FIRST FLOOR NOTES

- ALL ANGLED WALLS ARE 45 DEGREES OR 30 DEGREES (UNLESS NOTED OTHERWISE)
- ALL INTERIOR DOORS ARE 6" FROM WALL (UNLESS DIMENSIONED OTHERWISE)
- SEE SECOND FLOOR FRAMING PLAN FOR ALL SECOND FLOOR BEAM / FIRST FLOOR HEADER SIZES.
- ALL DOORS W/ GLASS SHOULD BE TEMPERED + WINDOWS SHOULD BE TEMPERED PER STATE CODE.
- ALL FRAMING DIMENSIONS FOR FIREPLACES SHOULD BE CHECKED PER MFG.

FIRST FLOOR PLAN

SCALE: 1/4" = 1'-0"

Acknowledgement Of Plans Submittal ONLY
Date 8-12-12
Date 8/17/2012

ENGINEERED BY:
Robert P. Queen, PE
2632 Pamlico Drive
Shelby, NC 28152
tel: 704-477-0105

Custom Residential Designs

P.O. Box 691286
Mint Hill, NC 28227
tel: 704-545-2928
fax: 704-545-0600


PROJECT:


Cyros Custom Homes
LOT 955, HARWICK COURT

©COPYRIGHT 2012

DRAWN BY:
JJ.BARJA/E.LEACH
DATE:
06/11/2012
REVISED:

SHEET 5 OF 14

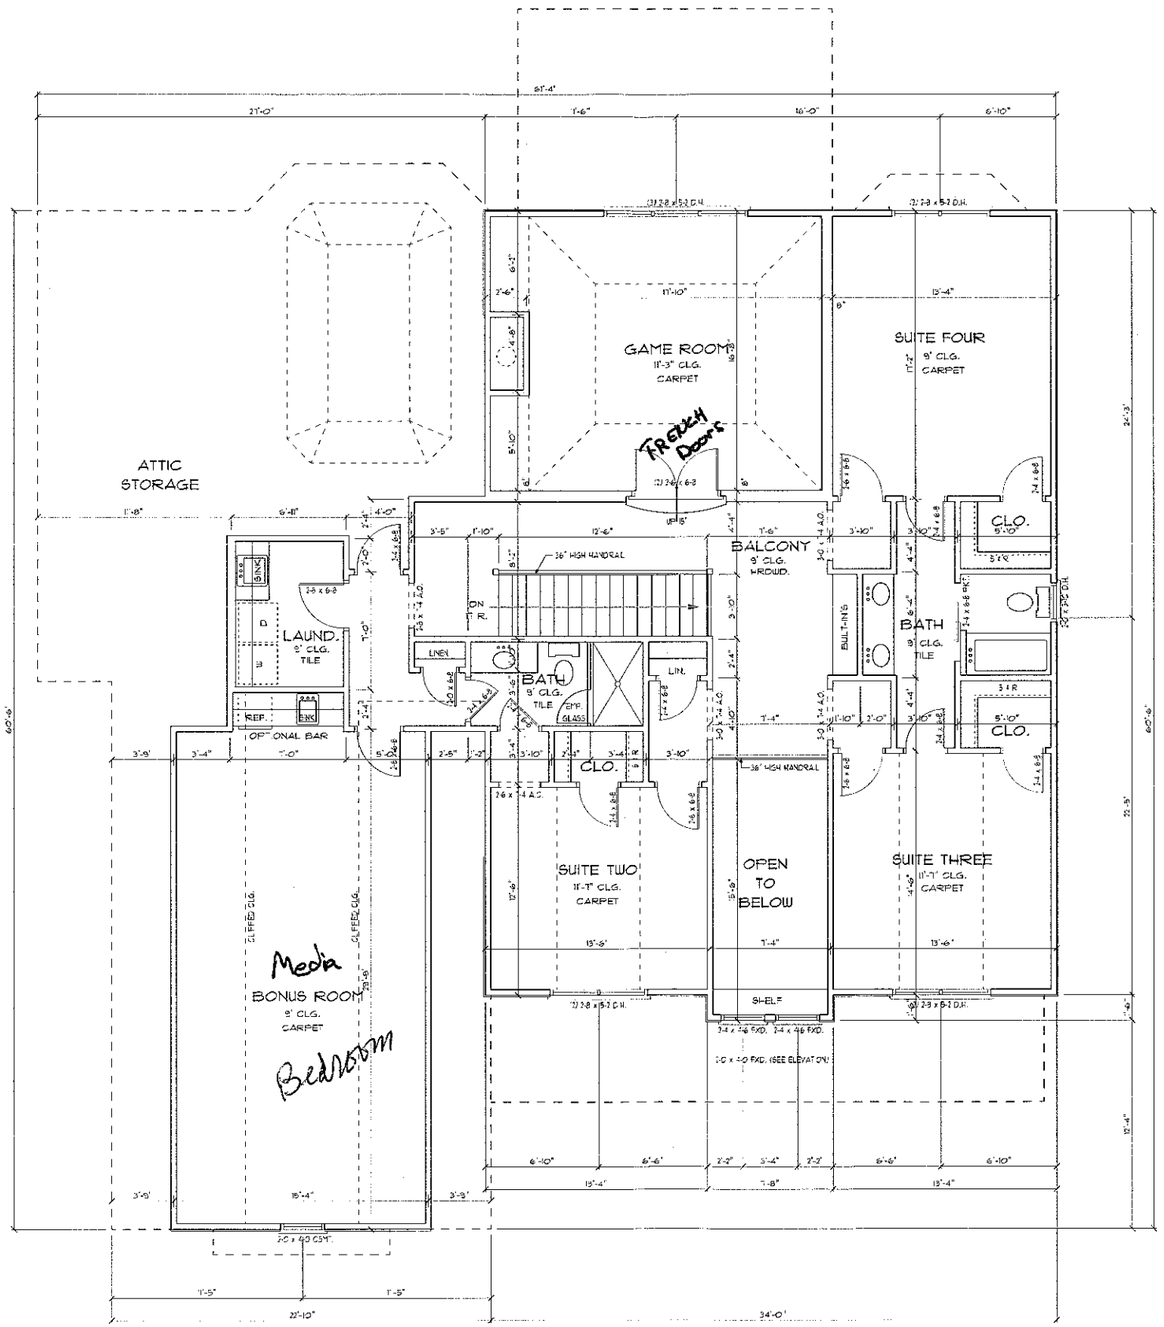

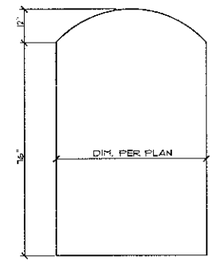

TYPICAL ARCHED OPENING DETAIL

@ SECOND FLOOR SCALE 1/2" = 1'-0"

SECOND FLOOR NOTES

- 9' CEILING HEIGHT TYP. UNLESS NOTED OTHERWISE
- 6'-8" DOOR AND WINDOW HEIGHT TYP. UNLESS NOTED OTHERWISE
- PROVIDE ATTIC ACCESS TO ALL ATTIC SPACES ACCORDING TO CODE.
- WALL BRACING REQUIREMENTS 1) WALL BRACING METHOD FOR ALL BRACED WALL LINES PER TABLE R 602.10.2 OR TABLE R 602.10.4.1 2) THE REQUIRED TOTAL WALL BRACING LENGTH PER TABLE R 602.10.1.2(1) 3) DIMENSIONED LENGTH & LOCATION OF INDIVIDUAL BRACED WALL PANELS PER R 602.10.4.2
- SEE SECOND FLOOR CEILING PLAN FOR ALL SECOND FLR. BEAM & SECOND FLOOR HEADER SIZES.
- ALL DOORS WITH GLASS SHOULD BE TEMPERED & WINDOWS SHOULD BE TEMPERED PER STATE CODE
- ALL FRAMING DIMENIONS FOR FIREPLACES SHOULD BE CHECKED PER MFG.

SECOND FLOOR PLAN

SCALE: 1/4" = 1'-0"

Acknowledgement Of Plans Submittal ONLY!
Date 8/31/2012
Date 8-31-12

ENGINEERED BY:
Robert P. Queen, PE
2632 Pamlico Drive
Shelby, NC 28152
tel: 704-477-0105

Custom Residential Designs

P.O. Box 691286
Mint Hill, NC 28227
tel: 704-545-2928
fax: 704-545-0600

PROJECT:

Cyrus Custom Homes
LOT 955, HARWICK COURT

©COPYRIGHT 2012

DRAWN BY:
JJ.BARJA/E.LEACH
DATE:
06/14/2012
REVISED:

SHEET 7 OF 14