
PDF Complete
Your complimentary use period has ended. Thank you for using PDF Complete.
Click Here to upgrade to Unlimited Pages and Expanded Features

ENGINEERED BY:
Robert P. Queen, PE
2632 Pamlico Drive
Shelby, NC 28152
tel: 704-477-0105

Custom Residential Designs

P.O. Box 691286
Mint Hill, NC 28227
tel: 704-545-2928
fax: 704-545-0500

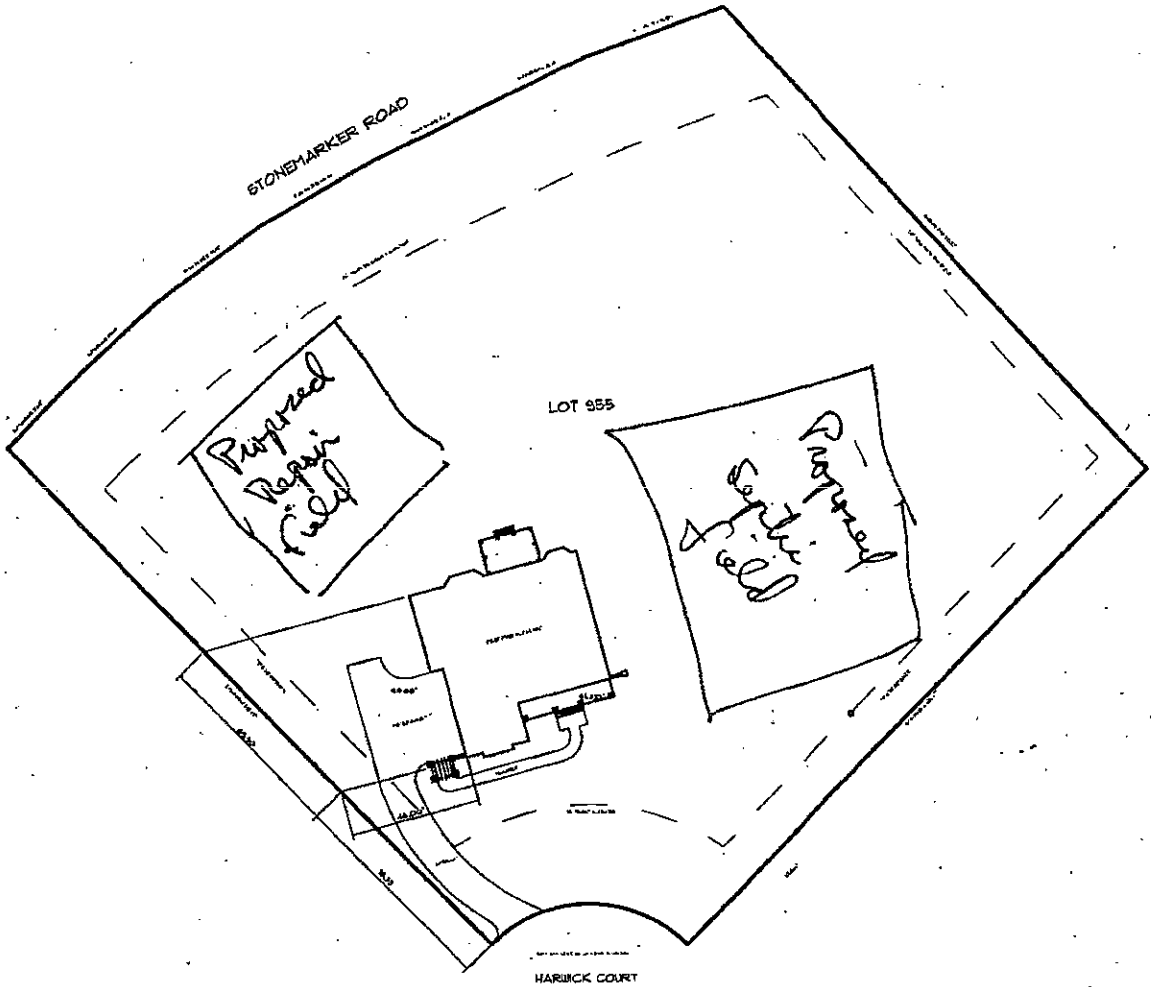

SITE PLAN
SCALE: 1" = 10'-0"

PROJECT:
Cyras Custom Homes
LOT 955, HARWICK COURT

COPYRIGHT 2012

DRAWN BY:
JJ.BARJA/E.LEACH
DATE:
06/14/2012
REVISED:
07/17/12

SHEET 1
OF 14