
PDF Complete
Your complimentary use period has ended. Thank you for using PDF Complete.
Click Here to upgrade to Unlimited Pages and Expanded Features

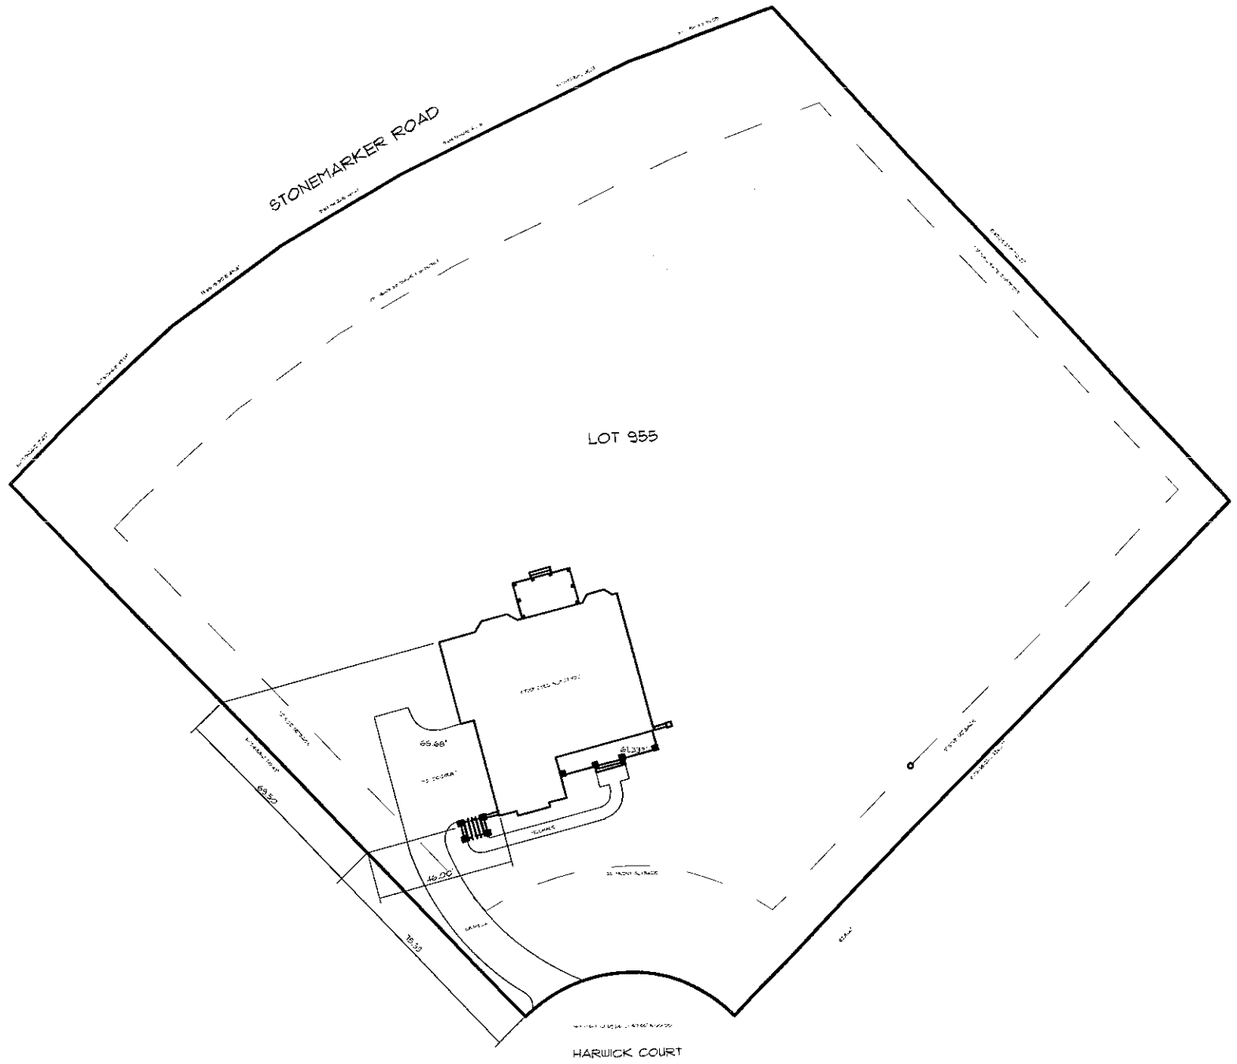

SITE PLAN
SCALE: 1" = 10'-0"

ENGINEERED BY:
Robert P. Queen, PE
2632 Pamlico Drive
Shelby, NC 28152
tel: 704-477-0105

Custom Residential Designs

P.O. Box 691286
Mint Hill, NC 28227
tel: 704-545-2928
fax: 704-545-0600

PROJECT:

Cyrus Cyclom Homes
LOT 955, HARWICK COURT
The Townsend

© COPYRIGHT 2012

Permit # 17475

DRAWN BY:
JJ.BARJA/E.LEACH
DATE:
06/14/2012
REVISED:
07/17/12

SHEET 1 OF 14