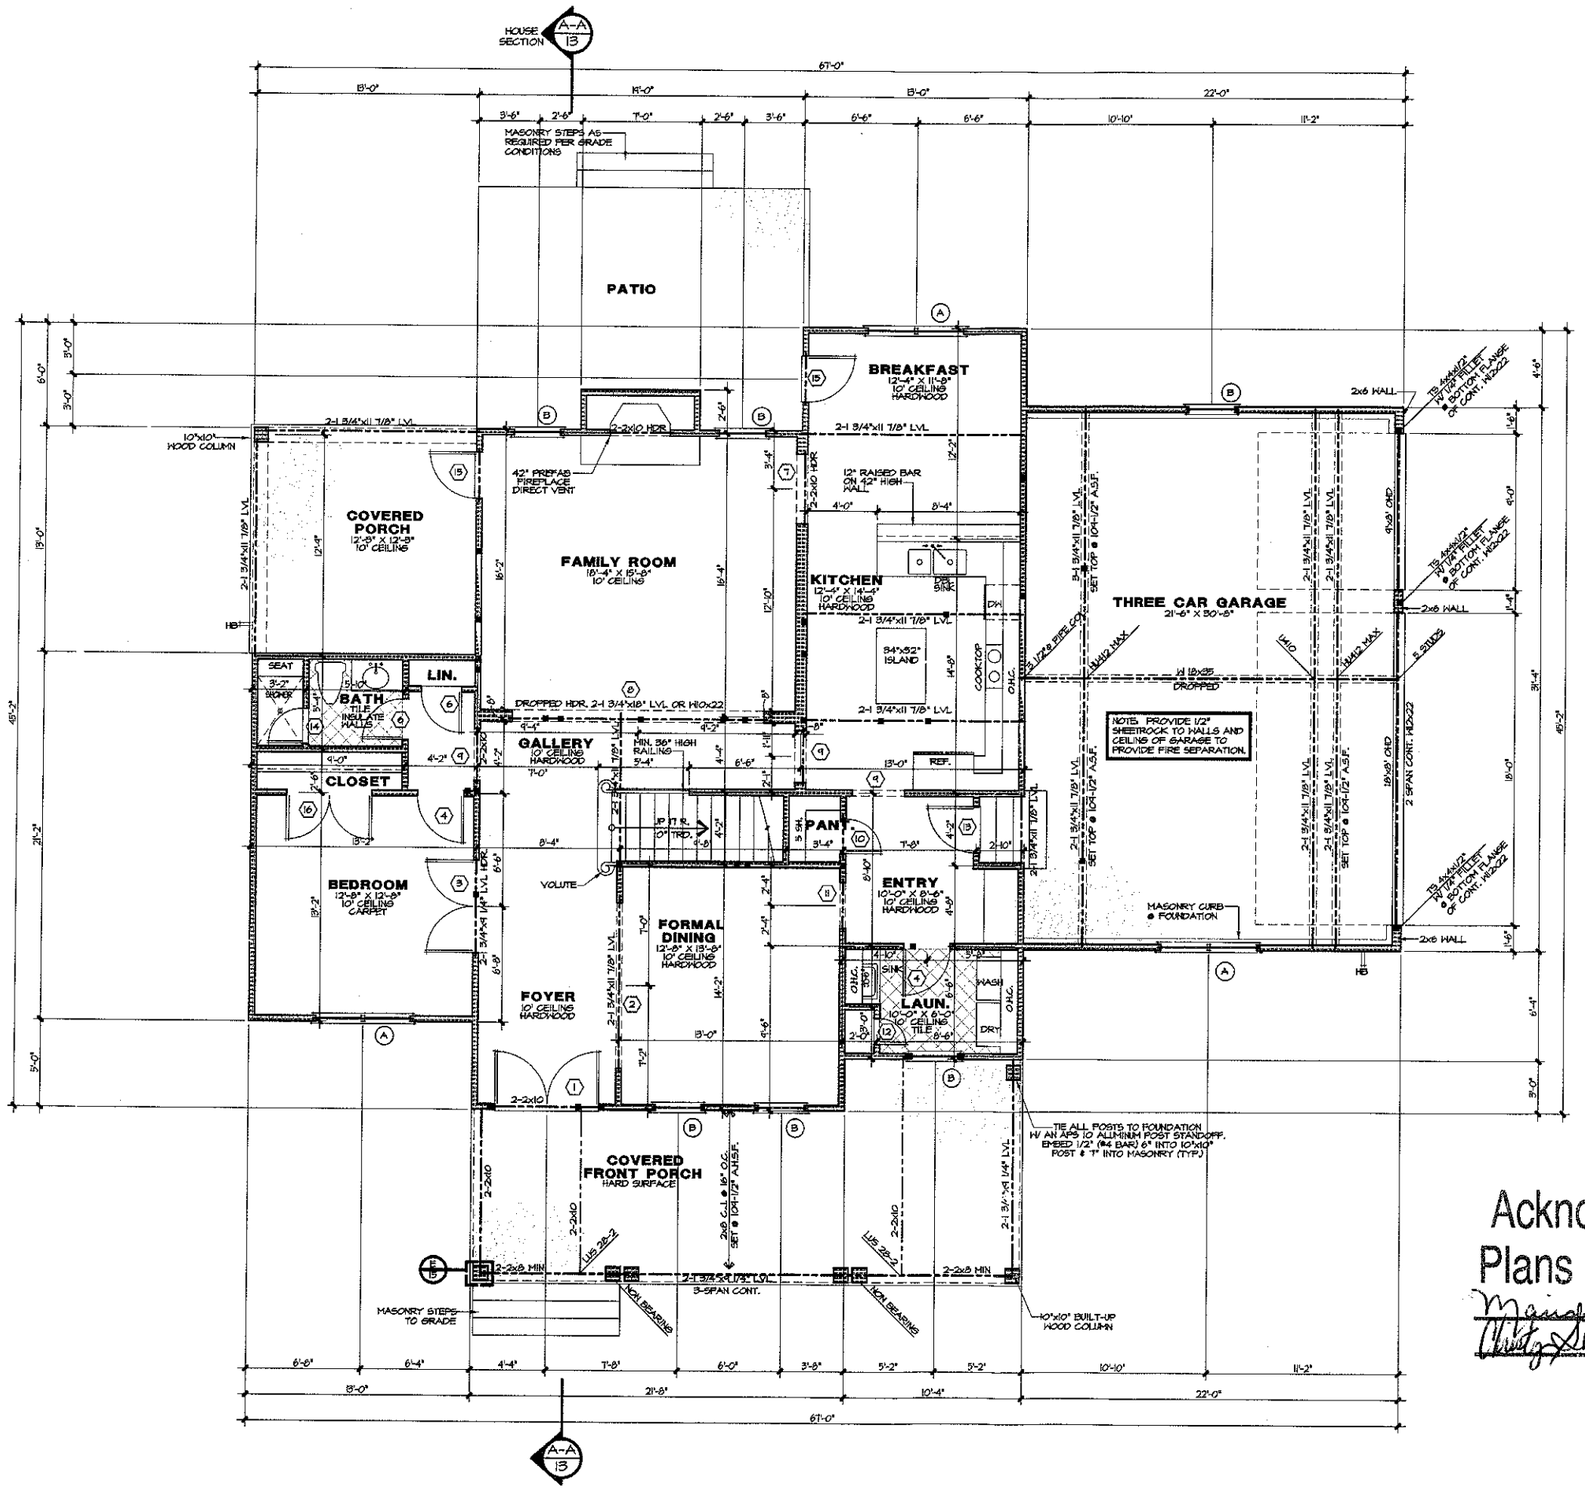


NOTES:

- *ALL ANGLED WALLS ARE 45° U.N.O.
- *■ INDICATES BLOCKING FOR ABOVE CONCENTRATED LOADS AND ROOF BRACING POINT LOADS U.N.O.
- *SEE FRAMING NOTE 16 FOR HEADER SIZES UNLESS NOTED ON PLAN
- *ALL DOORS ARE 6" FROM WALL UNLESS DIMENSIONED OTHERWISE

EXTERIOR WALL HEIGHT (h)	STUD SIZE/ SPACING
h < 10'	2x4 @ 16" oc
10' ≤ h ≤ 11'	2x4 @ 12" oc
11' ≤ h ≤ 18'	2x6 @ 16" oc
h >18'	CONSULT ENG.
GARAGE WALL TO BE 2x6 @ 16" O.C. IF EXCEEDING 10' IN HEIGHT	

DOOR SCHEDULE

	SIZE	DESCRIPTION
1	2-3'0 x 8'0	FRENCH DOORS
2	4'0 x 8'0	CASED OPENING
3	2-2'8 x 8'0	SOLID PANEL DOOR
4	2'8 x 8'0	SOLID PANEL DOOR
5	2-2'0 x 6'8	SOLID PANEL DOOR
6	2'4 x 8'0	SOLID PANEL DOOR
7	4'0 x 8'0	CASED OPENING
8	14'0 x 8'0	CASED OPENING
9	3'0 x 8'0	CASED OPENING
10	2'0 x 8'0	SOLID PANEL DOOR
11	2'8 x 8'0	CASED OPENING
12	1'0 x 6'8	SOLID PANEL DOOR
13	2'8 x 8'0	20 MIN. FIRE DOOR
14	2'0	TEMPERED GLASS DOOR
15	2'8 x 8'0	FRENCH DOORS
16	2-2'8 x 8'0	SOLID PANEL DOOR
17	2'8 x 6'8	SOLID PANEL DOOR
18	2'4 x 6'8	SOLID PANEL DOOR
19	2'8 x 6'8	CASED OPENING

WINDOW SCHEDULE

	SIZE	DESCRIPTION
A	2-2'8 x 6'2	DOUBLE HUNG
B	2'8 x 6'2	DOUBLE HUNG
C	2-2'4 x 6'2	DOUBLE HUNG
D	3'0 x 6'2	DOUBLE HUNG
E	2-3'0 x 6'2	DOUBLE HUNG
F	2-2'8 x 4'8	DOUBLE HUNG
G	2'8 x 4'8	DOUBLE HUNG
H	2'8 x 4'8	DOUBLE HUNG
I	2'0 x 5'2	DOUBLE HUNG
J	2-2'0 x 3'0	DOUBLE HUNG
K	4'0 x 2'4	AWNING (TEMP.)

Square Footage
6/17/04

Main Level Heated	1,582 Sq.Ft.
Upper Level Heated	1,635 Sq.Ft.
Total Heated	3,217 Sq.Ft.
Three Car Garage	700 Sq.Ft.
Optional Flex Space	415 Sq.Ft.
Covered Porch	169 Sq.Ft.
Covered Front Porch	346 Sq.Ft.
Total Under Roof	4,847 Sq.Ft.

Acknowledgement Of Plans Submittal ONLY!

Marie Dobson Date 6/24/04

Date 6/24/04

© Copyright, Carolina Design Group, Inc. - 2004

CAROLINA DESIGN GROUP
a residential design firm
10602 Bailey Road Suite A, Cornelius NC 28031
voice: 704.895.7805 fax: 704.895.0599
www.carolinadesigngroup.com

A NEW RESIDENCE BY
HUGHES, HAMBLIN, & ZANDE
LOT 954
THE POINT


SEAL

DRAWN BY	DATE
--	06/17/04

DRAWING TITLE:
MAIN LEVEL FLOOR PLAN

SCALE: 1/4" = 1'-0"

SHEET NO.
5
OF --- SHEETS

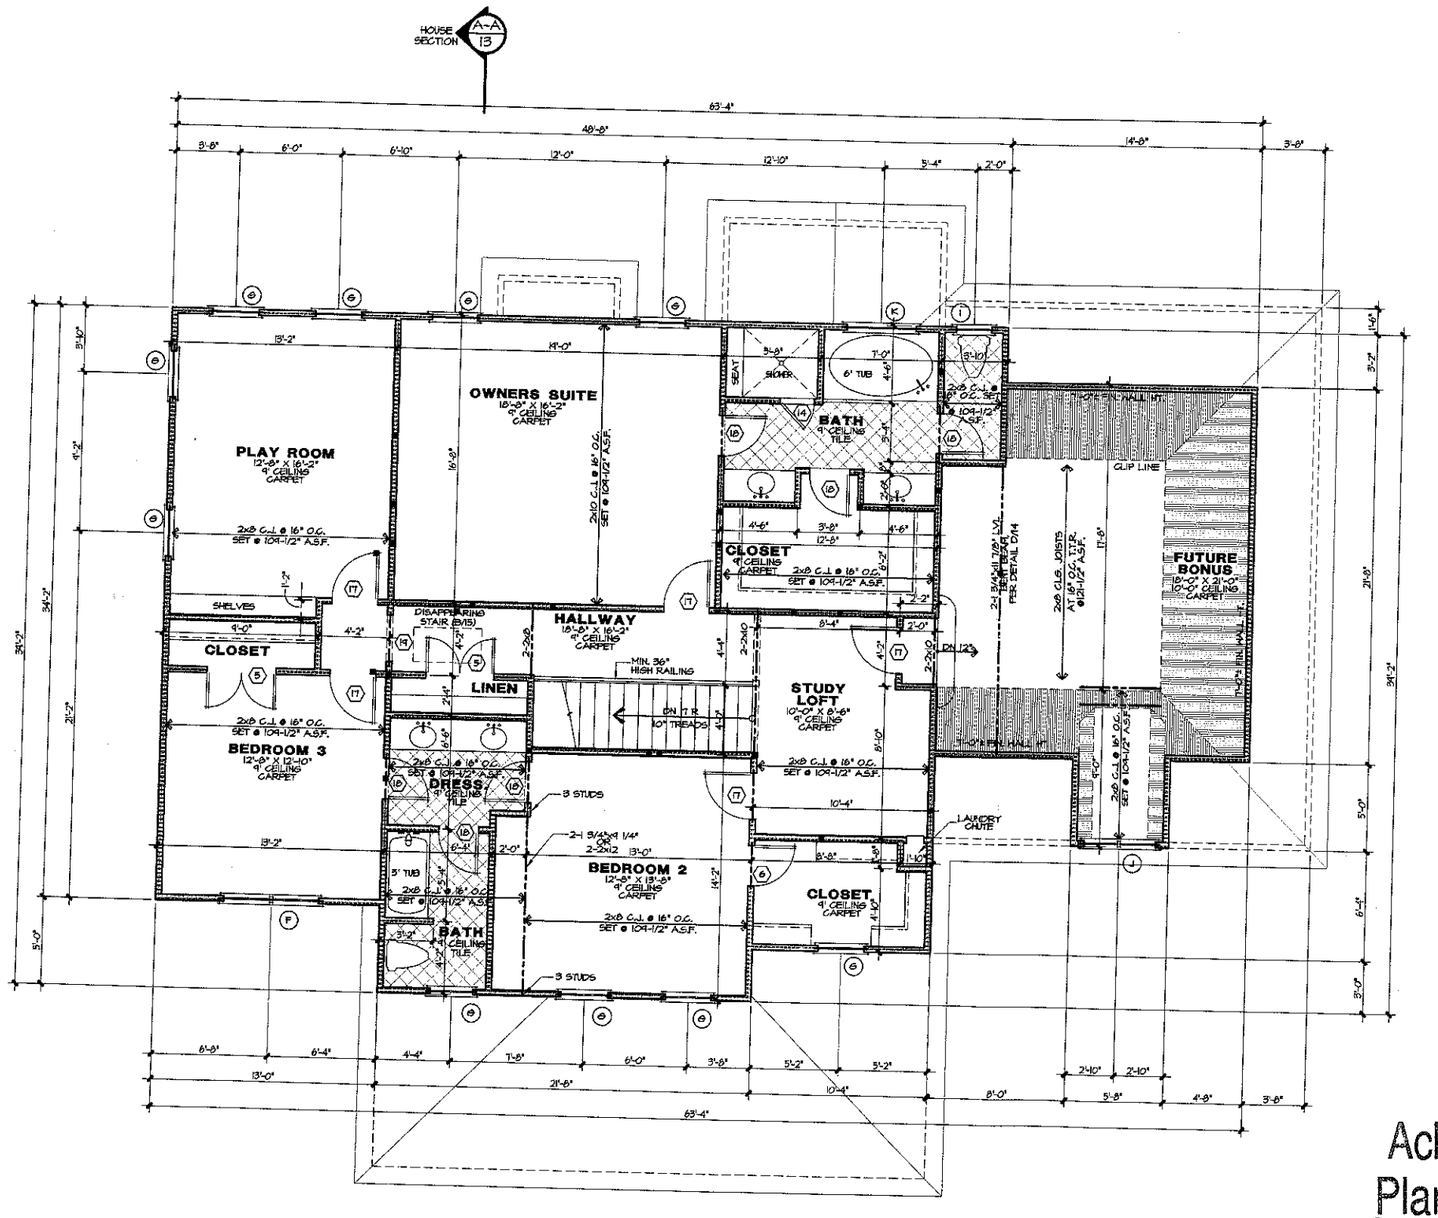



NOTES:

*ALL ANGLED WALLS ARE 45° U.N.O.

*■ INDICATES BLOCKING FOR ABOVE CONCENTRATED LOADS AND ROOF BRACING POINT LOADS U.N.O.

*SEE FRAMING NOTE 16 FOR HEADER SIZES UNLESS NOTED ON PLAN

*ALL DOORS ARE 6" FROM WALL UNLESS DIMENSIONED OTHERWISE

*WEATHERSTRIP ALL DOORS INTO ATTIC SPACE

EXTERIOR WALL HEIGHT (h)	STUD SIZE/ SPACING
h < 10'	2x4 @ 16" oc
10' ≤ h ≤ 11'	2x4 @ 12" oc
11' ≤ h ≤ 18'	2x6 @ 16" oc
h > 18'	CONSULT ENG.

GARAGE WALL TO BE 2x6 @ 16" O.C. IF EXCEEDING 10' IN HEIGHT

DOOR SCHEDULE

	SIZE	DESCRIPTION
1	2-3⁰ x 8⁰	FRENCH DOORS
2	9⁰ x 8⁰	CASED OPENING
3	2-2⁸ x 8⁰	SOLID PANEL DOOR
4	2⁸ x 8⁰	SOLID PANEL DOOR
5	2-2⁰ x 6⁸	SOLID PANEL DOOR
6	2⁴ x 8⁰	SOLID PANEL DOOR
7	4⁰ x 8⁰	CASED OPENING
8	14⁰ x 8⁰	CASED OPENING
9	5⁰ x 8⁰	CASED OPENING
10	2⁰ x 8⁰	SOLID PANEL DOOR
11	2⁸ x 8⁰	CASED OPENING
12	1⁸ x 6⁸	SOLID PANEL DOOR
13	2⁸ x 8⁰	20 MIN. FIRE DOOR
14	2⁰	TEMPERED GLASS DOOR
15	2⁸ x 8⁰	FRENCH DOORS
16	2-2⁸ x 8⁰	SOLID PANEL DOOR
17	2⁸ x 6⁸	SOLID PANEL DOOR
18	2⁴ x 6⁸	SOLID PANEL DOOR
21	2⁸ x 6⁸	CASED OPENING

WINDOW SCHEDULE

	SIZE	DESCRIPTION
A	2-2⁸ x 6²	DOUBLE HUNG
B	2⁸ x 6²	DOUBLE HUNG
C	2-2⁸ x 6²	DOUBLE HUNG
D	3⁰ x 6²	DOUBLE HUNG
E	2-3⁰ x 6²	DOUBLE HUNG
F	2-2⁰ x 4⁸	DOUBLE HUNG
G	2⁸ x 4⁸	DOUBLE HUNG
H	2⁸ x 4⁸	DOUBLE HUNG
I	2⁰ x 3³	DOUBLE HUNG
J	2-2⁰ x 3¹⁰	DOUBLE HUNG
K	4⁰ x 2⁴	AWNING (TEMP.)

Square Footage
6/17/04

Main Level Heated	1,582 Sq.Ft.
Upper Level Heated	1,635 Sq.Ft.
Total Heated	3,217 Sq.Ft.
Three Car Garage	700 Sq.Ft.
Optional Flex Space	415 Sq.Ft.
Covered Porch	169 Sq.Ft.
Covered Front Porch	346 Sq.Ft.
Total Under Roof	4,847 Sq.Ft.

Acknowledgement Of Plans Submittal ONLY!

Marva Dotson Date 6/24/04

Whitney Swearingen Date 6/24/04

CAROLINA DESIGN GROUP
a residential design firm
10602 Bailey Road Suite A, Cornelius NC 28031
voice: 704.895.7805 fax: 704.895.0599
www.carolinadesigngroup.com

A NEW RESIDENCE BY

HUGHES, HAMBLIN, & ZANDE

THE POINT

LOT 954

SEAL

DRAWN BY	DATE
--	06/17/04

DRAWING TITLE: UPPER LEVEL FLOOR PLAN

SCALE: 1/4" = 1'-0"

SHEET NO: 7

OF -- SHEETS

© Copyright, Carolina Design Group, Inc. - 2004