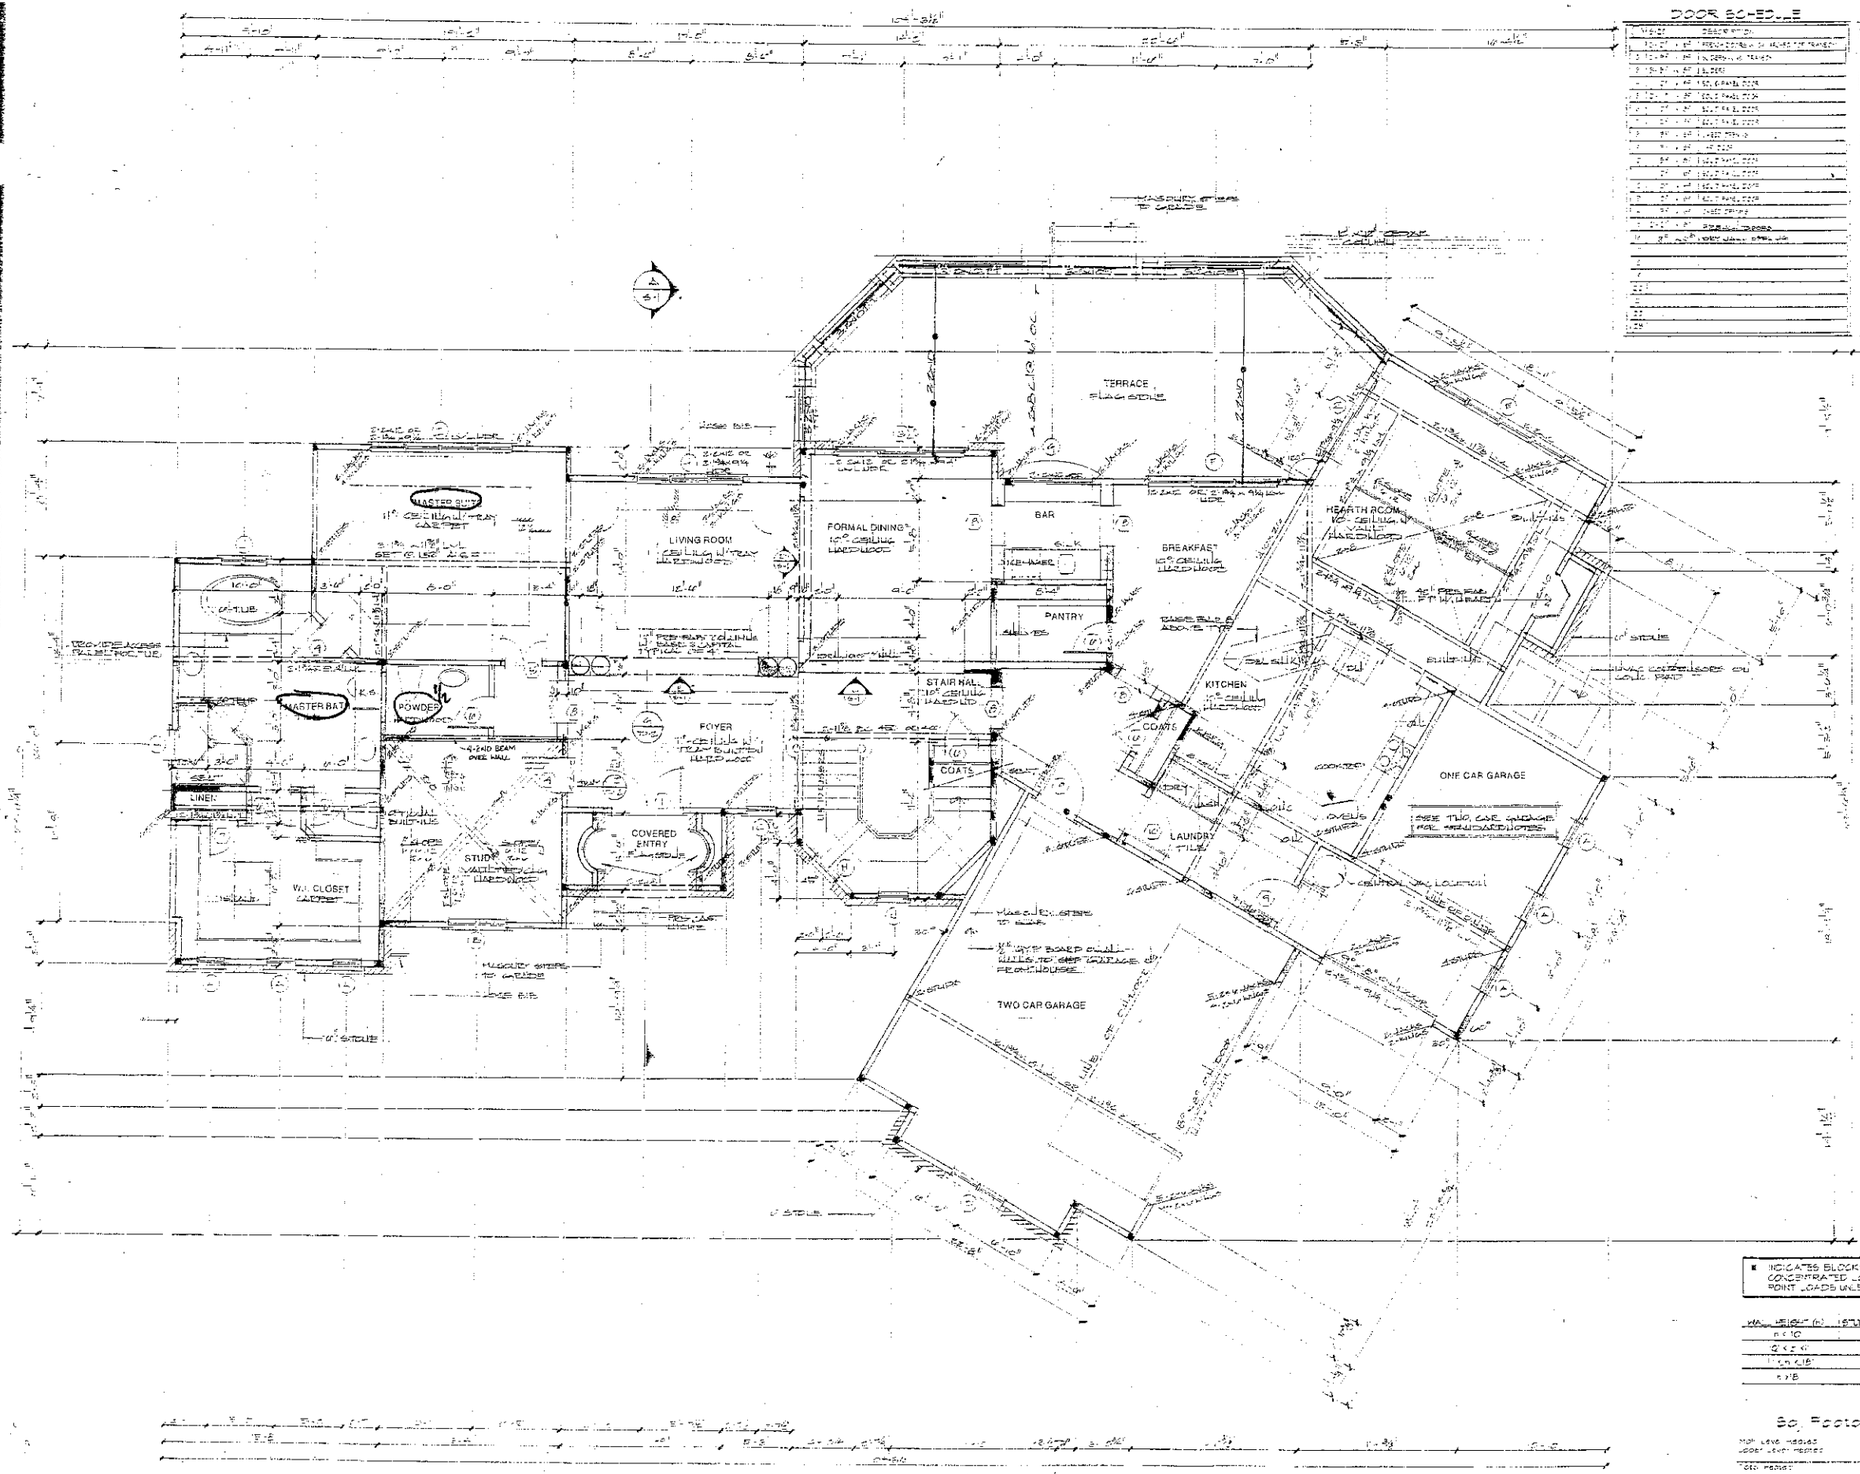


DOOR SCHEDULE

WINDOW SCHEDULE

■ INDICATES BLOCKING FOR ABOVE CONCENTRATED LOADS & ROOF BRACE POINT LOADS UNLESS NOTED OTHERWISE

WALL HEIGHT (h)	STUD SIZE/SPACING
h < 10'	2x4 @ 16" OC
9' < h < 11'	2x4 @ 12" OC
11' < h < 18'	2x6 @ 16" OC
h > 18'	CONSULT ENG

Sq. Footage

Main Level Heated	3078 Sq Ft
Lower Level Heated	1321 Sq Ft
Total Heated	4399 Sq Ft
Covered Entry	72 Sq Ft
One Car Garage	283 Sq Ft
Two Car Garage	561 Sq Ft
Dimension Garage	144 Sq Ft
Total Roof Area	5795 Sq Ft

Carolina Design Group
a residential design firm
918 Centergrove Road
Kannapolis
North Carolina 28083
voice 704 934 2046
fax 704 932 0756
email comdesign@mindspring.com

A New Residence By
DIENST
Custom Homes
Lot 174 The Point

The Point

SEAL

REGISTERED PROFESSIONAL ENGINEER
SEAL 24578
NORTH CAROLINA
INTEGRITY
CORPORATE SEAL 2000
NORTH CAROLINA

JOB #	DATE
	3-27-06
DRAWN BY	CHECKED BY
DAVID STRANGE	

DRAWING TITLE
MAIN LEVEL
FLOOR PLAN

SHEET NO.
5

OF 17 SHEETS

DOOR SCHEDULE

NO.	SIZE	DESCRIPTION
	2'-0" x 8'-0"	FRENCH DOORS w/ 24" ARCHED TOP TRANSOM
2	2'-0" x 8'-0"	3 DOORS w/ 6" TRANSOM
3	3'-0" x 8'-0"	3 DOORS
4	3'-0" x 8'-0"	SOLID PANEL DOOR
5	2'-6" x 8'-0"	SOLID PANEL DOOR
6	2'-8" x 8'-0"	SOLID PANEL DOOR
7	2'-0" x 8'-0"	SOLID PANEL DOOR
8	3'-0" x 8'-0"	SOLID PANEL DOOR
9	3'-0" x 8'-0"	GLASS OPENING
10	2'-0" x 8'-0"	SOLID PANEL DOOR
11	2'-0" x 8'-0"	SOLID PANEL DOOR
12	2'-0" x 8'-0"	SOLID PANEL DOOR
13	2'-0" x 8'-0"	SOLID PANEL DOOR
14	2'-0" x 8'-0"	SOLID PANEL DOOR
15	2'-0" x 8'-0"	SOLID PANEL DOOR
16	2'-0" x 8'-0"	SOLID PANEL DOOR
17	2'-0" x 8'-0"	SOLID PANEL DOOR
18	2'-0" x 8'-0"	SOLID PANEL DOOR
19	2'-0" x 8'-0"	SOLID PANEL DOOR
20		
21		
22		
23		
24		
25		
26		
27		
28		
29		
30	3'-0" x 6'-8"	FIBERGLASS OPENING

WINDOW SCHEDULE

NO.	SIZE	DESCRIPTION
A	2'-0" x 5'-0"	CASEMENT
B	2'-0" x 6'-0"	CASEMENT
C	2'-0" x 6'-0"	CASEMENT
D	2'-0" x 6'-0"	AWNING TOP CASEMENT
E	4'-0" x 6'-0"	CASEMENT (2) & TRANSOM
F	8'-0" x 6'-0"	CASEMENT
G	2'-0" x 6'-0"	FIXED TOP & BOTTOM
H	3'-0" x 6'-0"	CASEMENT (2) & TRANSOM
I	2'-0" x 6'-0"	CASEMENT
J	2'-0" x 3'-0"	CASEMENT
K	3'-0" x 3'-0"	CASEMENT
L	2'-0" x 6'-0"	AWNING TOP CASEMENT
M	3'-0" x 3'-0"	CASEMENT
N	2'-0" x 6'-0"	AWNING TOP CASEMENT
O	6'-0" x 6'-0"	AWNING TOP CASEMENT
P	2'-0" x 6'-0"	AWNING TOP CASEMENT
Q	2'-0" x 4'-0"	CASEMENT
R	2'-0" x 5'-0"	CASEMENT
S	2'-0" x 3'-0"	CASEMENT
T	4'-0" x 6'-0"	AWNING TOP CASEMENT
U	12'-0" x 6'-0"	AWNING TOP CASEMENT
V	2'-0" x 6'-0"	AWNING TOP CASEMENT

BEDROOM TWO
CLOSET
BEDROOM THREE
BATH
MEDIA ROOM
STORAGE
STEPS UP TO ATTIC ACCESS FROM SIDE AISLE
UNDER STAIR
COMPUTER LOFT
OPEN
LINEN
CLOSET
BATH 3
BEDROOM FOUR
BATH 2
CLOSET
CLIMATIZED STORAGE
CLOSET
28'-8"
75'-1½"
54'-3½"

■ INDICATES BLOCKING FOR ABOVE CONCENTRATED LOADS & ROOF BRACE POINT LOADS UNLESS NOTED OTHERWISE

WALL HEIGHT (h)	STUD SIZE/ SPACING
h ≤ 10'	2x4 @ 16" oc.
10' < h ≤ 11'	2x4 @ 12" oc.
11' < h ≤ 18'	2x6 @ 16" oc.
h > 18'	CONSULT ENG.

Sq. Footage

Main Level Heated	3836 Sq.Ft.
Upper Level Heated	1029 Sq.Ft.
Total Heated	4865 Sq.Ft.
Covered Entry	75 Sq.Ft.
One Car Garage	248 Sq.Ft.
Two Car Garage	537 Sq.Ft.
Climatized Storage	45 Sq.Ft.
Total Under Roof	5925 Sq.Ft.

CarolinaDesignGroup
a residential design firm
910 Centergrove Road
Kannapolis
North Carolina 28083
voice 704 934 2946
fax 704 932 0756
email carolinadesigngrp@aol.com

The Point

A New Residence By
DIENST
Custom Homes
Lot #145 The Point

SEAL

NORTH CAROLINA PROFESSIONAL ENGINEER SEAL 21672

STRUCTURAL INTEGRITY ENGINEERING CORPORATION NORTH CAROLINA SEAL 2001

ADDITIONAL SEAL INFORMATION

JOB #	DATE
	5-27-05
DRAWN BY	CHECKED BY
DAVID STRANGE	

DRAWING TITLE
UPPER LEVEL
FLOOR PLAN

SHEET NO.
7

OF 17 SHEETS