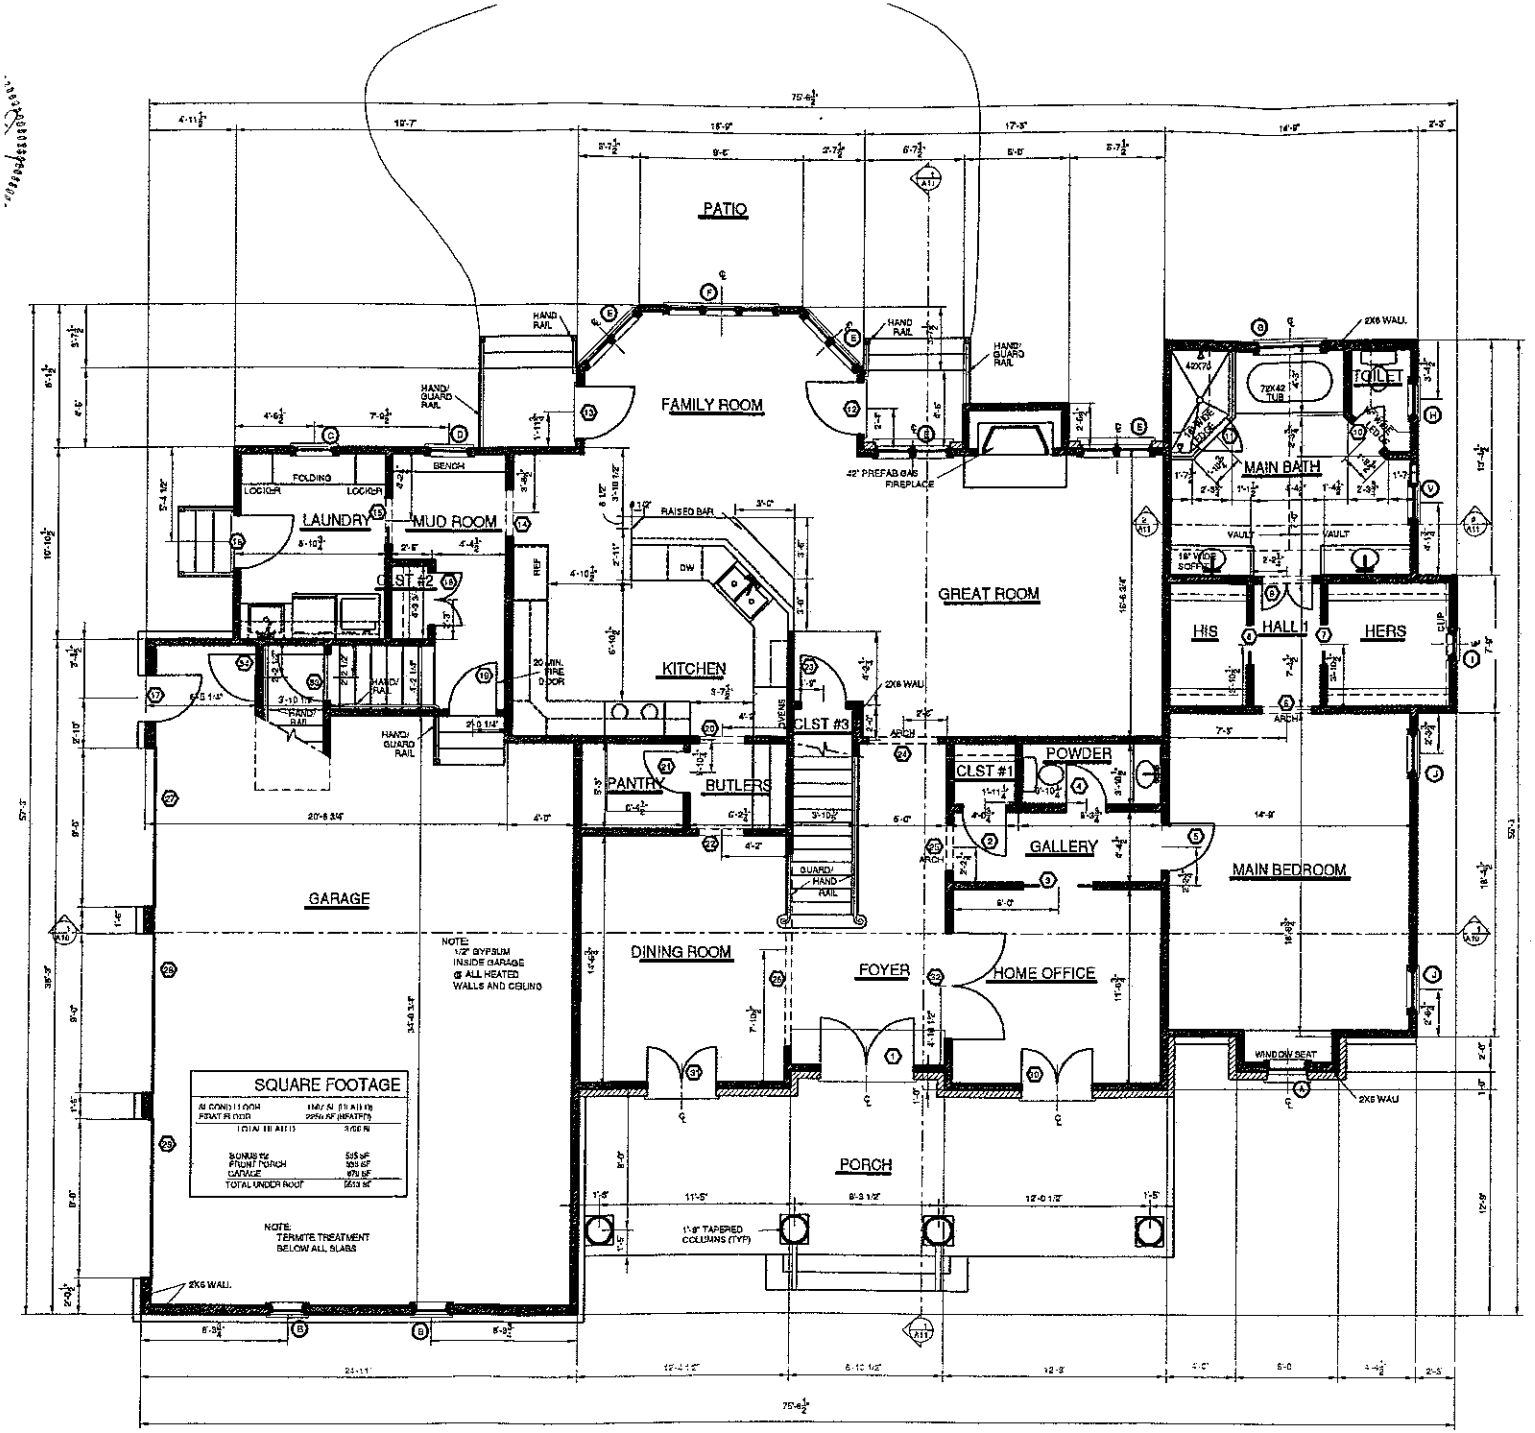


NOTES:
--ALL INTERIOR DIMENSIONS ARE FROM:
1. CENTERLINE OF INTERIOR STUD TO INTERIOR STUD
2. FACE OF EXTERIOR SHEATHING TO CENTERLINE OF INTERIOR STUD
3. FACE OF INTERIOR SHEATING TO FACE OF INTERIOR SHEATHING (FOR WALL THICKNESS)
4. FACE OF EXTERIOR SHEATHING TO FACE OF EXTERIOR SHEATHING
5. FACE OF INTERIOR SHEATHING TO CENTERLINE OF DOOR
--IT IS THE CONTRACTOR'S RESPONSIBILITY TO VERIFY ALL DIMENSIONS BEFORE ANY WORK IS TO BE ACCOMPLISHED. THE BUILDER AND/OR DESIGNER MUST BE NOTIFIED IMMEDIATELY OF ANY DISCREPANCIES.

1 A-3 FIRST FLOOR PLAN 1/4" = 1'-0"

DESIGNER:
ARCADIA HOMES
P.O. BOX 471911
CHARLOTTE, NC
28247

ARCHITECT:
murdock design services
1433 IVEY DR.
CHARLOTTE, NC
28205

STRUCTURAL ENGINEER:
STRUCTURAL INTEGRITY ENGINEERING, P.A.
315 EAST MAIN ST.
SUITE A
PINEVILLE, NC
28134

Wurtz Residence
Lot 952 The Point
Arcadia Homes

murdock design services
CHARLOTTE, NC 28205


1433 IVEY DR.

FIRST FLOOR PLAN

DATE: 11 APR. 2006

SHEET NO: A3

Acknowledgement Of Plans Submittal ONLY!
Date 5-3-06
Date 5/3/2006

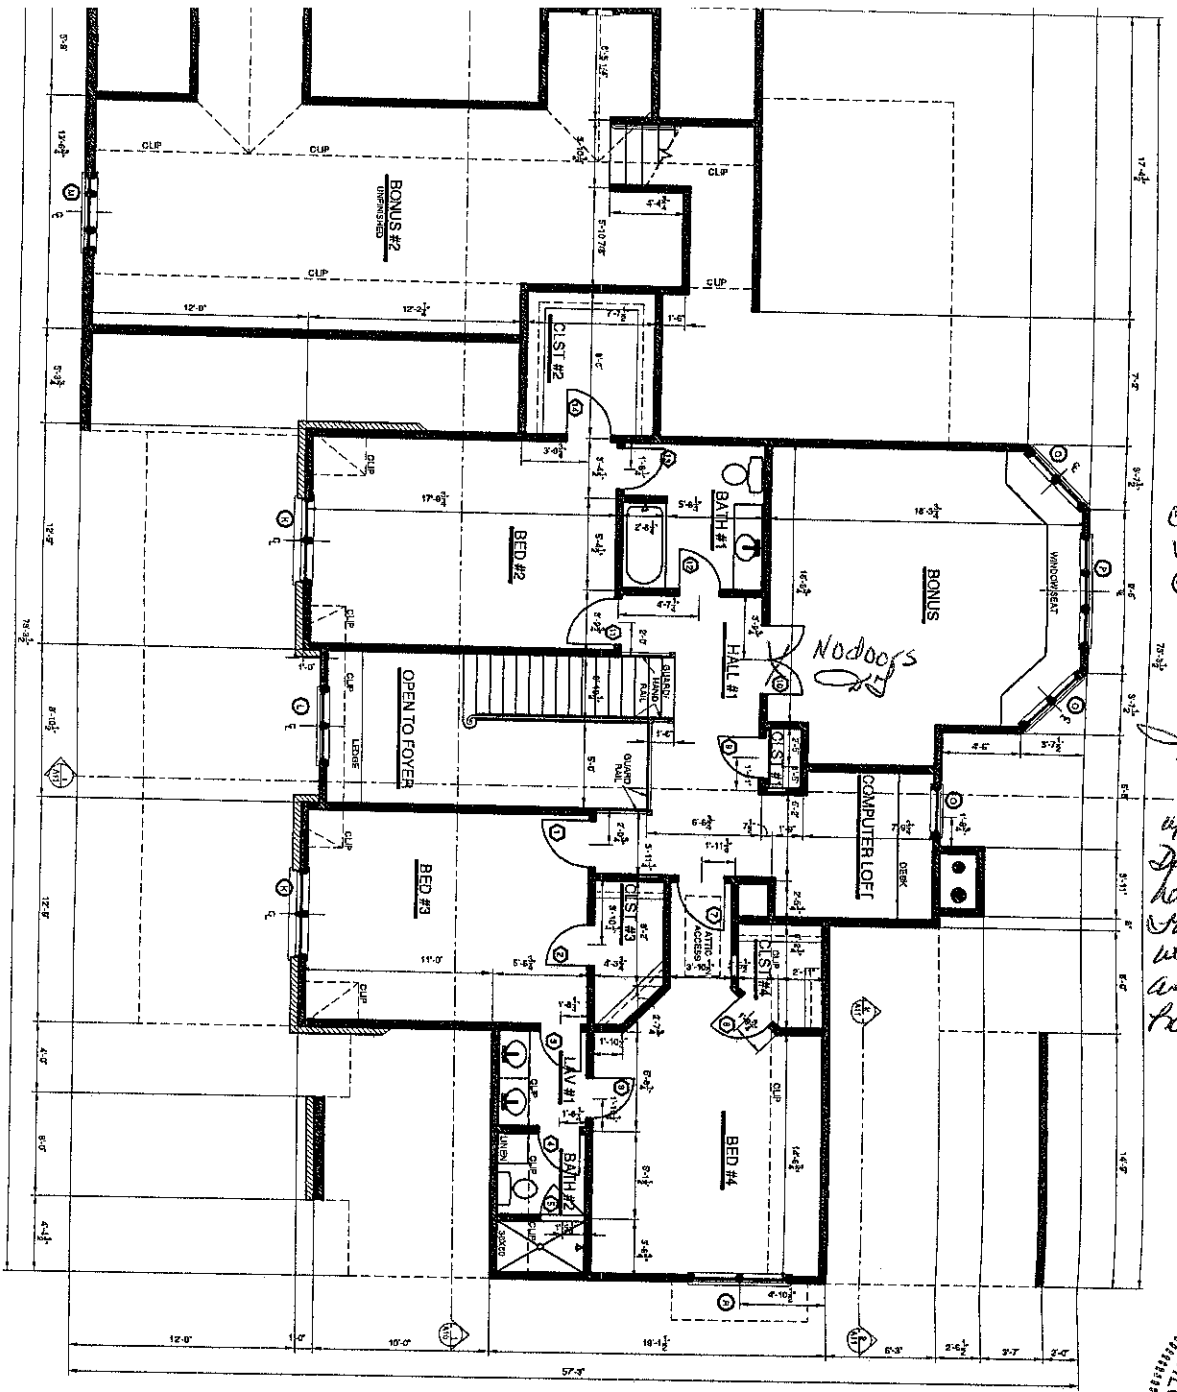

NOTES:
- ALL INTERIOR DIMENSIONS ARE FROM:
  1. FACE OF INTERIOR SHEATING TO INTERIOR STUD
  2. FACE OF EXTERIOR SHEATING TO FACE OF EXTERIOR SHEATING
  3. FACE OF FOYER SHEATING TO FACE OF INTERIOR SHEATING (FOR WALL THICKNESS)
  4. FACE OF INTERIOR SHEATING TO FACE OF INTERIOR SHEATING (FOR WALL THICKNESS)
  5. FACE OF EXTERIOR SHEATING TO FACE OF EXTERIOR SHEATING
  6. FACE OF EXTERIOR SHEATING TO OUTSIDE OF DOOR
- IT IS THE CONTRACTOR'S RESPONSIBILITY TO VERIFY ALL DIMENSIONS BEFORE ANY WORK IS TO BE ACCOMPLISHED. THE BUILDER AND/OR DESIGNER MUST BE NOTIFIED IMMEDIATELY OF ANY DISCREPANCIES.

1 SECOND FLOOR PLAN
A4 1/4" = 1'-0"

Was per conversation via phone @ Health Dpmt. w/ Dan J. - 5/3/06

Ok as is 5/3/06

Nodoors

w/ Cindy @ Health Dpmt and Hld for no doors. Therefore, this will be counted as a 4 bedroom home.

DAVID KEITH MURDOCK REGISTERED ARCHITECT NORTH CAROLINA CHARLOTTE, N. C. 4/11/06

SHEET NO:	DATE:			
A4	11 APR 2006	SECOND FLOOR PLAN	WURTZ RESIDENCE LOT 952 THE POINT Arcadia Homes	
		1433 IVEY DR.	murdock design services	CHARLOTTE, NC 28205

STRUCTURAL ENGINEER: STRUCTURAL INTEGRITY, 3165 EAST MAIN ST. ST. CHARLES, PA 19134

ARCHITECT: DAVID MURDOCK, 2820 SELWYN AVE. CHARLOTTE, NC 28209

DESIGNER: 2820 SELWYN AVE. CHARLOTTE, NC 28209

Acknowledgement Of Plans Submittal ONLY!

Mary Melville Date 5-3-06

S. Howe Date 5/3/06