
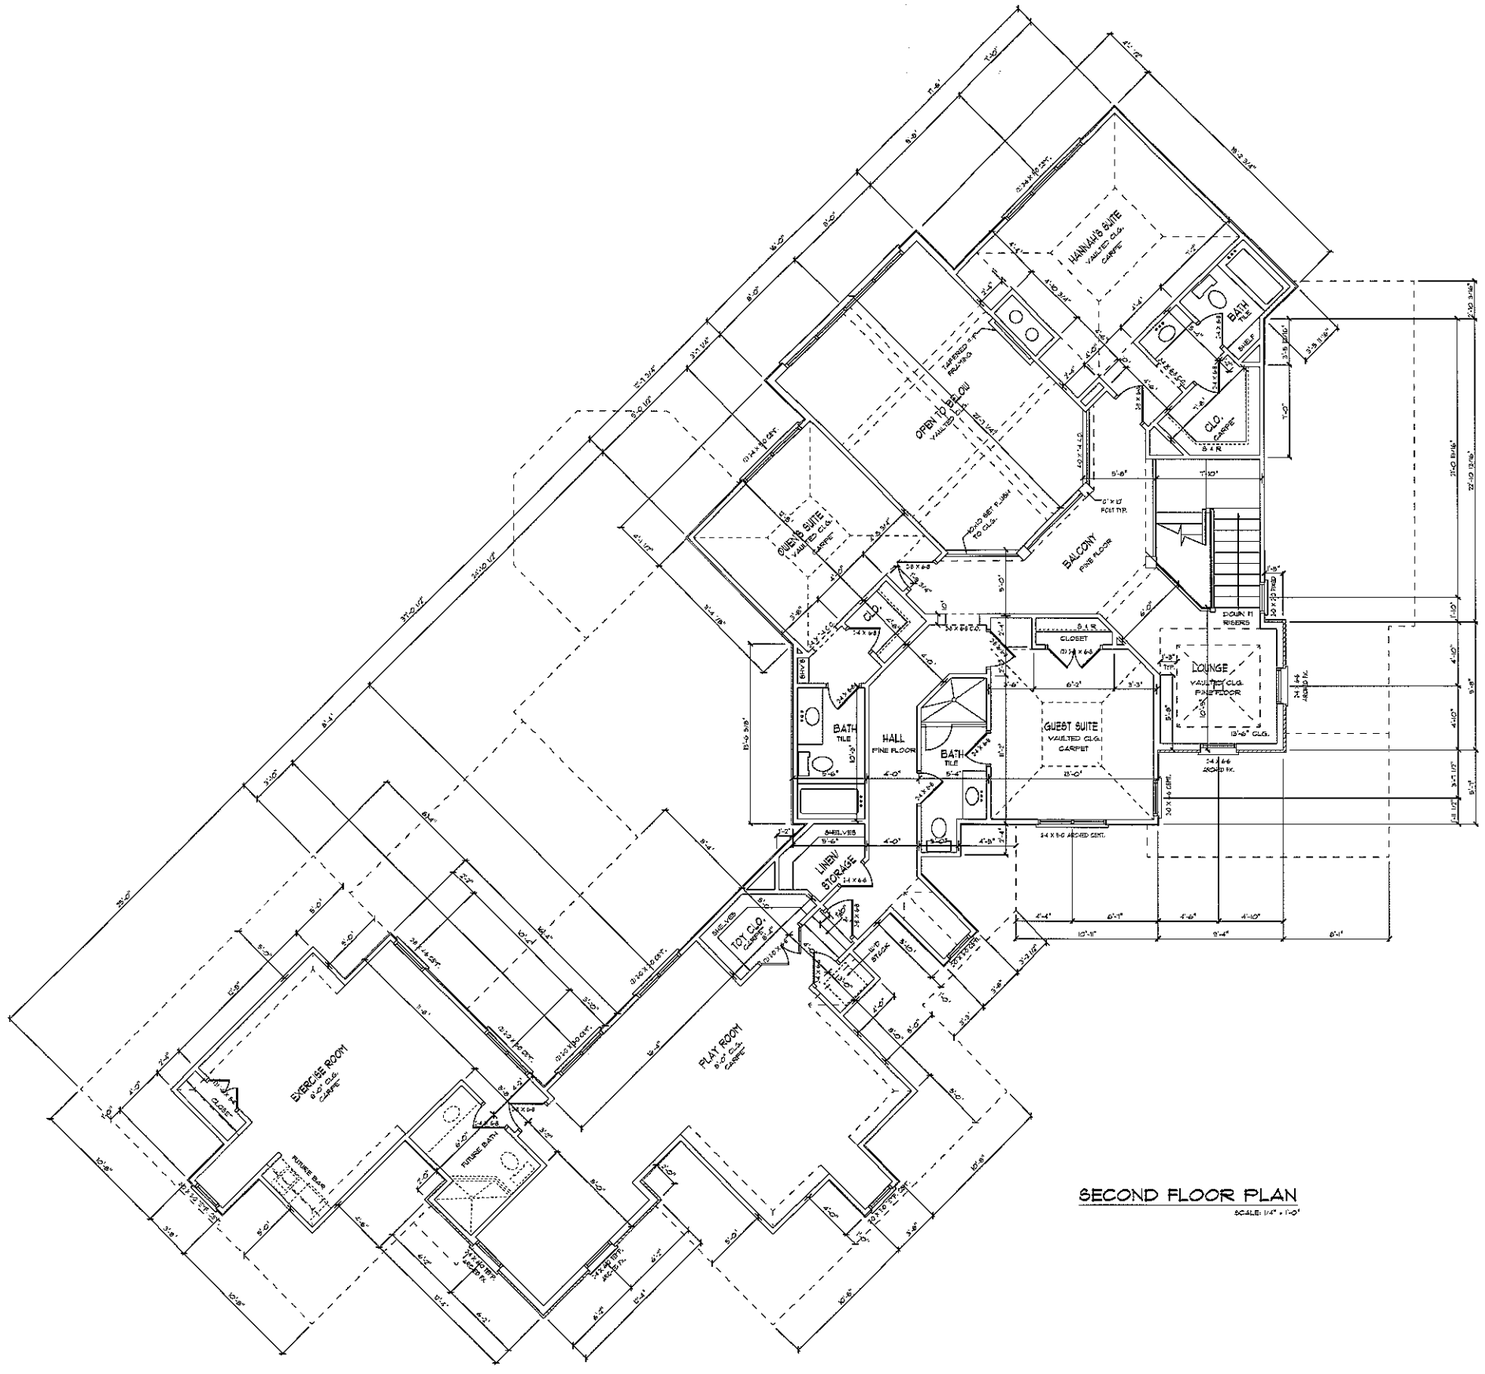


SECOND FLOOR PLAN

SCALE: 1/4" = 1'-0"

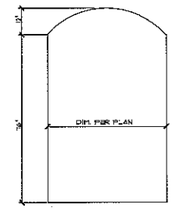

TYPICAL ARCHED OPENING DETAIL

4 SECOND FLOOR SCALE: 1/2" = 1'-0"

SECOND FLOOR NOTES

- ALL ANGLED WALLS ARE 45 DEGREES OR 90 DEGREES UNLESS NOTED OTHERWISE
- ALL INTERIOR DOORS ARE 6" FROM WALL UNLESS DIMENSIONED OTHERWISE
- PROVIDE ATTIC ACCESS TO ALL ATTIC SPACES ACCORDING TO CODE
- SEE SECOND FLOOR CEILING PLAN FOR ALL SECOND CLG. BEAM & SECOND FLOOR HEADER SIZES.
- ALL DOORS WITH GLASS SHOULD BE TEMPERED & WINDOWS SHOULD BE TEMPERED PER STATE CODE

1-1309

ENGINEERED BY:

ELITE DESIGN GROUP
custom residential designs

P.O. Box 691286
Mint Hill, NC 28227
tel: 704-545-2928
fax: 704-545-0600

PROJECT:

©COPYRIGHT 2010

THE SCHULZE RESIDENCE

LOT 1144, THE POINT

DRAWN BY: J.J. BARJA

DATE:

REVISED:

SHEET 7 OF