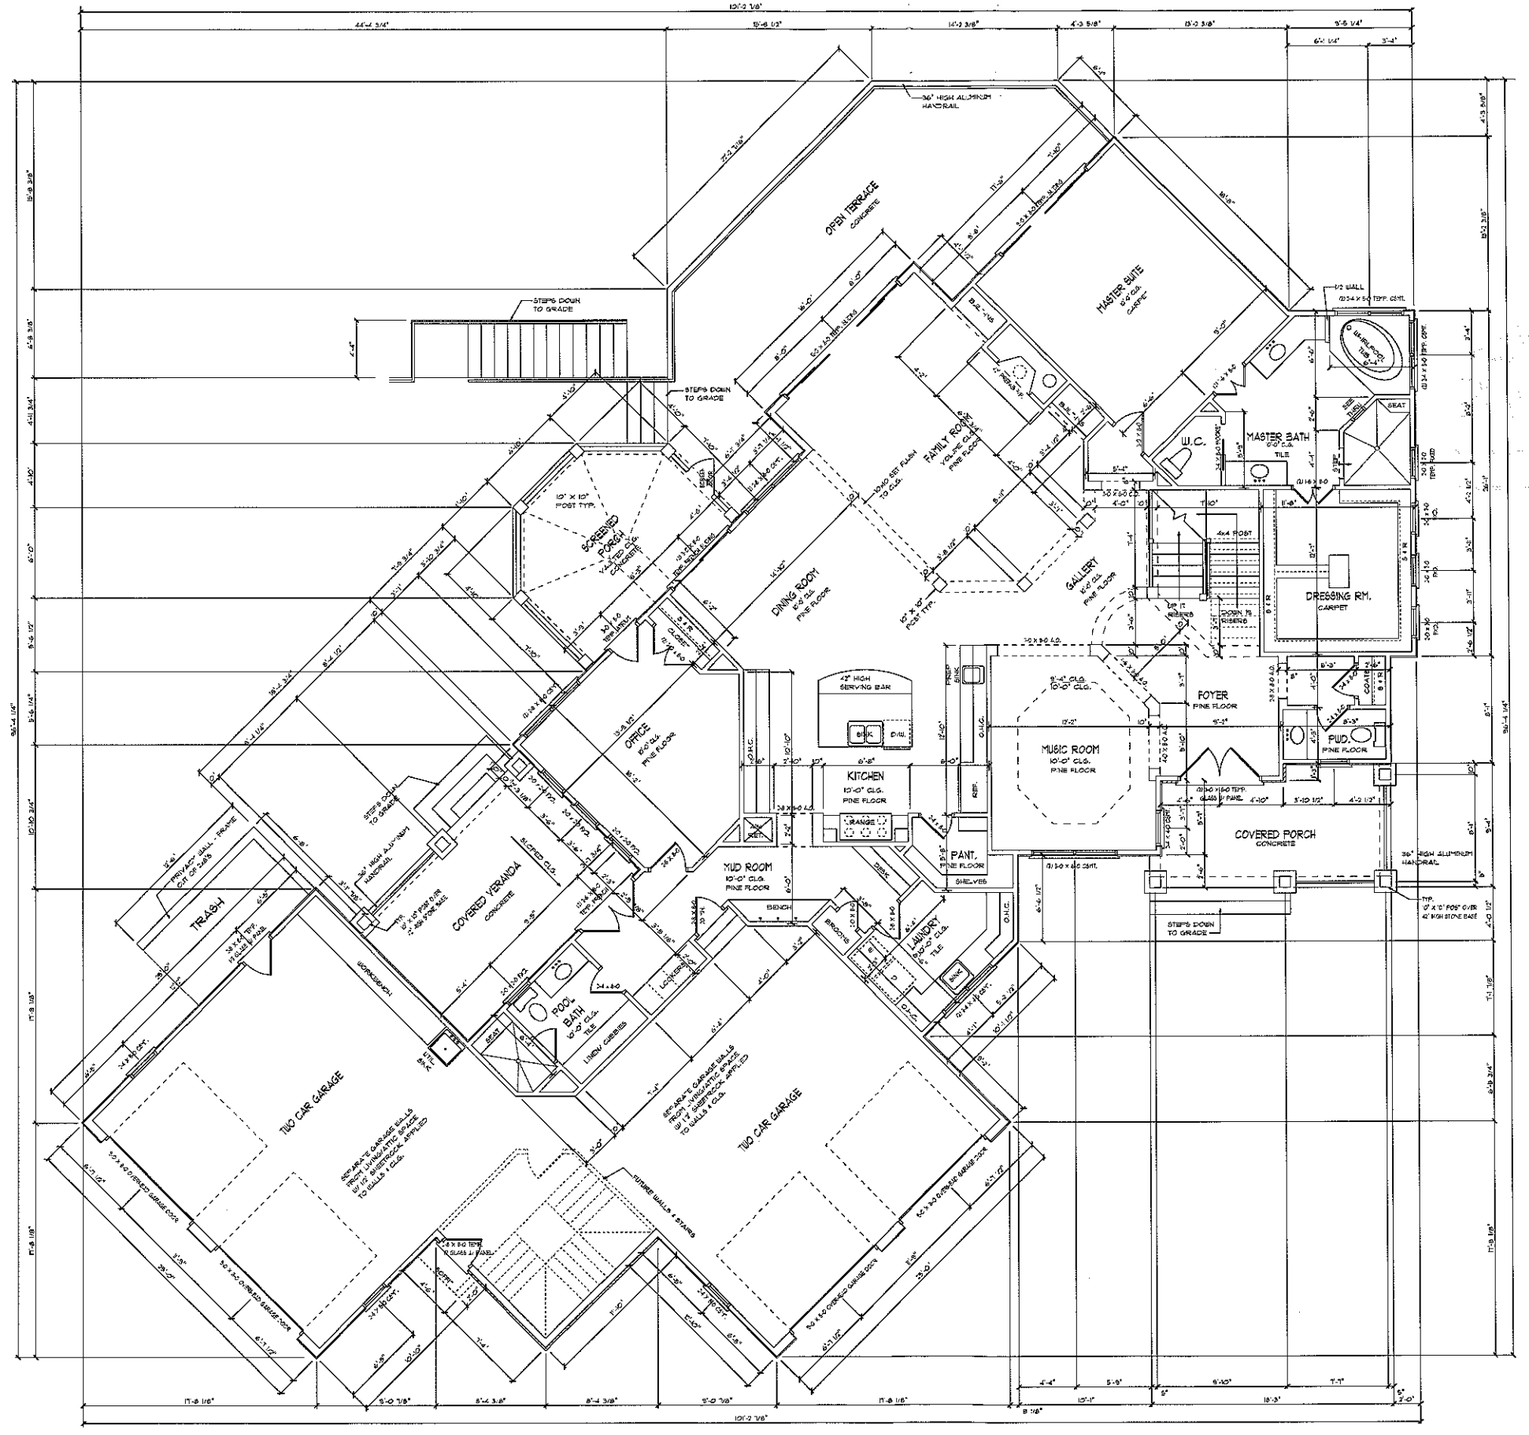
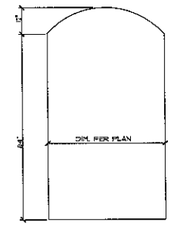



TYPICAL ARCHED OPENING DETAIL
* FIRST FLOOR
SCALE: 1/2" = 1'-0"

**FIRST FLOOR NOTES**

- ALL ANGLED WALLS ARE 45 DEGREES OR 90 DEGREES UNLESS NOTED OTHERWISE!
- ALL INTERIOR DOORS ARE 6" FROM WALL UNLESS DIMENSIONED OTHERWISE!
- SEE SECOND FLOOR FRAMING PLAN FOR ALL SECOND FLOOR BEAM + FIRST FLOOR HEADER SIZES.
- ALL DOORS WITH GLASS SHOULD BE TEMPERED + WINDOWS SHOULD BE TEMPERED PER STATE CODE

| SQUARE FOOTAGE: | |
|---|---|
| FIRST FLOOR | 2,713 |
| SECOND FLOOR | 2,268 |
| LOWER LEVEL | 1,093 |
| HEATED TOTAL | 6,074 |
| PORCH | 150 |
| GARAGE/ VEST./ STOR. | 1395 |
| SCREENED PORCH | 184 |
| LOWER LEVEL STOR. | 539 |
| COVERED VERANDA | 226 |
| TOTAL UNDER ROOF | 8568 |

FIRST FLOOR PLAN
SCALE: 1/4" = 1'-0"

ENGINEERED BY:
ELITE DESIGN GROUP
custom residential designs
P.O. Box 691286
Mint Hill, NC 28227
tel: 704-545-2928
fax: 704-545-0600

PROJECT:
©COPYRIGHT 2010

THE SCHULZE RESIDENCE
LOT 1144, THE POINT

DRAWN BY:
J.J. BARJA

DATE:

REVISED:

SHEET 5 OF ____