IREDELL COUNTY HEALTH DEPARTMENT


ENVIRONMENTAL HEALTH DIVISION

PAGE 2: *SITE PLAN WORKSHEET*

SEE THE "SAMPLE SITE PLAN" BELOW. *INCOMPLETE SITE PLANS WILL BE RETURNED TO YOU FOR COMPLETION AND MAY RESULT IN A DELAY IN THE ISSUANCE OF YOUR SEPTIC SYSTEM PERMIT!!!*

Place an (X) beside each item as you complete the site plan:

( ) **Property Line measurements are clearly identified**
( ) **All proposed structures are indicated**
( ) **Front and side setbacks from property line**
( ) **Preferred driveway location and well location**
( ) **Area you prefer your septic system to be placed**
( ) **North arrow, or other sufficient indicator of direction**

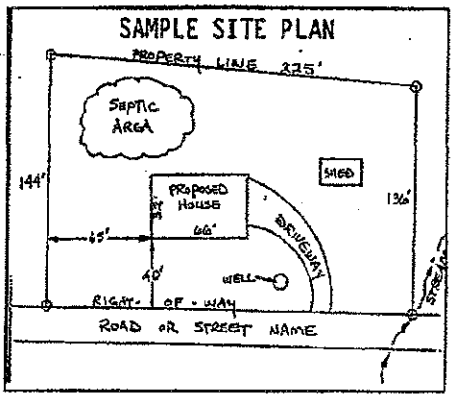

Circle N/A on the following if appropriate:

Location of septic systems and wells within 100' of your property	**N/A**
Location of easements and rights of ways on your property	**N/A**
Location of any designated wetlands on the property	**N/A**

USE THIS SPACE TO DRAW YOUR SITE PLAN

Show: proposed house or business footprint, wells, water lines, patios, pools and decks, and any other item that will occupy space on the site

see attached

Signature: Freda Riley
Property owner or owner's legal representative signature (SIGNATURE REQUIRED)

3/23/16
DATE

DUNCAN-PARNELL, INC. CHARLOTTE, NC 800-768-7788 333666


THIS IS TO CERTIFY THAT ON THE 4th DAY OF AUGUST 19 93 I SURVEYED THE PROPERTY SHOWN ON THIS PLAT, AND THAT THE PROPERTY LINES, WALLS AND BUILDINGS ARE AS SHOWN HEREON; THAT THE BUILDINGS LOCATED ON SAID LOT DO NOT ENCROACH OR PROJECT ON ADJACENT STREETS OR PROPERTY; AND THAT NO ADJACENT BUILDINGS OR WALLS ENCROACH OR PROJECT ON SAID PREMISES.

401 HAWTHORNE LANE
CHARLOTTE, N.C. 28204

SIGNED Keith R Mow

This property is not located in any Flood Hazard Zone. Reference: FIRM COMMUNITY PANEL 370158 0025A for Mecklenburg County, N.C. (Effective date: June 1, 1981)(ZONE C)

NORTH CAROLINA REGISTERED SEAL L-0585 LAND SURVEYOR KEITH R. MOW

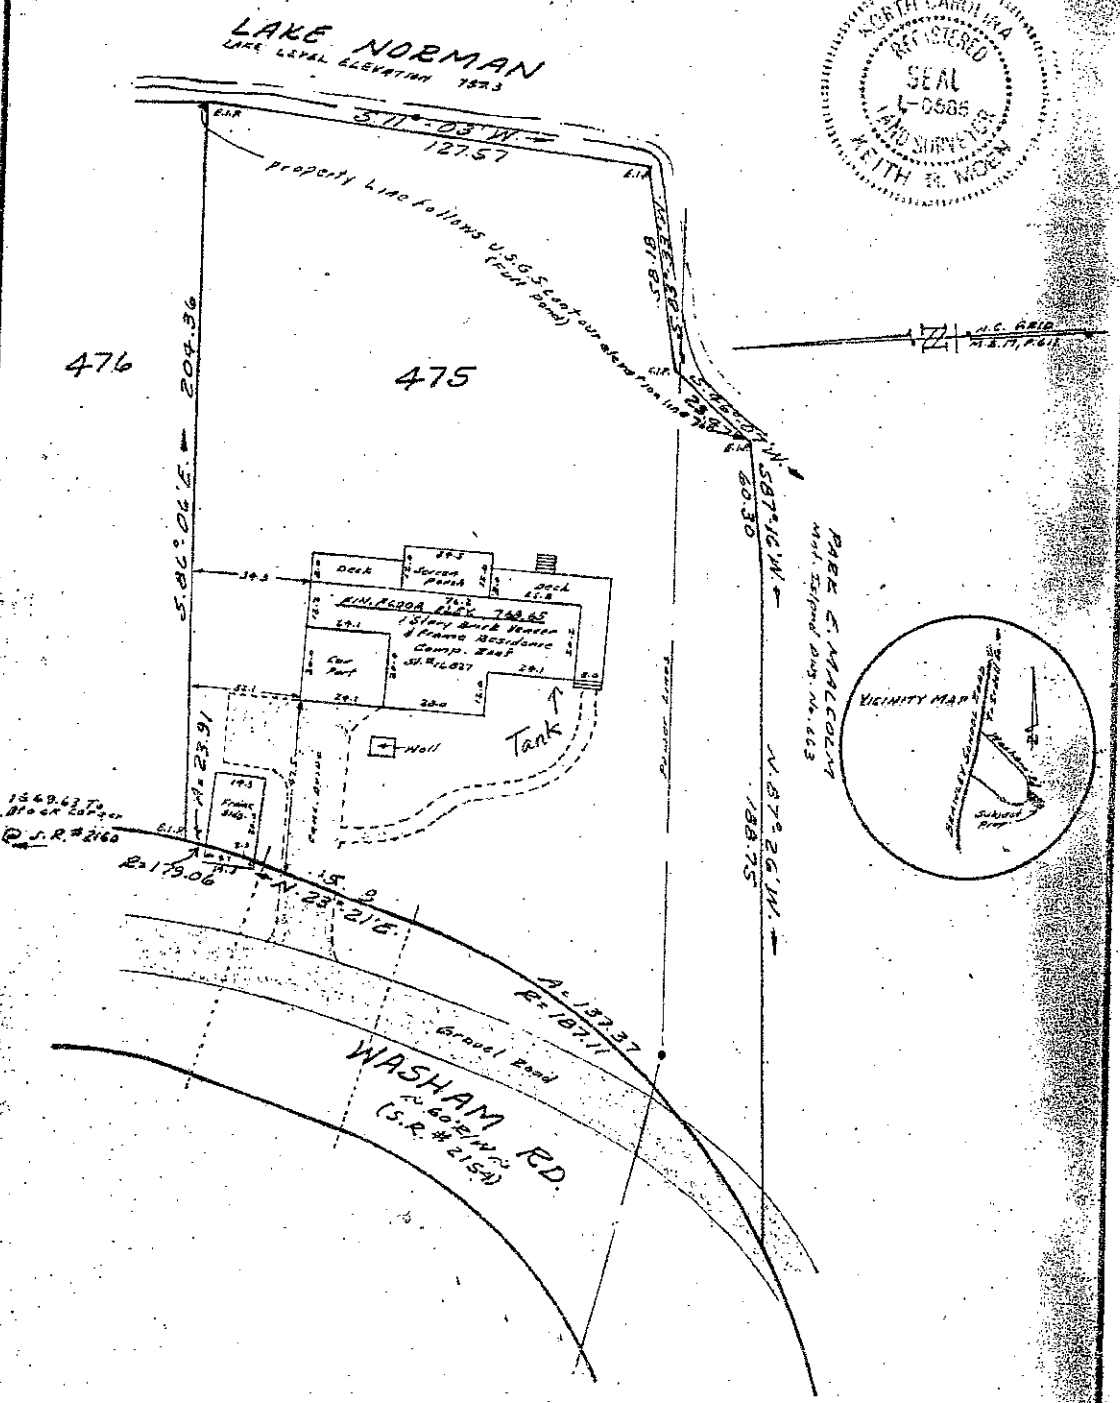

PHYSICAL SURVEY

OF

LOT 475, CRESCENT LAND & TIMBER CORP., LAKE NORMAN, SECTION 6

Lemley Twsp., Mecklenburg Co., N.C.

PROPERTY OF

PETER DAVID RILEY & FREIDA S. RILEY

SCALE 1" = 40' DEED RECORDED _____ MAP RECORDED M.B. 17, P. 611