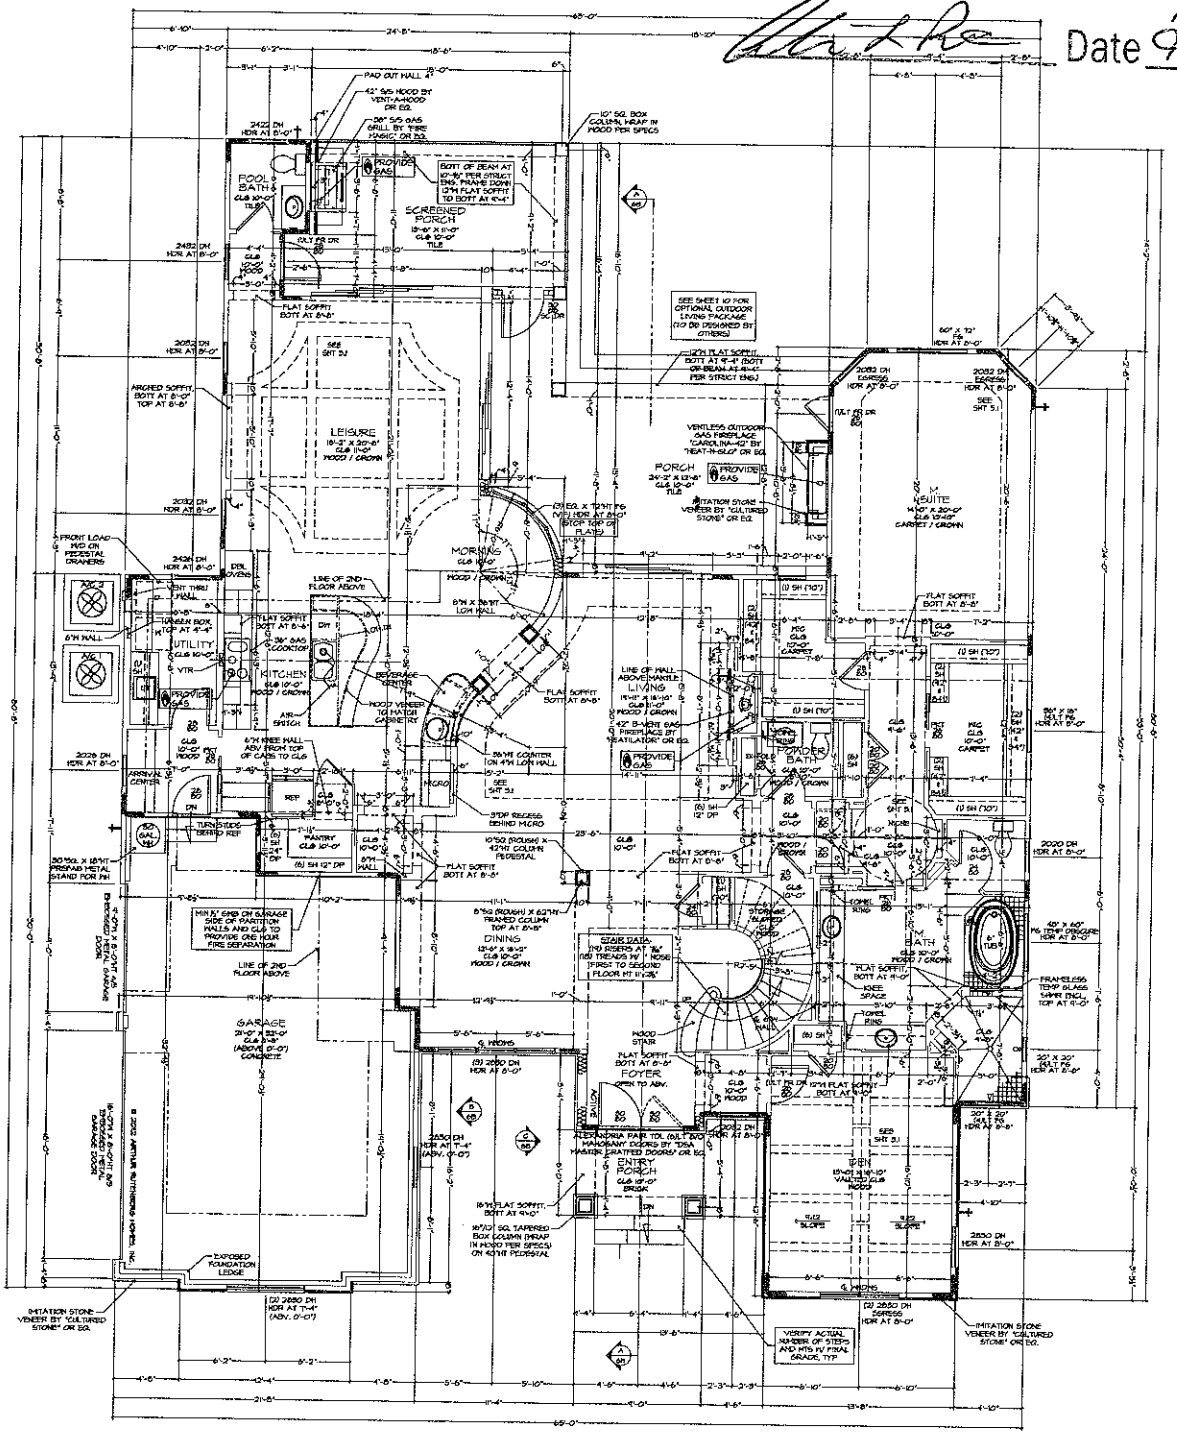
166 Hopkinton

Acknowledgement Of
Plans Submittal ONLY!

Date 8/25/14

Date 9-8-14



GENERAL NOTES:

SQUARE FOOTAGES

TOTAL LIVABLE

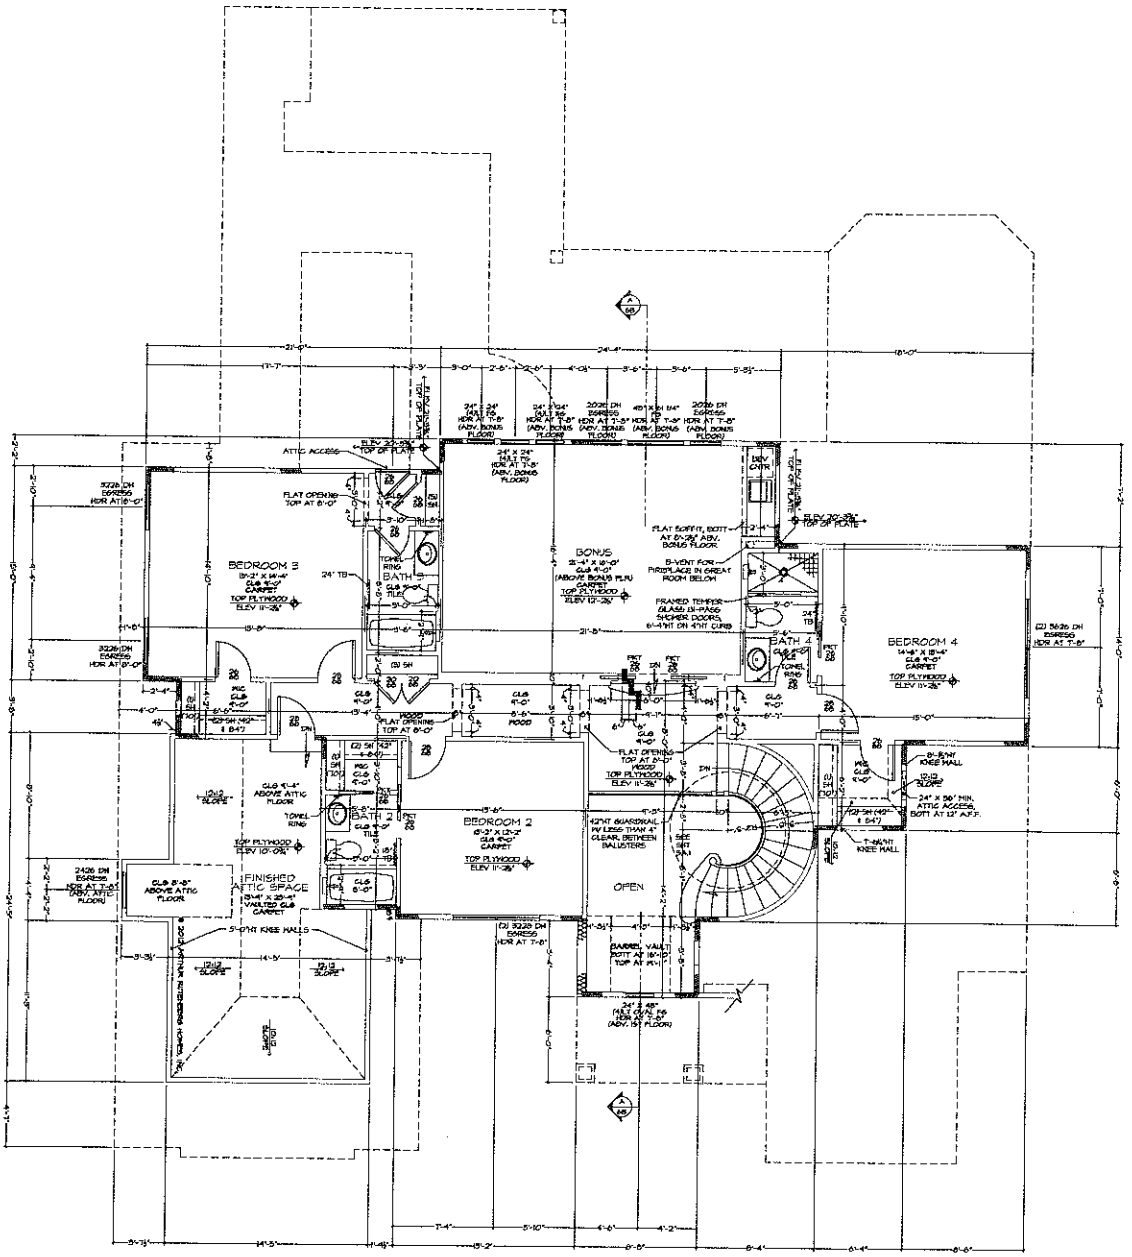
WALLS

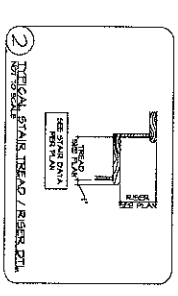
5 | 1ST FLOOR PLAN | 24X36: 1/4"=1'-0" 18X24: 1/8"=1'-0"

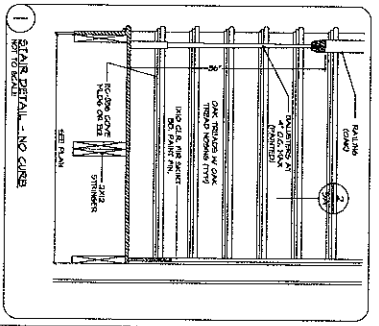
CUSTOM RESIDENCE FOR MR & MRS. WHATLEY
BUILDER: BLUEFIELD BUILDERS, LLC
MOORESVILLE, NORTH CAROLINA

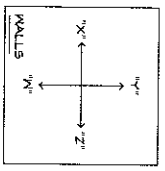
Arthur Rutenberg Homes

Acknowledgement Of
Plans Submittal ONLY!
Lisa Lunder Date 8/25/14
Date 9-8-14




2 TYPICAL STAIR TREAD / RISER DTL
SEE STAIR DETAIL FOR TREAD AND RISER DATA
TREAD
RISER
TYP. PLAN


1 STAIR DETAIL - NO SCALE
NOT TO SCALE
FLOOR OR TILE
STRINGER
OAK TREADS W/ OAK RISERS
SEE PLAN
PLASTER (TYP.)


WALLS
X"
Y"
Z"

GENERAL NOTES:
CONFIRM ALL HEADER & DOOR SIZES WITH FLOOR PLAN FOR ROOM HEIGHTS.
REF. ELEVATIONS FOR ROOF PITCHES, ROOF OVERHANG, SHAPE, MATERIAL, AND SMOOTH TRIM.
SEE SHEET 8 FOR WINDOW ELEV. DETAILS.

2ND FLOOR PLAN
24X36: 1/4"=1'-0"
18X24: 1/8"=1'-0"
PLAN DEPT-36-01-A
CLS 9.25
JOB #24404-S

CUSTOM RESIDENCE FOR MR & MRS. WHATLEY
BUILDER: BLUEFIELD BUILDERS, LLC
HOOKSVILLE, NORTH CAROLINA
AN INDEPENDENTLY OWNED AND OPERATED FRANCHISE

ARTHUR RUTENBERG HOMES, INC. IS ENGAGED, & RESPONSIBLE FOR THE GRAPHIC DESIGN ONLY AS REPRESENTED IN THESE DRAWINGS (PLANS) BUT NOT FOR ANY STRUCTURAL, MECHANICAL, OR ELECTRICAL DESIGN AS SHOWN. THE CONTRACTOR (BUILDER) IS RESPONSIBLE BOTH FOR CONFORMING THESE PLANS AND CONSTRUCTION REFERENCED TO ALL APPLICABLE FEDERAL, STATE, AND LOCAL BUILDING CODES, ORDINANCES, AND LAWS, INCLUDING BUT NOT LIMITED TO THE FOLLOWING: SEISMIC, FIRE SAFETY, TERMITE, ZONING, FLOOD ZONE CRITERIA, LANDSCAPE DESIGN, PRE-ENGINEERED TRUSSES, FRAMING MEMBERS, FLASHING, AND MOISTURE PROTECTION. BY USE OF THESE DRAWINGS THE OWNER, CONTRACTOR (BUILDER), AND SUBCONTRACTORS ACKNOWLEDGE AND AGREE TO THIS DISCLAIMER.

08/20/14 REVISIONS - A
08/29/14 REVISIONS - B

Arthur Rutenberg Homes

ARTHUR RUTENBERG HOMES, INC. ALL RIGHTS RESERVED