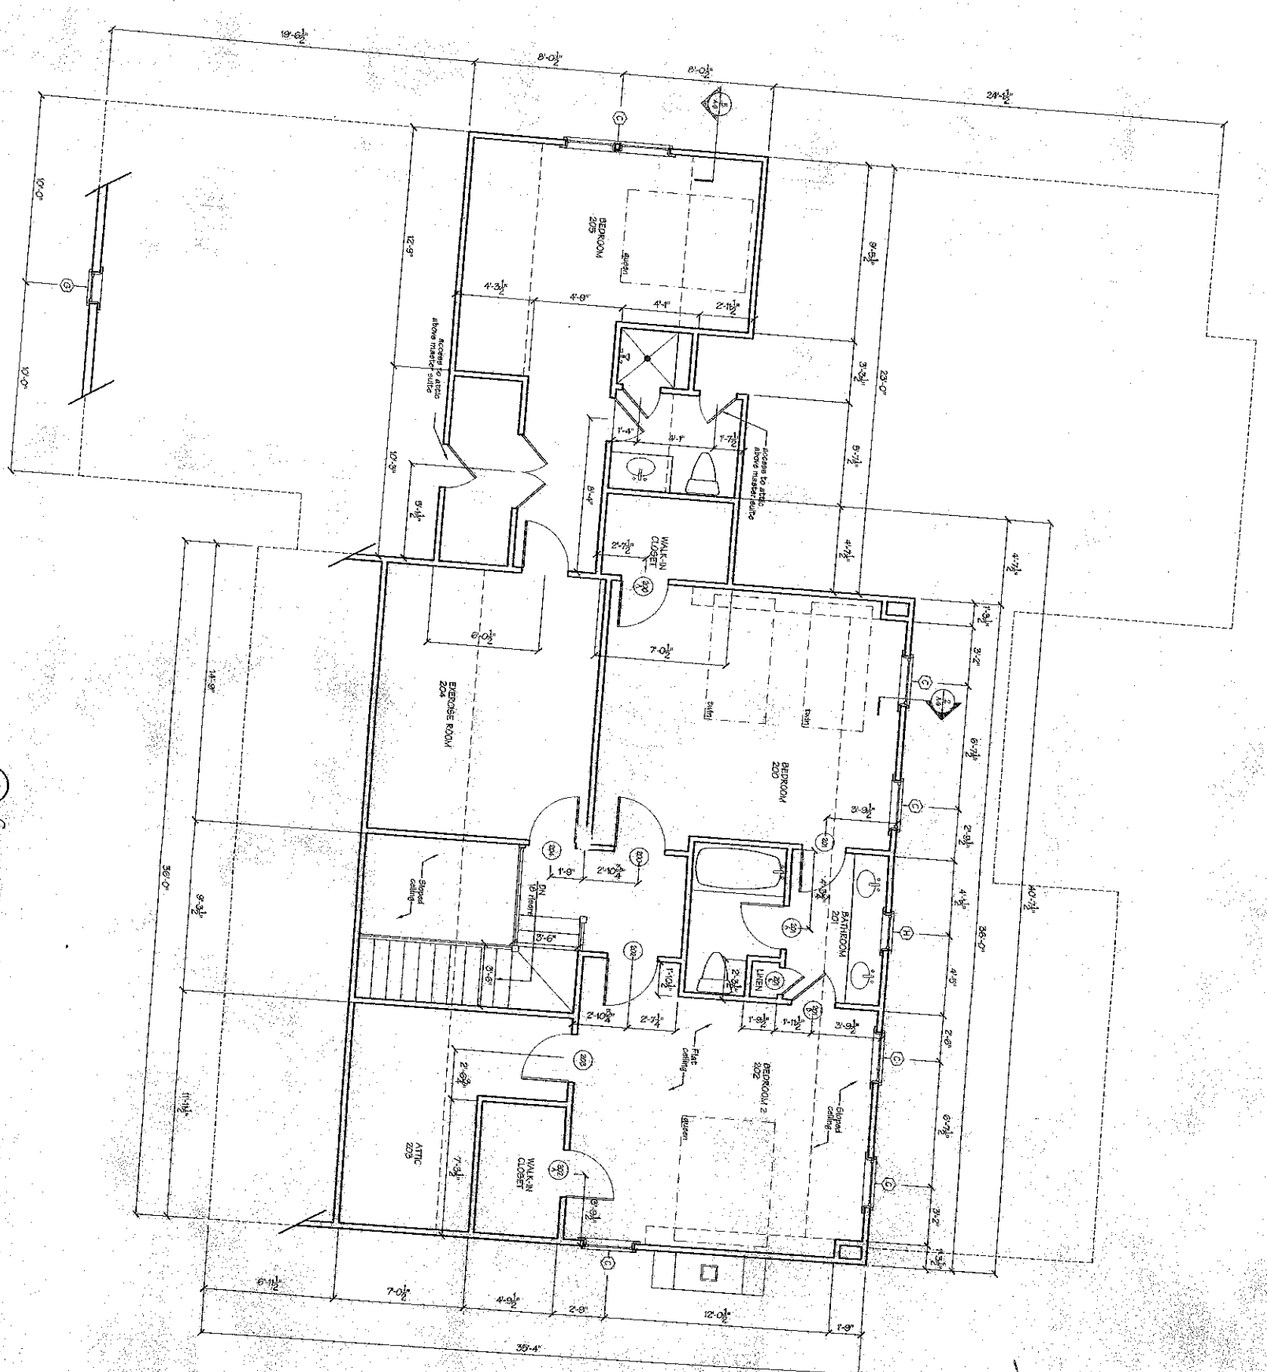


1/A-3 Second Floor Plan - Option A
1/4" = 1'-0"

GENERAL NOTES:

1) All dimensions shall be verified by the General Contractor. Any discrepancies between field conditions and dimensions on these documents shall be brought to the attention of the Architect prior to construction of any components affected by discrepancies.

2) No changes in the design, layout or appearance shall be made without the review and written approval of this Architect.

Note:
Simonini Builders specifications will supercede drawing notes.

Acknowledgement of Plans & Specifications

Signed [signature] Date 12/12/06

Signed [signature] Date 12/12/06

	Drawn by: JLM
Date Issued: July 7, 2005	
Revisions: 11/20/06	

Floor Plan

Hadwin House

Simonini Builders

Sconset Village at The Point

Lake Norman, North Carolina

Meyer·Greeson·Paullin

Architecture/Interior Design PA

320 South Tryon Street • Suite 222 • Charlotte, NC 28202

Phone (704) 375-1001 • Fax (704) 333-3620