IREDELL COUNTY HEALTH DEPARTMENT
ENVIRONMENTAL HEALTH DIVISION
Application For Improvement Permit

ALL items on this application form must be completed before Health Department can begin work. One application must be completed by the property owner or agent for each (proposed) site.

PERSONAL INFORMATION:

Applicant	Phone #	Mailing Address	City	State	Zip Code
Hughes Hamblen	704.375.9999	900 east Blvd	Charlotte	NC	28203

Current Property Owner	Mailing Address	City	State	Zip Code
Same				

PROPERTY INFORMATION:

(Proposed) Subdivision Name	(Proposed) Lot #	(Proposed) Block/Section #	State Road #
The Point	1105		

(Proposed) Water Supply: Public, Private Well	**Preliminary Plat Approval Date** (DEVELOPERS ONLY)	Tax Map #

Specific Directions to Property Brawley school ROAD TO THE POINT - LEFT ONTO Valence chapel

TYPE OF FACILITY: (use check (X) or number as appropriate)

House ✓ Mobile Home _____ Commercial _____ No. Bedrooms 4 No. Baths 3

No. Persons or Employees (commercial only) _____ Basement _____ Basement with Plumbing _____


Crawl Space ✓ Concrete Slab _____ Garbage Disposal ✓ Jaccuzi or spa no

COVENANT AND SIGNATURE:

I hereby make application to the Iredell County Health Department for a soils/site evaluation of the property described above. This evaluation is to be conducted for the sole purpose of obtaining a septic system Improvement Permit. I hereby authorize Iredell County Health Department representatives to go onto the above property for purposes of conducting this evaluation. I understand that, by state law, any Improvement Permit issued on the above property may be voided if substantial changes are made to the designated sewage system site. The issuance of an Improvement Permit by the Iredell County Health Department does not relieve me from compliance with all other relevant state/local laws or regulations. As owner or authorized agent, I covenant that the contents of this application are true and represent the maximum facilities intended to be placed on this property to my knowledge to date.

I understand that any Improvement Permit issued on the above property is valid for five (5) years from the issuance date and is subject to revocation if the above described site plans or intended use changes.

2.2.05 DATE _____ SIGNATURE OF OWNER/AUTHORIZED AGENT

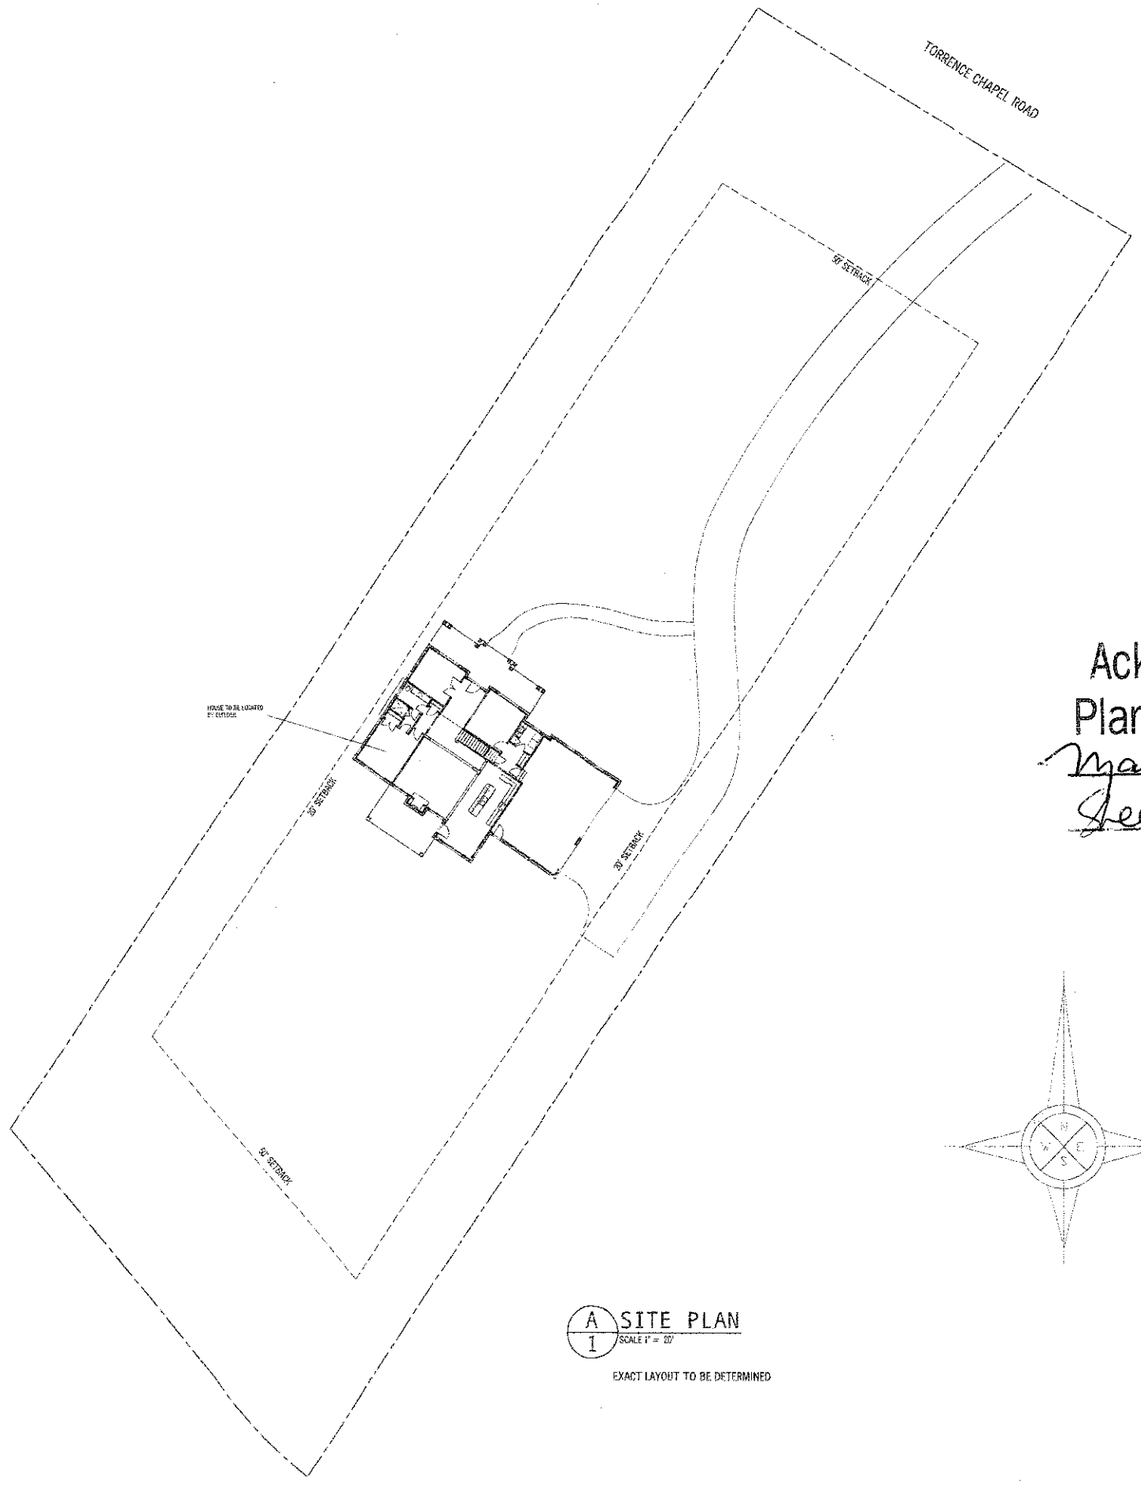

A/1 SITE PLAN
SCALE 1" = 20'

EXACT LAYOUT TO BE DETERMINED

Acknowledgement Of
Plans Submittal ONLY!
Maria Lebon Date 2/4/05
Shelby Deats Date 2/7/05

ROBERT EDWARD GIDLEY
REGISTERED ARCHITECT
NORTH CAROLINA

JOB #: 0171

HUGHES, HAMELINK & ZANDEE
LOT 105 THE POINT
CR REST
Site Plan

DATE ISSUED 10/20/04
REVISIONS 11/16/04
REVISIONS
REVISIONS
REVISIONS

ARCHITECTURE
9935 Providence Forest Lane, Charlotte NC 28270 / 704-618-7901

THESE DOCUMENTS ARE INSTRUMENTS OF SERVICE AND AS SUCH SHALL REMAIN THE PROPERTY OF THE ARCHITECT.
DO NOT PUBLISH, REUSE, OR DISTRIBUTE WITHOUT WRITTEN PERMISSION FROM THE ARCHITECT.

SITE PLAN

SHEET 1 OF 10