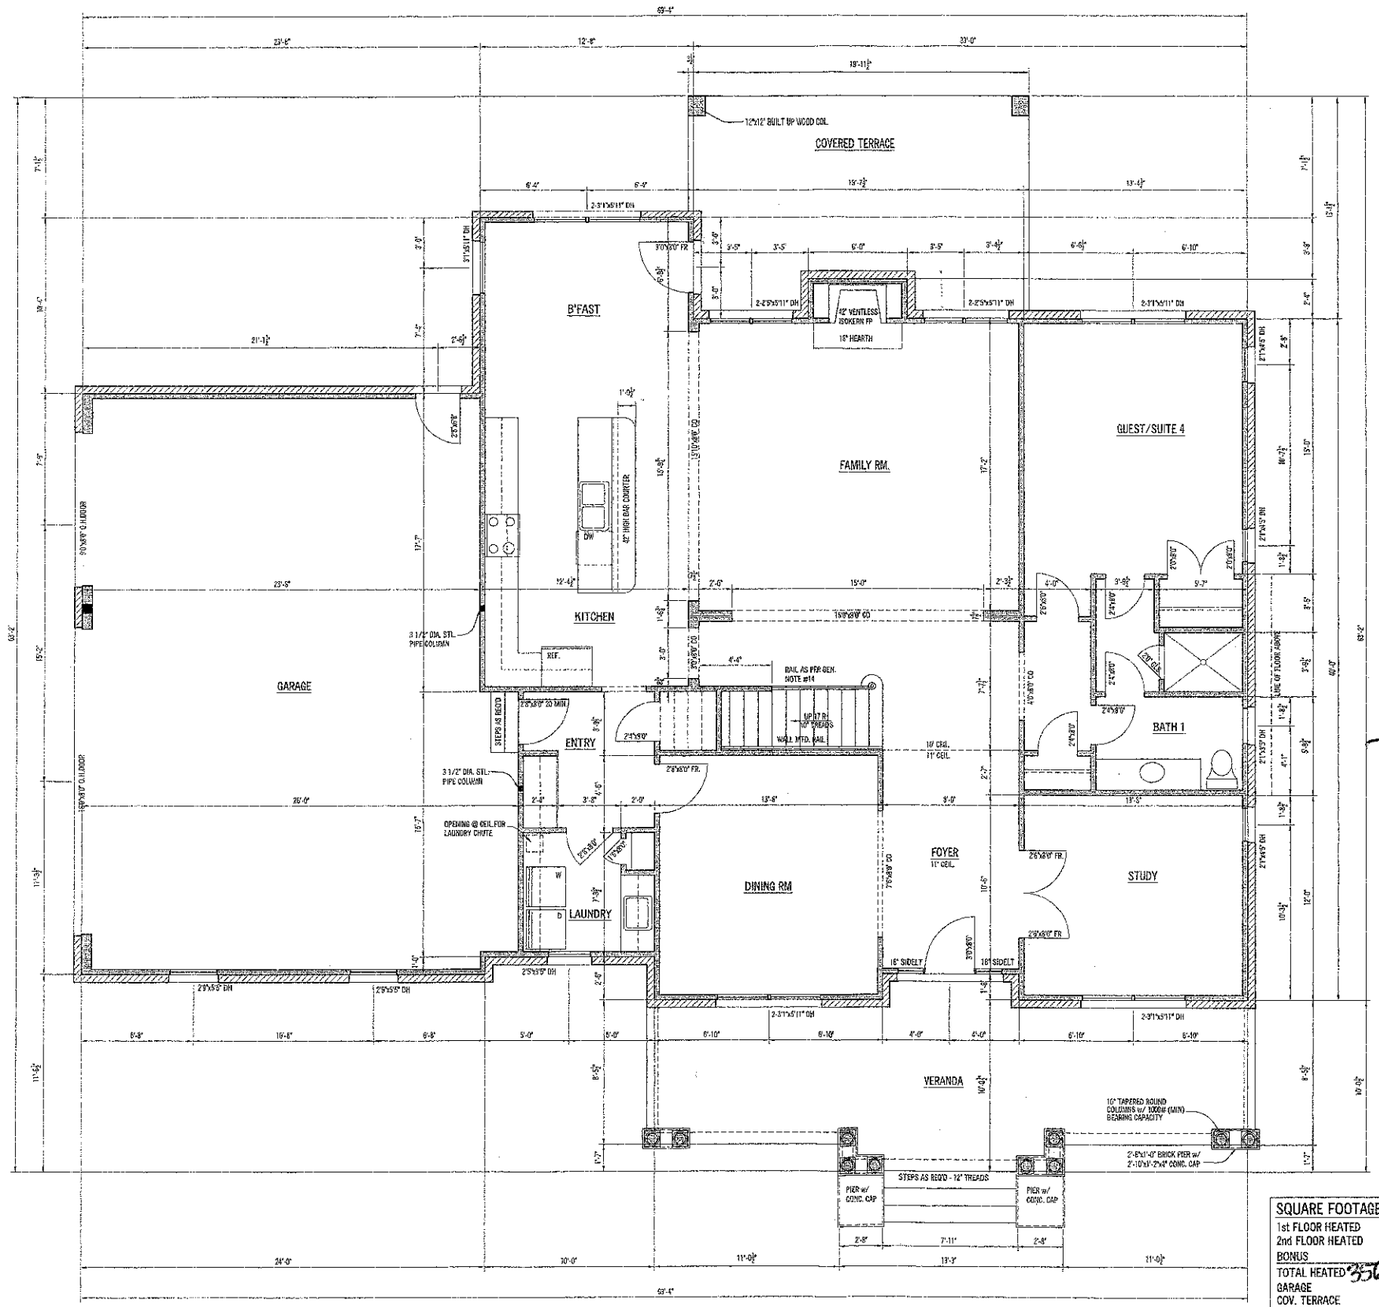


A/4 FIRST FLOOR PLAN
SCALE 1/4" = 1'-0"

SQUARE FOOTAGE	FRAMING
1st FLOOR HEATED	1842 SQ. FT.
2nd FLOOR HEATED	1725 SQ. FT.
BONUS	419 SQ. FT.
TOTAL HEATED	~~3567~~ ~~3813 SQ. FT.~~
GARAGE	845 SQ. FT.
COV. TERRACE	250 SQ. FT.
VERANDA	343 SQ. FT.
TOTAL UNDER ROOF	5451 SQ. FT.

BACK FINISHED

Acknowledgement Of
Plans Submittal ONLY!
Date 2/4/05
Date

JOB # 0171

HUGHES, HAMELINK & ZANDE
LOT 11
THE POINT


DATE ISSUED: 10/20/04
REVISIONS:
REVISIONS:
REVISIONS:
REVISIONS:

ARCHITECTURE
4957 Willow Oval Road, Gastonia, N.C. 28056 (704) 618-7990

THESE DOCUMENTS ARE INSTRUMENTS OF SERVICE AND AS SUCH ARE PROPERTY OF THE ARCHITECT. ANY USE, REUSE, OR ADAPTATION WITHOUT WRITTEN PERMISSION FROM THE ARCHITECT.

1 st FLOOR PLAN

SHEET 4 OF 10

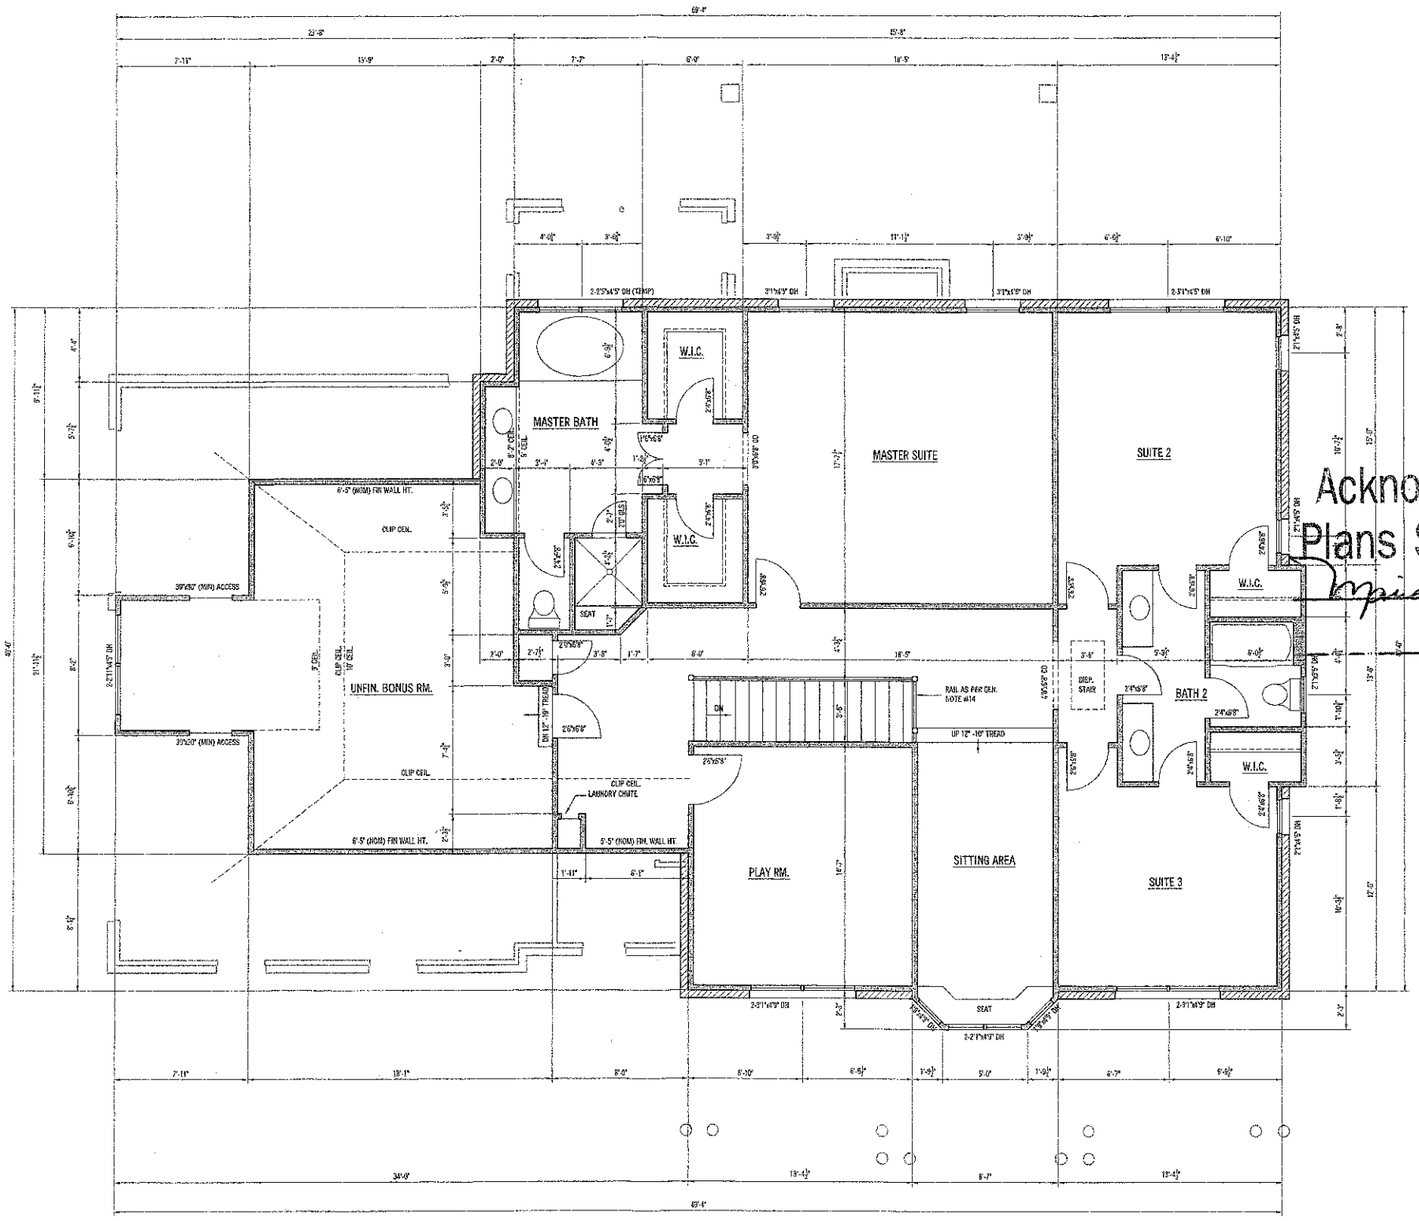

A/6 SECOND FLOOR PLAN
SCALE: 1/4" = 1'-0"

Acknowledgement Of
Plans Submittal ONLY!
Signed Date 2/4/05
_____ Date _____

JOB # 0171

HUGHES, HAMELINK & ZANDE
LOT 11
THE POINT

DATE ISSUED: 10/20/04
REVISIONS
REVISIONS
REVISIONS
REVISIONS

ARCHITECTURE
4857 Willow Cmd Road, Gastonia, N.C. 28056 (704) 618-7980

THESE DOCUMENTS ARE INSTRUMENTS OF SERVICE AND AS SUCH SHALL REMAIN THE PROPERTY OF THE ARCHITECT. DO NOT PUBLISH, REUSE, OR COPY WITHOUT WRITTEN PERMISSION FROM THE ARCHITECT.

2nd FLOOR PLAN

SHEET 6 OF 10