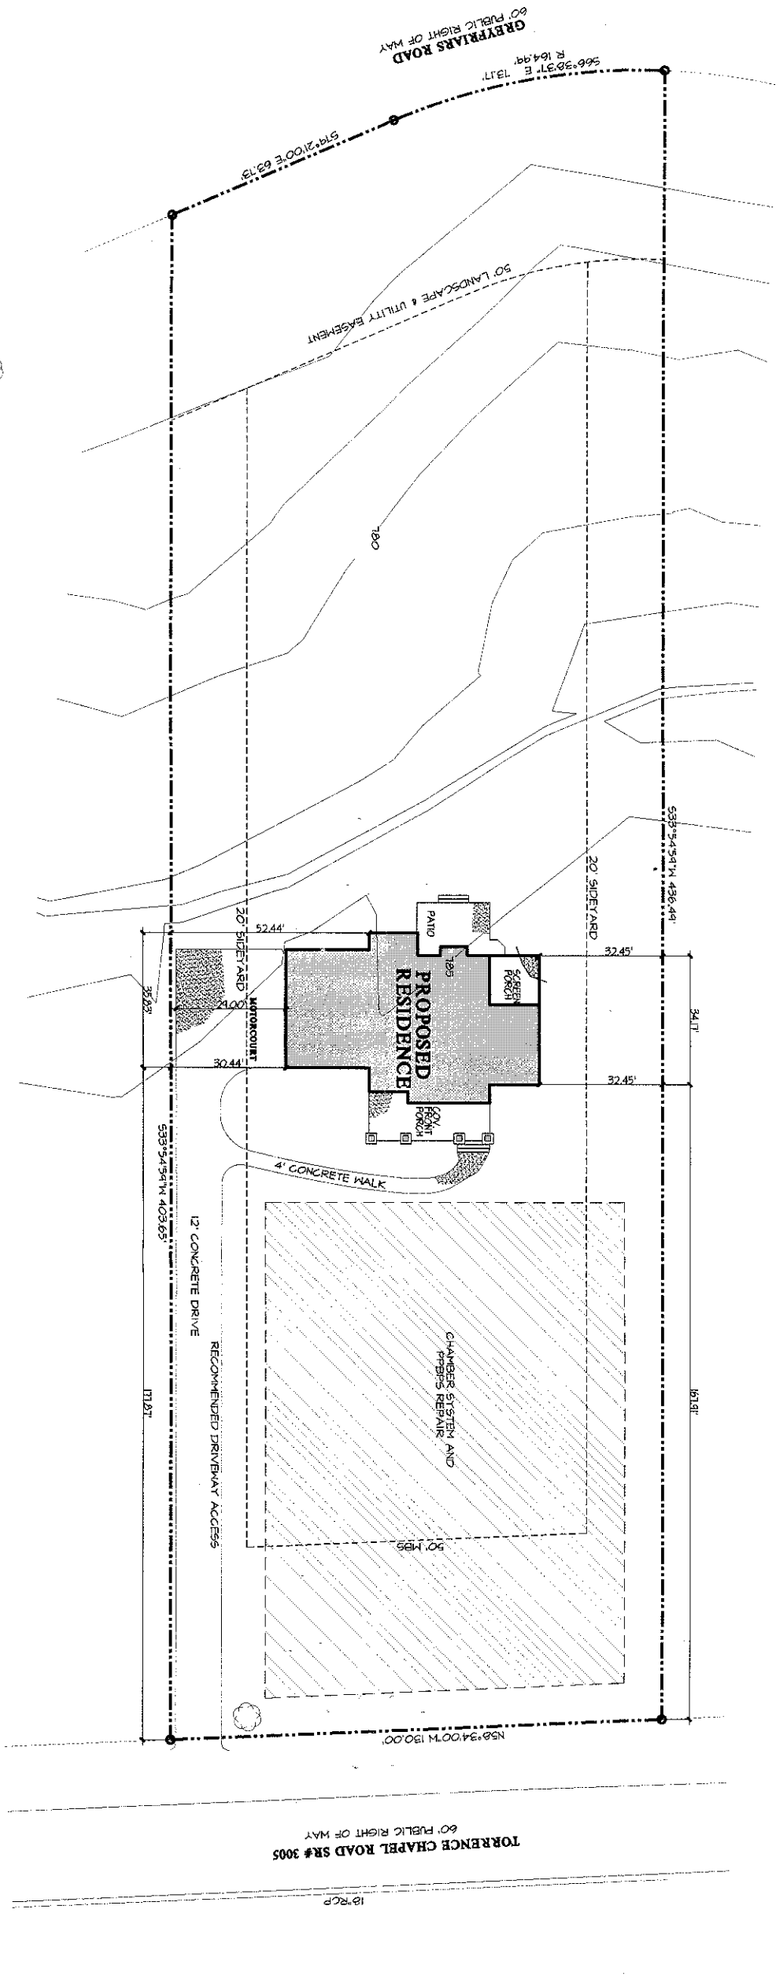


A NEW RESIDENCE FOR

MR. & MRS. ADAMS

Lot 1106 The Point

CAROLINA DESIGN GROUP
a residential design firm
10602 Bailey Road Suite A, Cornelius NC 28031
voice: 704.895.7805 fax: 704.895.0599
www.carolinadesigngroup.com

SEAL

DRAWN BY: A.P./D.S.

DATE: 11/12/04

DRAWING TITLE: SITE PLAN

SCALE: 1"=20'-0"

SHEET NO.