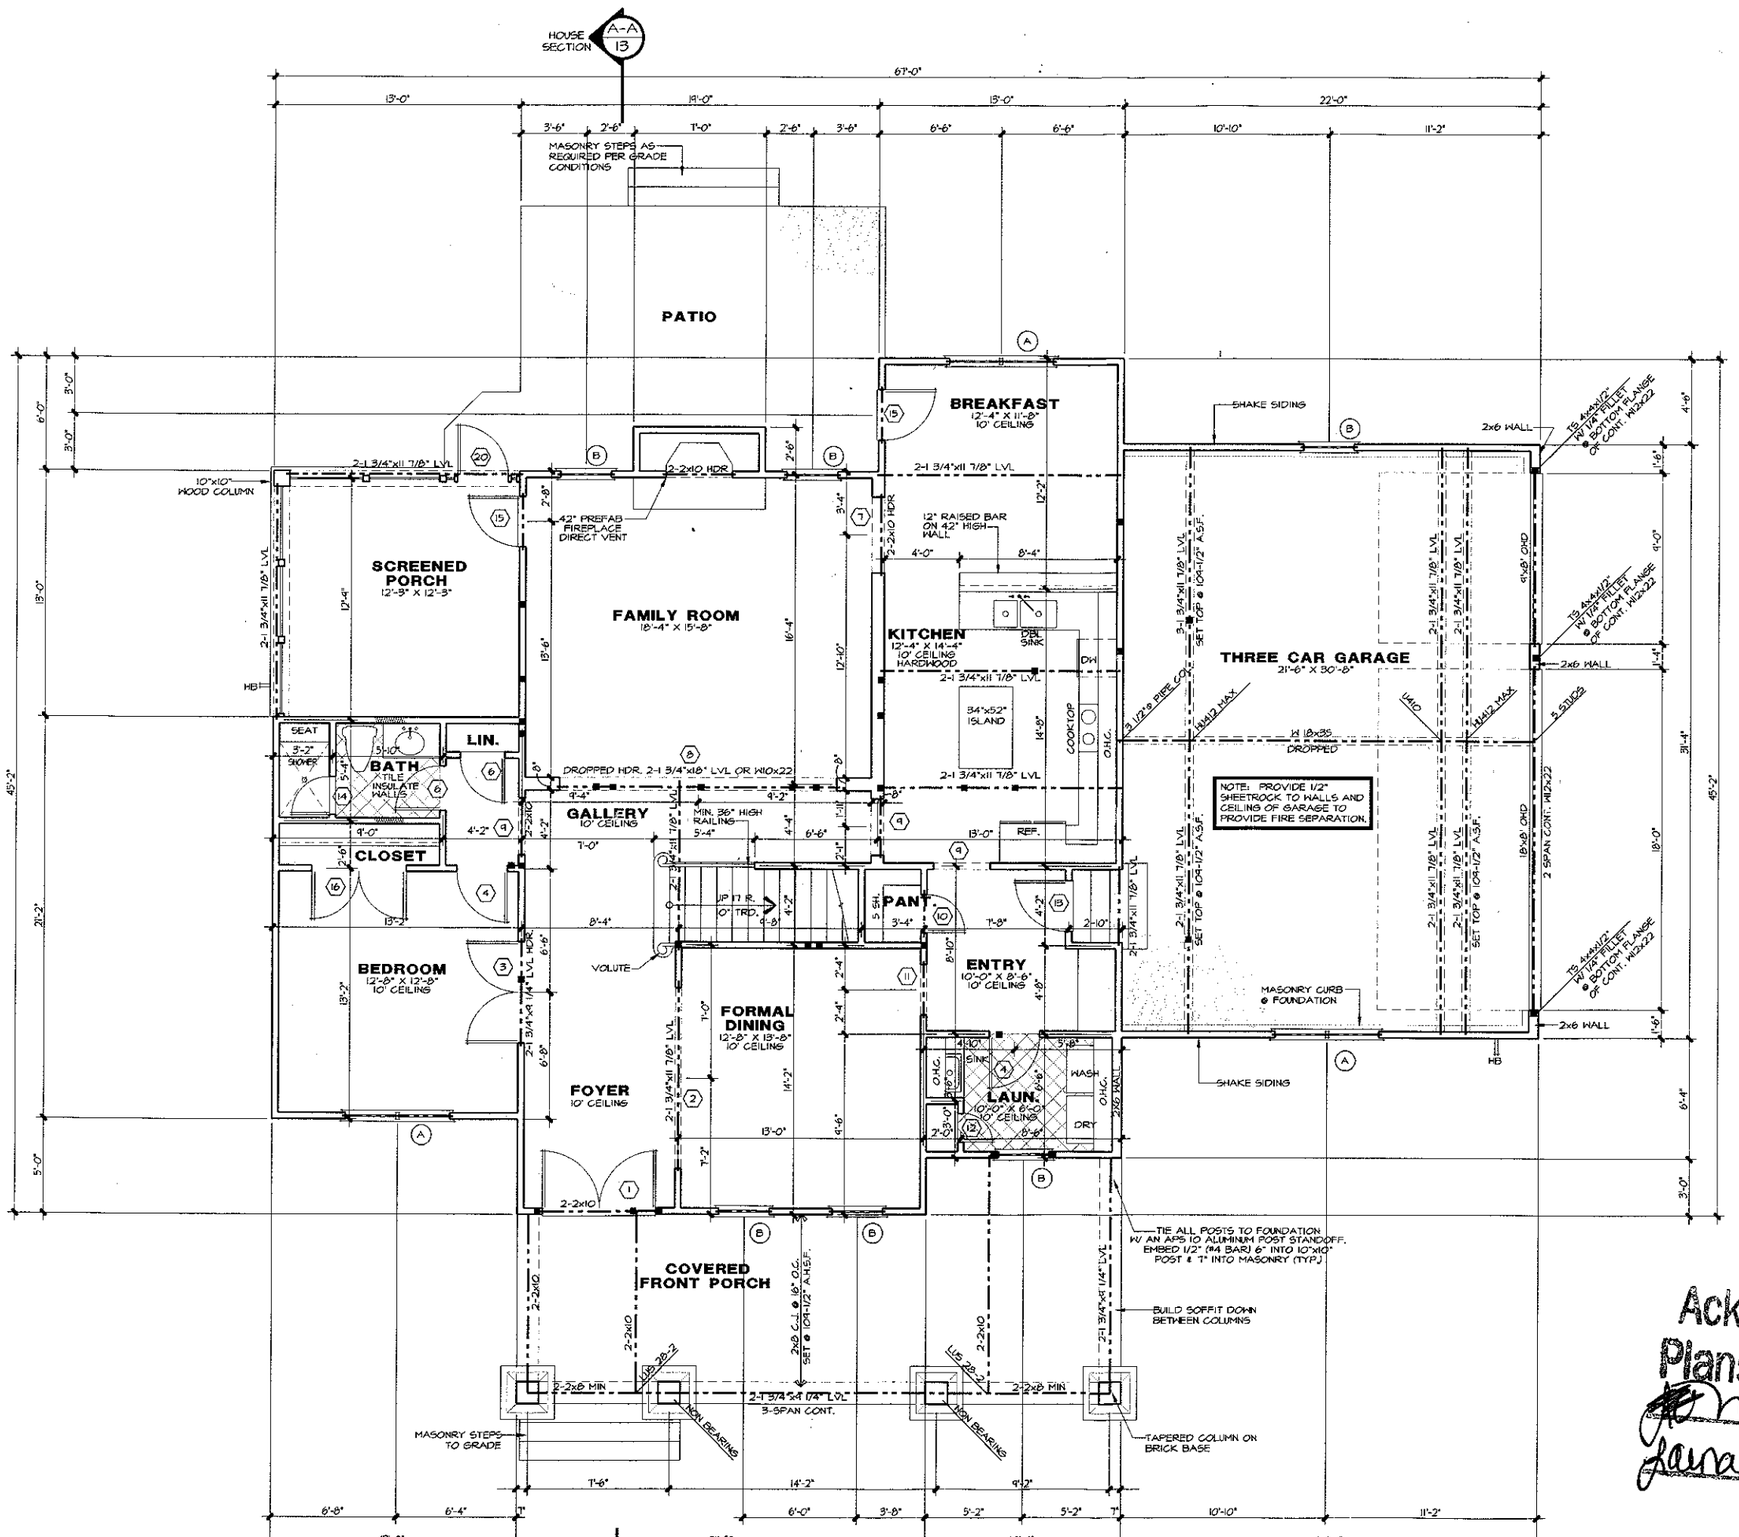


NOTES:

*ALL ANGLED WALLS ARE 45° U.N.O.

*■ INDICATES BLOCKING FOR ABOVE CONCENTRATED LOADS AND ROOF BRACING POINT LOADS U.N.O.

*SEE FRAMING NOTE 16 FOR HEADER SIZES UNLESS NOTED ON PLAN

*ALL DOORS ARE 6" FROM WALL UNLESS DIMENSIONED OTHERWISE

EXTERIOR WALL HEIGHT (h)	STUD SIZE/ SPACING
h ≤ 10'	2x4 @ 16" oc
10' ≤ h ≤ 11'	2x4 @ 12" oc
11' ≤ h ≤ 18'	2x6 @ 16" oc
h >18'	CONSULT ENG.
GARAGE WALL TO BE 2x6 @ 16" O.C. IF EXCEEDING 10' IN HEIGHT	

DOOR SCHEDULE

	SIZE	DESCRIPTION
1	2-3⁰ x 8⁰	FRENCH DOORS
2	9⁰ x 8⁰	CASED OPENING
3	2-2⁸ x 8⁰	SOLID PANEL DOOR
4	2⁸ x 8⁰	SOLID PANEL DOOR
5	2-2⁰ x 6⁸	SOLID PANEL DOOR
6	2⁴ x 8⁰	SOLID PANEL DOOR
7	4⁰ x 8⁰	CASED OPENING
8	14⁸ x 8⁰	CASED OPENING
9	3⁰ x 8⁰	CASED OPENING
10	2⁰ x 8⁰	SOLID PANEL DOOR
11	2⁸ x 8⁰	CASED OPENING
12	1⁶ x 6⁸	SOLID PANEL DOOR
13	2⁸ x 8⁰	20 MIN. FIRE DOOR
14	2⁰	TEMPERED GLASS DOOR
15	2⁸ x 8⁰	FRENCH DOORS
16	2-2⁶ x 8⁰	SOLID PANEL DOOR
17	2⁸ x 6⁸	SOLID PANEL DOOR
18	2⁴ x 6⁸	SOLID PANEL DOOR
19	2⁸ x 6⁸	CASED OPENING
20	2⁸ x 8⁰	SCREENED DOOR

WINDOW SCHEDULE

	SIZE	DESCRIPTION
A	2-2⁸ x 6²	DOUBLE HUNG
B	2⁸ x 6²	DOUBLE HUNG
C	2-2⁶ x 6²	DOUBLE HUNG
D	3⁰ x 6²	DOUBLE HUNG
E	2-3⁰ x 6²	DOUBLE HUNG
F	2-2⁸ x 4⁶	DOUBLE HUNG
G	2⁸ x 4⁶	DOUBLE HUNG
H	2⁸ x 4⁰	DOUBLE HUNG
I	2⁰ x 3²	DOUBLE HUNG
J	2-2⁰ x 3¹⁰	DOUBLE HUNG
K	4⁰ x 2⁴	AWNING (TEMP.)
L	3¹⁰ x 2⁴	FIXED HALF ROUND
M	2-2⁴ x 4⁶	DOUBLE HUNG

Square Footage
11/12/04

Main Level Heated	1,582 Sq.Ft.
Upper Level Heated	1,635 Sq.Ft.
Total Heated	3,217 Sq.Ft.
Three Car Garage	700 Sq.Ft.
Optional Flex Space	415 Sq.Ft.
Screened Porch	169 Sq.Ft.
Covered Front Porch	346 Sq.Ft.
Total Under Roof	4,847 Sq.Ft.

Acknowledgement Of Plans Submittal ONLY!
Date 11/18/04
Date 11.16.04

CAROLINA DESIGN GROUP
a residential design firm
10602 Bailey Road Suite A, Cornelius NC 28031
voice: 704.895.7805 fax: 704.895.0599
www.carolinadesigngroup.com


A NEW RESIDENCE FOR
MR. & MRS. ADAMS
Lot 1106 The Point

SEAL

DRAWN BY	DATE
A.F./D.S.	11/12/04

DRAWING TITLE:
MAIN LEVEL FLOOR PLAN

SCALE: 1/4" = 1'-0"

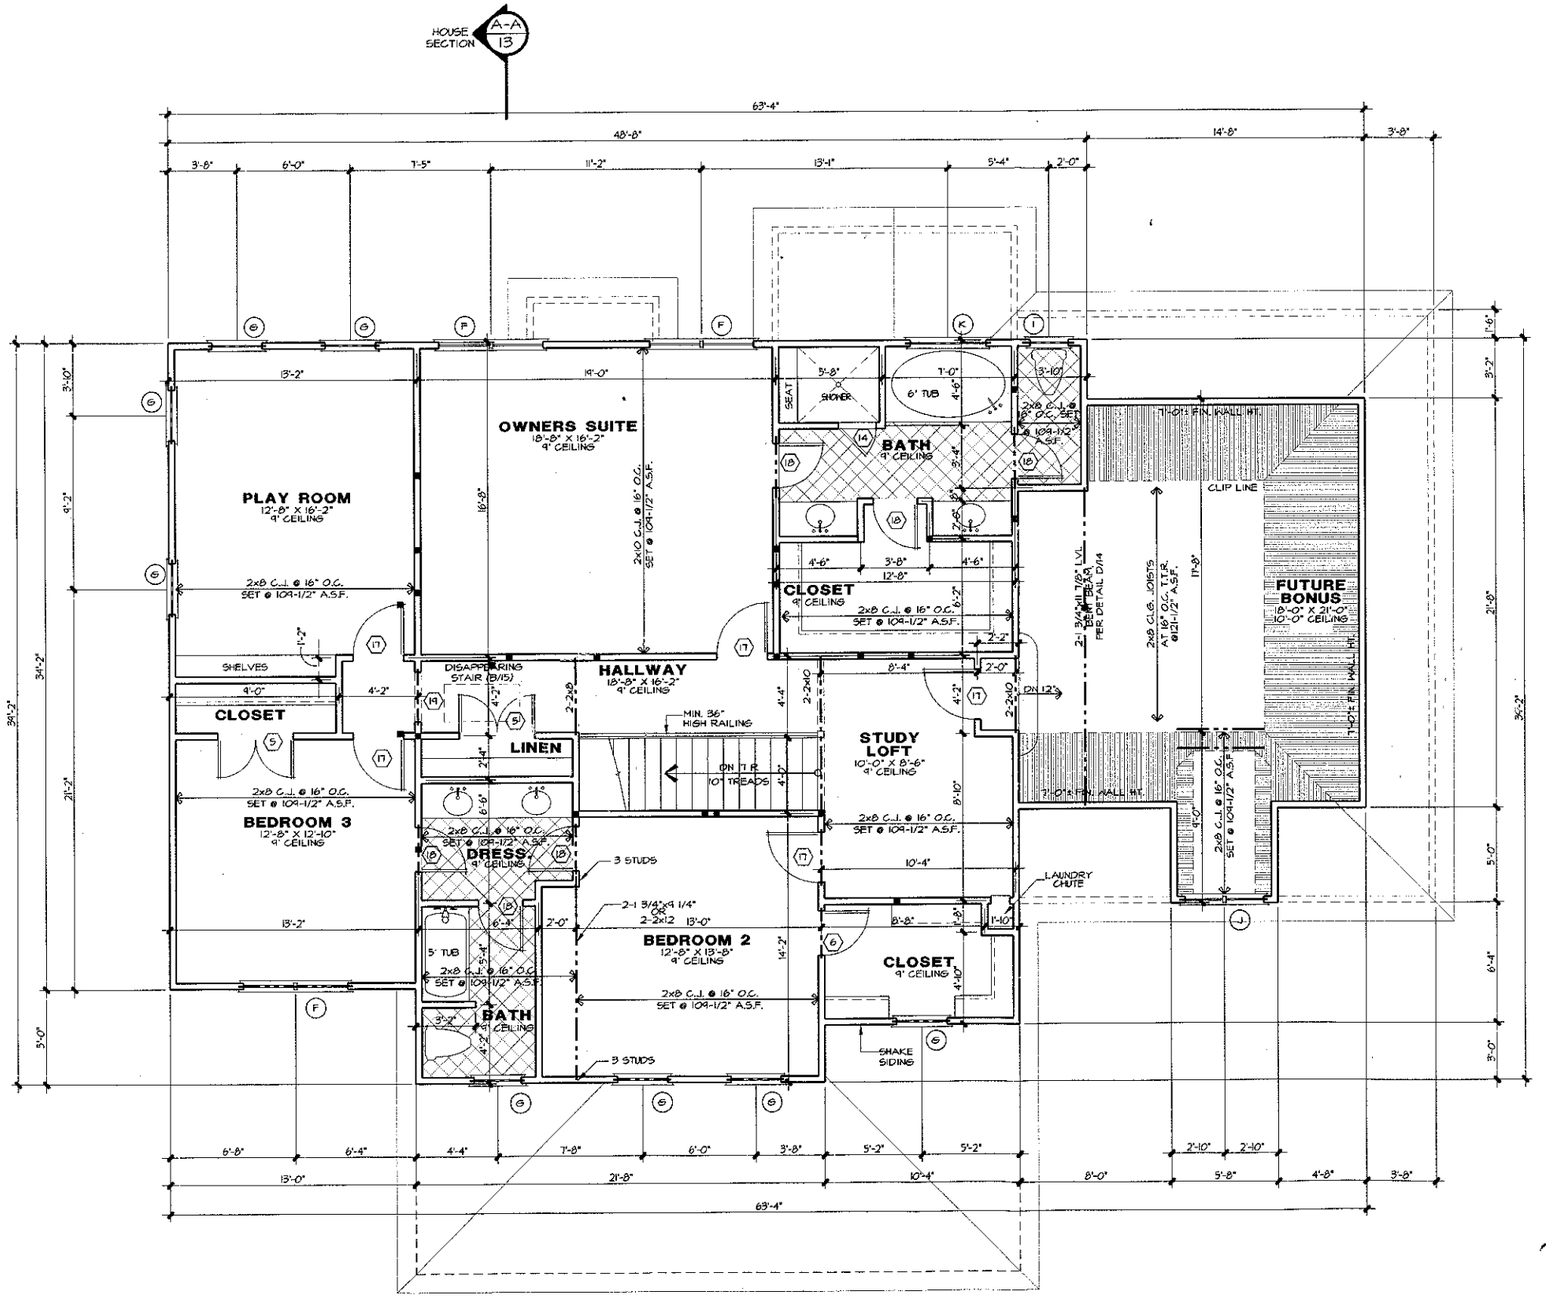

NOTES:

*ALL ANGLED WALLS ARE 45° U.N.O.

*■ INDICATES BLOCKING FOR ABOVE CONCENTRATED LOADS AND ROOF BRACING POINT LOADS U.N.O.

*SEE FRAMING NOTE 16 FOR HEADER SIZES UNLESS NOTED ON PLAN

*ALL DOORS ARE 6" FROM WALL UNLESS DIMENSIONED OTHERWISE

*WEATHERSTRIP ALL DOORS INTO ATTIC SPACE

EXTERIOR WALL HEIGHT (h)	STUD SIZE/ SPACING
h < 10'	2x4 @ 16" oc
10' ≤ h ≤ 11'	2x4 @ 12" oc
11' ≤ h ≤ 18'	2x6 @ 16" oc
h >18'	CONSULT ENG.
GARAGE WALL TO BE 2x6 @ 16" O.C. IF EXCEEDING 10' IN HEIGHT	

DOOR SCHEDULE

	SIZE	DESCRIPTION
1	2-3⁰ x 8⁰	FRENCH DOORS
2	9⁰ x 8⁰	CASED OPENING
3	2-2⁸ x 8⁰	SOLID PANEL DOOR
4	2⁸ x 8⁰	SOLID PANEL DOOR
5	2-2⁰ x 6⁸	SOLID PANEL DOOR
6	2⁴ x 8⁰	SOLID PANEL DOOR
7	4⁰ x 8⁰	CASED OPENING
8	14⁰ x 8⁰	CASED OPENING
9	5⁰ x 8⁰	CASED OPENING
10	2⁰ x 8⁰	SOLID PANEL DOOR
11	2⁸ x 8⁰	CASED OPENING
12	1⁶ x 6⁸	SOLID PANEL DOOR
13	2⁸ x 8⁰	20 MIN. FIRE DOOR
14	2⁰	TEMPERED GLASS DOOR
15	2⁸ x 8⁰	FRENCH DOORS
16	2-2⁸ x 8⁰	SOLID PANEL DOOR
17	2⁸ x 6⁸	SOLID PANEL DOOR
18	2⁴ x 6⁸	SOLID PANEL DOOR
19	2⁸ x 6⁸	CASED OPENING
20	2⁸ x 8⁰	SCREENED DOOR

WINDOW SCHEDULE

	SIZE	DESCRIPTION
A	2-2⁸ x 6²	DOUBLE HUNG
B	2⁸ x 6²	DOUBLE HUNG
C	2-2⁸ x 6²	DOUBLE HUNG
D	3⁰ x 6²	DOUBLE HUNG
E	2-3⁰ x 6²	DOUBLE HUNG
F	2-2⁸ x 4⁸	DOUBLE HUNG
G	2⁸ x 4⁸	DOUBLE HUNG
H	2⁸ x 4⁸	DOUBLE HUNG
I	2⁰ x 3²	DOUBLE HUNG
J	2-2⁰ x 3¹⁰	DOUBLE HUNG
K	4⁰ x 2⁴	AWNING (TEMP.)
L	3¹⁰ x 2⁴	FIXED HALF ROUND
M	2-2⁴ x 4⁸	DOUBLE HUNG

Square Footage
11/12/04

Main Level Heated	1,582 Sq.Ft.
Upper Level Heated	1,635 Sq.Ft.
Total Heated	3,217 Sq.Ft.
Three Car Garage	700 Sq.Ft.
Optional Flex Space	415 Sq.Ft.
Screened Porch	169 Sq.Ft.
Covered Front Porch	346 Sq.Ft.
Total Under Roof	4,847 Sq.Ft.

Acknowledgement Of Plans Submittal ONLY!
Date 11/15/04
Date 11.16.04

CAROLINA DESIGN GROUP
a residential design firm
10602 Bailey Road Suite 4, Cornelius NC 28031
voice: 704.895.7805 fax: 704.895.0599
www.carolinadesigngroup.com

A NEW RESIDENCE FOR
MR. & MRS. ADAMS
Lot 1106 The Point

SEAL

DRAWN BY A.F./D.S. | DATE 11/12/04

DRAWING TITLE: UPPER LEVEL FLOOR PLAN

SCALE: 1/4" = 1'-0"

SHEET NO: