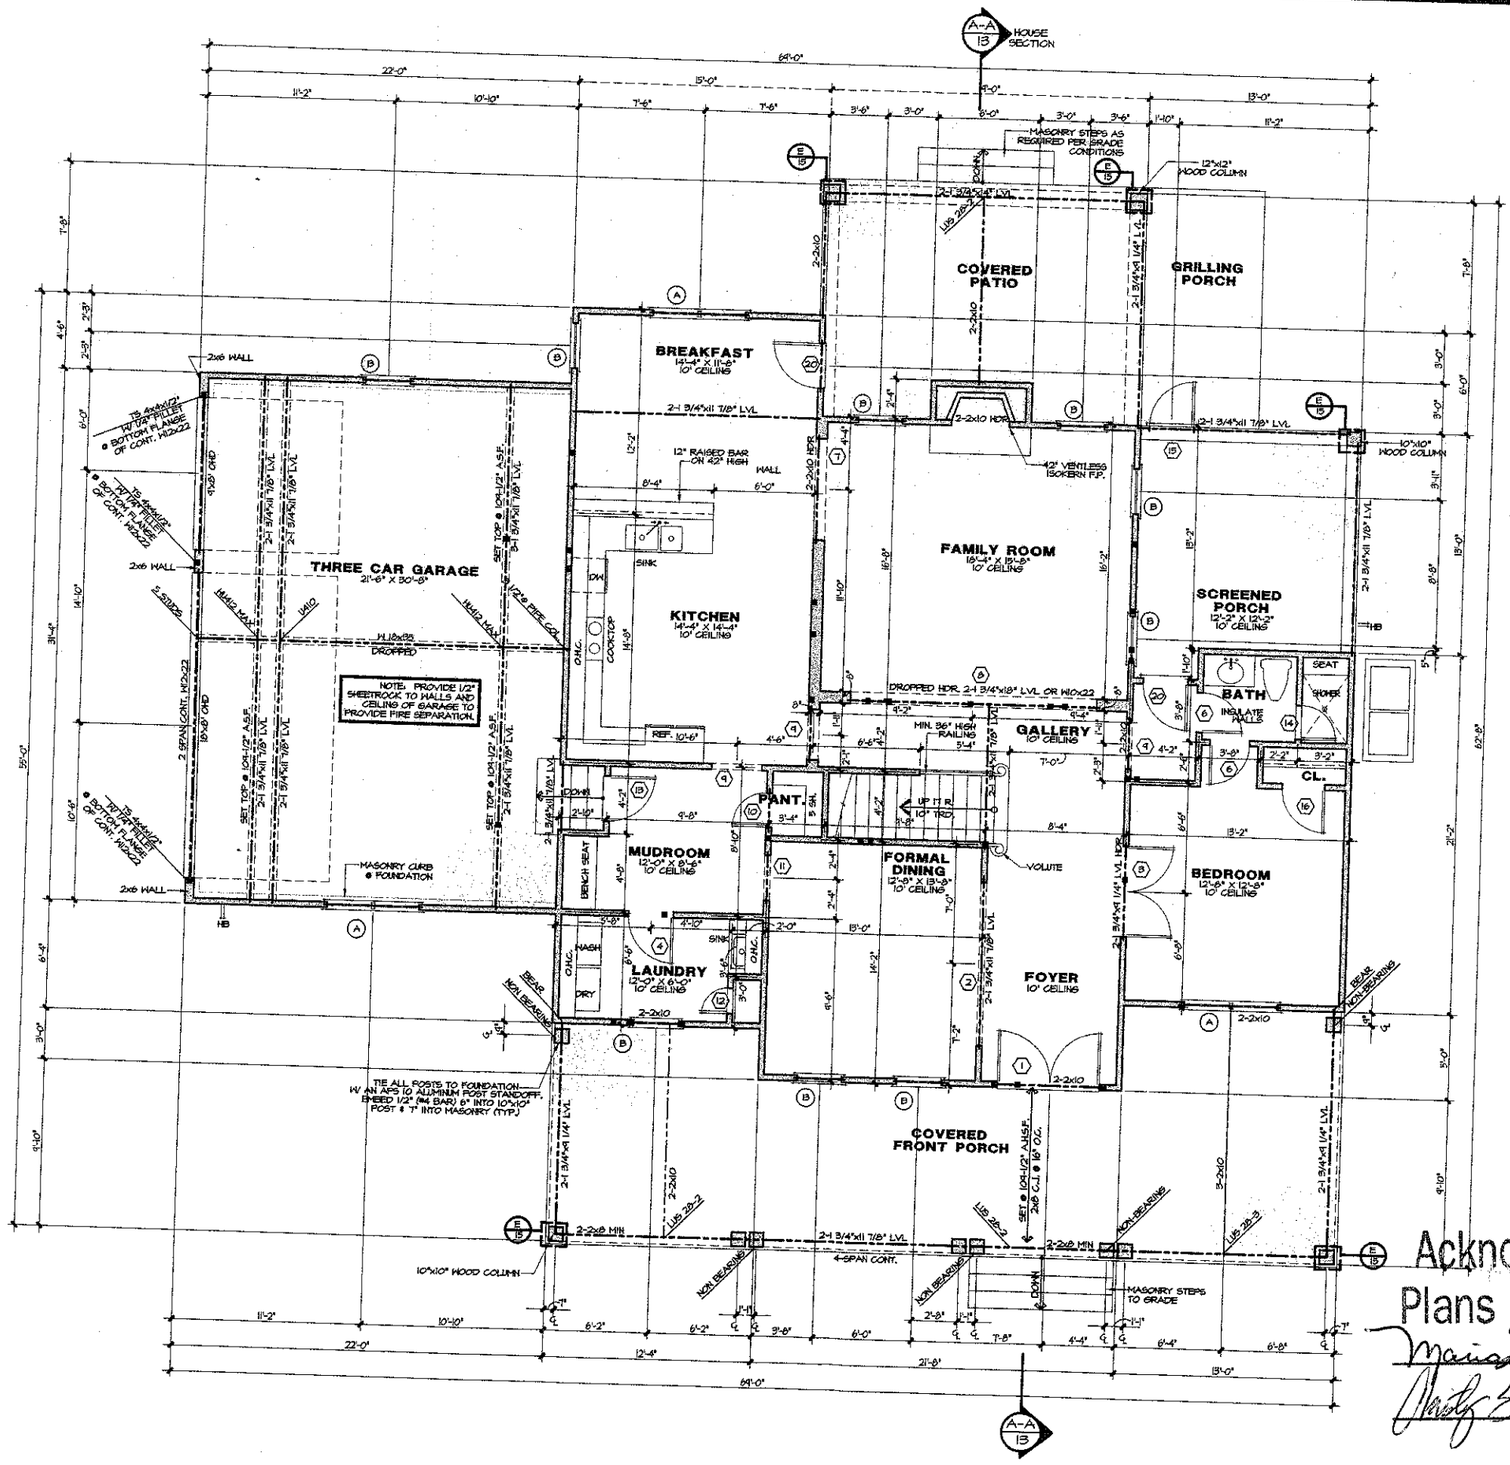


NOTES:

- *ALL ANGLED WALLS ARE 45° U.N.O.
- *■ INDICATES BLOCKING FOR ABOVE CONCENTRATED LOADS AND ROOF BRACING POINT LOADS U.N.O.
- *SEE FRAMING NOTE 16 FOR HEADER SIZES UNLESS NOTED ON PLAN
- *ALL DOORS ARE 6" FROM WALL UNLESS DIMENSIONED OTHERWISE

EXTERIOR WALL HEIGHT (h)	STUD SIZE/ SPACING
h < 10'	2x4 @ 16" oc
10' ≤ h ≤ 11'	2x4 @ 12" oc
11' ≤ h ≤ 18'	2x6 @ 16" oc
h >18'	CONSULT ENG.
GARAGE WALL TO BE 2x6 @ 16" O.C. IF EXCEEDING 10' IN HEIGHT	

DOOR SCHEDULE

	SIZE	DESCRIPTION
1	2-3'0 x 8'0	FRENCH DOORS
2	4'0 x 8'0	CASED OPENING
3	2-2'8 x 8'0	SOLID PANEL DOOR
4	2'0 x 8'0	SOLID PANEL DOOR
5	2-2'0 x 6'8	SOLID PANEL DOOR
6	2'4 x 8'0	SOLID PANEL DOOR
7	6'0 x 8'0	CASED OPENING
8	14'8 x 8'0	CASED OPENING
9	30'x 8'0	CASED OPENING
10	2'0 x 8'0	SOLID PANEL DOOR
11	2'8 x 8'0	CASED OPENING
12	1'8 x 6'8	SOLID PANEL DOOR
13	2'8 x 8'0	20 MIN. FIRE DOOR
14	2'0	TEMPERED GLASS DOOR
15	2'8 x 8'0	SCREEN DOOR
16	2'6 x 8'0	SOLID PANEL DOOR
17	2'8 x 6'8	SOLID PANEL DOOR
18	2'4 x 6'8	SOLID PANEL DOOR
19	2'8 x 6'8	CASED OPENING
20	2'8 x 6'8	GLASS DOOR

WINDOW SCHEDULE

	SIZE	DESCRIPTION
A	2-2'8 x 6'2	DOUBLE HUNG
B	2'8 x 6'2	DOUBLE HUNG
C	2-2'8 x 6'2	DOUBLE HUNG
D	3'0 x 6'2	DOUBLE HUNG
E	2-3'0 x 6'2	DOUBLE HUNG
F	2-2'8 x 4'8	DOUBLE HUNG
G	2'8 x 4'8	DOUBLE HUNG
H	2'8 x 4'8	DOUBLE HUNG
I	3'0 x 3'2	DOUBLE HUNG
J	2-3'0 x 3'10	DOUBLE HUNG
K	4'0 x 1'8	AWNING (TEMP.)
L	2'4 x 2'0	FIXED

Square Footage

3/26/04 AF

Main Level Heated	1,657 Sq.Ft.
Upper Level Heated	1,701 Sq.Ft.
Total Heated	3,358 Sq.Ft.
Three Car Garage	700 Sq.Ft.
Optional Flex Space	415 Sq.Ft.
Covered Patio	255 Sq.Ft.
Covered Front Porch	572 Sq.Ft.
Screened Porch	176 Sq.Ft.
Total Under Roof	5,476 Sq.Ft.

Acknowledgement Of Plans Submittal ONLY!

Maria Folsom Date 4/30/04

Marty Swearingen Date 4-30-04

© Copyright, Carolina Design Group, Inc. - 2004

CAROLINA DESIGN GROUP
a residential design firm
10602 Bailey Road Suite A, Cornelius NC 28031
voice: 704.895.7805 fax: 704.895.0599
www.carolinadesigngroup.com

A NEW RESIDENCE BY
Hughes, Hamelink, & Zande
Lot 1108 The Point


SEAL
NORTH CAROLINA PROFESSIONAL SEAL 27399 ENGINEER MICHAEL P. GERVAIS
4/14
Wells Engineering, P.C. [illegible] NC 28202

DRAWN BY	DATE
AF	3/26/04

DRAWING TITLE: MAIN LEVEL FLOOR PLAN

SCALE: 1/4" = 1'-0"

SHEET NO. 5 OF 15 SHEETS

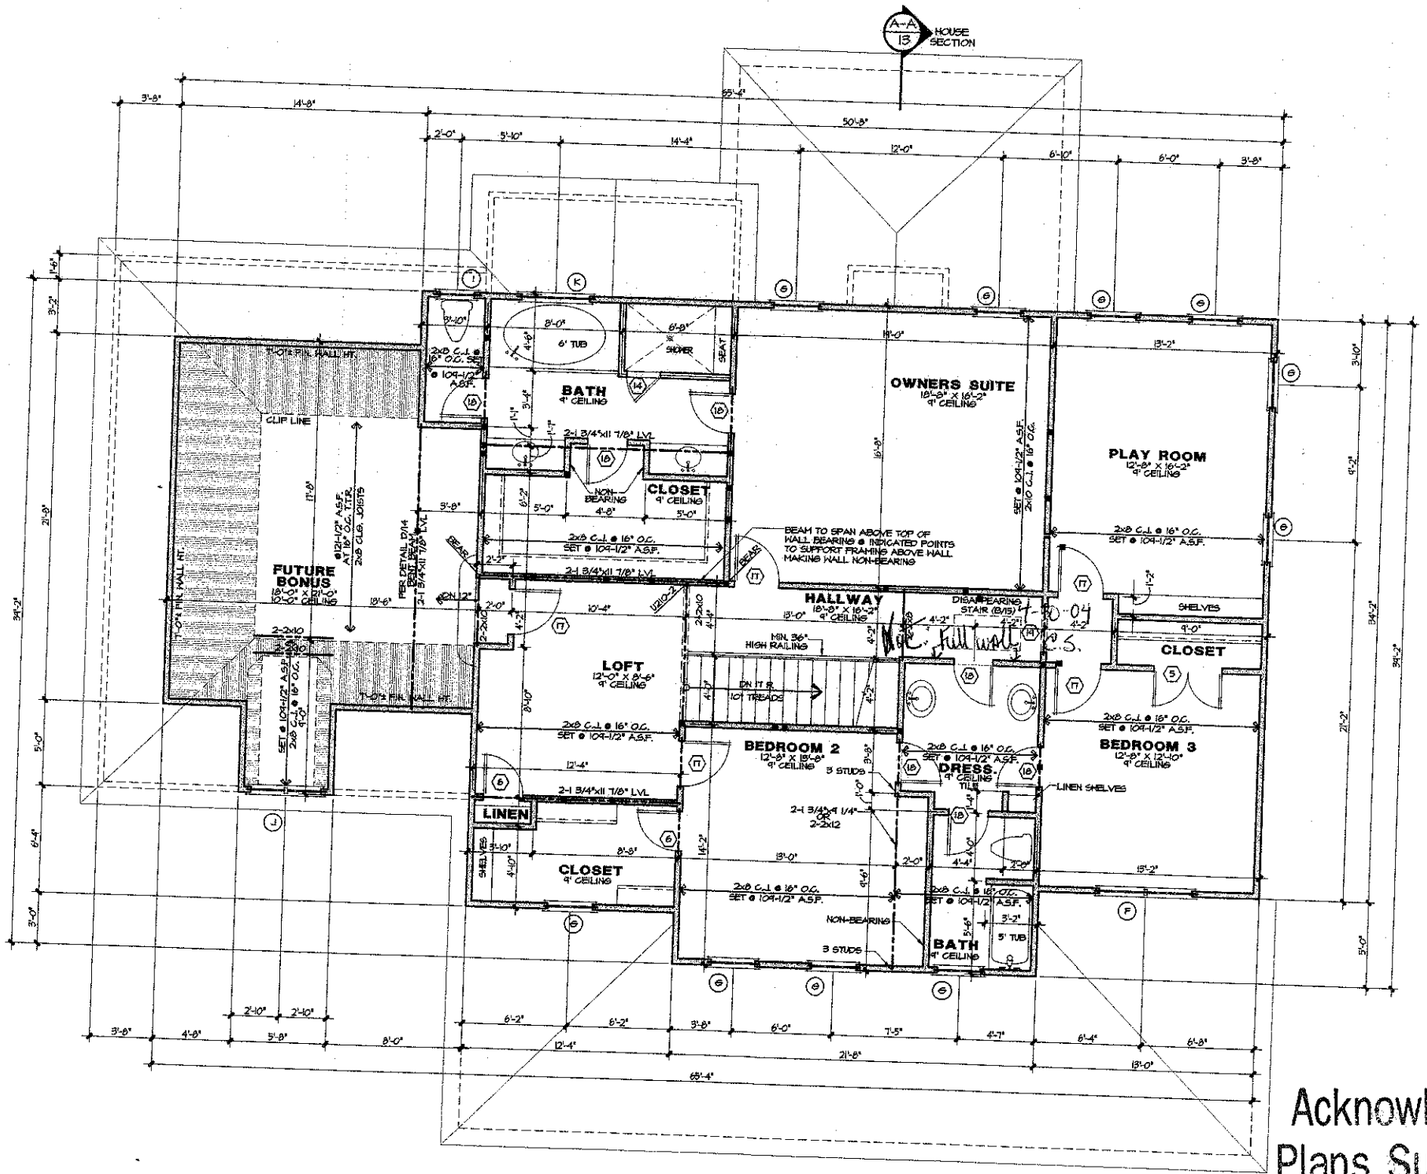

NOTES:

- *ALL ANGLED WALLS ARE 45° U.N.O.
- *■ INDICATES BLOCKING FOR ABOVE CONCENTRATED LOADS AND ROOF BRACING POINT LOADS U.N.O.
- *SEE FRAMING NOTE 16 FOR HEADER SIZES UNLESS NOTED ON PLAN
- *ALL DOORS ARE 6" FROM WALL UNLESS DIMENSIONED OTHERWISE
- *WEATHERSTRIP ALL DOORS INTO ATTIC SPACE

EXTERIOR WALL HEIGHT (h)	STUD SIZE/ SPACING
h ≤ 10'	2x4 @ 16" oc
10' ≤ h ≤ 11'	2x4 @ 12" oc
11' ≤ h ≤ 18'	2x6 @ 16" oc
h >18'	CONSULT ENG.

GARAGE WALL TO BE 2x6 @ 16" O.C. IF EXCEEDING 10' IN HEIGHT

DOOR SCHEDULE

	SIZE	DESCRIPTION
1	2-3'0 x 8'0	FRENCH DOORS
2	4'0 x 8'0	CASED OPENING
3	2-2'8 x 8'0	SOLID PANEL DOOR
4	2'8 x 8'0	SOLID PANEL DOOR
5	2-2'0 x 6'8	SOLID PANEL DOOR
6	2'4 x 8'0	SOLID PANEL DOOR
7	6'0 x 8'0	CASED OPENING
8	14'0 x 8'0	CASED OPENING
9	5'0 x 8'0	CASED OPENING
10	2'0 x 8'0	SOLID PANEL DOOR
11	2'8 x 8'0	CASED OPENING
12	1'8 x 6'8	SOLID PANEL DOOR
13	2'8 x 8'0	20 MIN. FIRE DOOR
14	2'0"	TEMPERED GLASS DOOR
15	2'8 x 8'0	SCREEN DOOR
16	2'8 x 8'0	SOLID PANEL DOOR
17	2'8 x 6'8	SOLID PANEL DOOR
18	2'4 x 6'8	SOLID PANEL DOOR
19	2'8 x 6'8	CASED OPENING
20	2'8 x 6'8	GLASS DOOR

WINDOW SCHEDULE

	SIZE	DESCRIPTION
A	2-2'8 x 6'2	DOUBLE HUNG
B	2'8 x 6'2	DOUBLE HUNG
C	2-2'8 x 6'2	DOUBLE HUNG
D	3'0 x 6'2	DOUBLE HUNG
E	2-3'0 x 6'2	DOUBLE HUNG
F	2-2'8 x 4'0	DOUBLE HUNG
G	2'8 x 4'0	DOUBLE HUNG
H	2'8 x 4'0	DOUBLE HUNG
I	2'0 x 5'2	DOUBLE HUNG
J	2-2'0 x 3'0	DOUBLE HUNG
K	4'0 x 1'8	AWNING (TEMP.)
L	2'4 x 2'0	FIXED

Square Footage

3/26/04 AF

Main Level Heated	1,657 Sq.Ft.
Upper Level Heated	1,701 Sq.Ft.
Total Heated	3,358 Sq.Ft.
Three Car Garage	700 Sq.Ft.
Optional Flex Space	415 Sq.Ft.
Covered Patio	255 Sq.Ft.
Covered Front Porch	572 Sq.Ft.
Screened Porch	176 Sq.Ft.
Total Under Roof	5,476 Sq.Ft.

Acknowledgement Of Plans Submittal ONLY!

Maria Dotson Date 4/30/04

Christy Summerlin Date 4-30-04

© Copyright, Carolina Design Group, Inc. - 2004

CAROLINA DESIGN GROUP
a residential design firm
18602 Bailey Road Suite A, Cornelius NC 28031
voice: 704.895.7805 fax: 704.895.0599
www.carolinadesigngroup.com

A NEW RESIDENCE BY
Hughes, Hamelink, & Zande
Lot 1108 The Point

SEAL
NORTH CAROLINA PROFESSIONAL SEAL 27399 ENGINEER MICHAEL P. GERVING
4/19

DRAWN BY	DATE
AF	3/26/04

DRAWING TITLE:
UPPER LEVEL FLOOR PLAN

SCALE: 1/4" = 1'-0"

SHEET NO.
7
OF 15 SHEETS