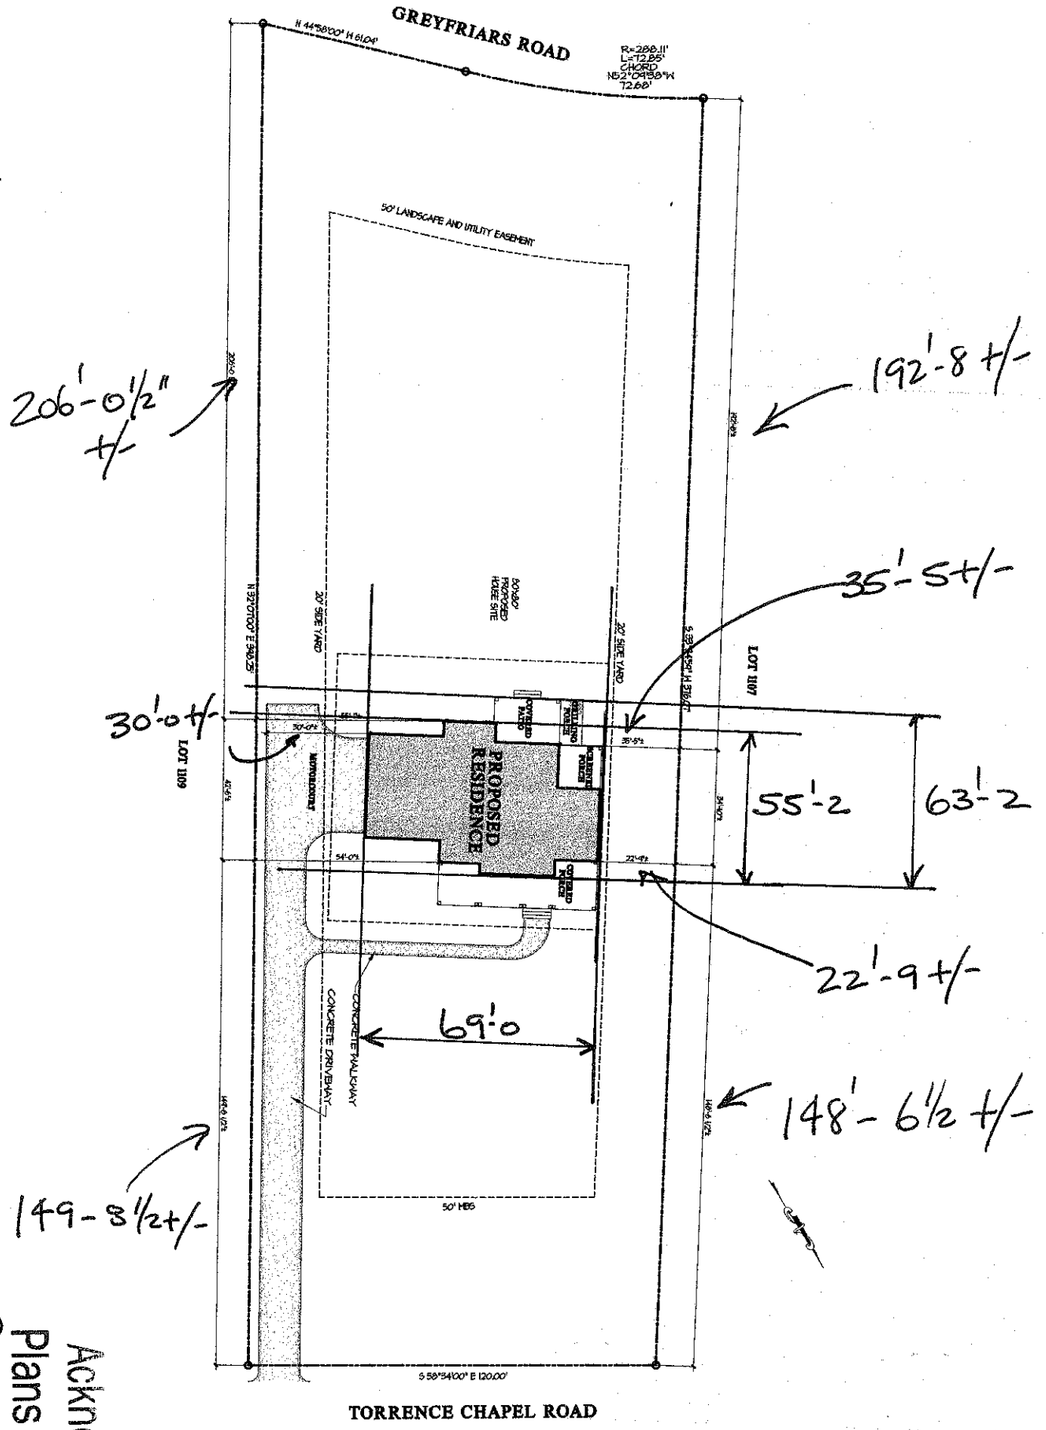


Acknowledgement Of
Plans Submittal ONLY!
Date 4/30/04
Date 4-30-04

© Copyright, Carolina Design Group, Inc. - 2004

A NEW RESIDENCE BY
Hughes, Hamelink, & Zande
Lot 1108 The Point

CAROLINA DESIGN GROUP
a residential design firm
10602 Bailey Road Suite A, Cornelius NC 28031
voice: 704.895.7805 fax: 704.895.0599
www.carolinadesigngroup.com

SEAL

DRAWN BY: AP
DATE: 3/26/04

DRAWING TITLE: SITE PLAN
SCALE: 1" = 20'-0"

SHEET NO. 2 OF 15 SHEETS