# IREDELL COUNTY HEALTH DEPARTMENT

## Application For Improvement Permit and/or Authorization To Construct, Existing System Inspection

*(THE ABOVE PERMIT DOCUMENTS WILL BECOME INVALID IF INFORMATION PROVIDED ON THIS APPLICATION IS FALSIFIED OR CHANGED, OR IF THE SITE IS ALTERED. THE IMPROVEMENT PERMIT IS VALID FOR EITHER 60 MONTHS OR WITHOUT EXPIRATION DEPENDING UPON DOCUMENTATION SUBMITTED - APPLICATION WITH SITE PLAN 60 MONTHS, APPLICATION WITH COMPLETE, SCALED PLAT WITHOUT EXPIRATION. SEE 15A NCAC 18A .1937(f) FOR DETAILS)*

1. APPLICATION FOR: ___ Improvement Permit (✓) Authorization To Construct ___BOTH ___Existing System Inspection

2. Page 2: *Site Plan Worksheet* Form MUST Accompany This Application
   The following optional attachments may also be submitted: ___ Survey Plat, Scaled no more than 1 Inch = 60 Feet
   *Place check ( ) beside whichever is submitted if applicable* ___ Custom Site Plan, Scaled no more than 1 Inch = 60 Feet

3. **Applicant Information:**

| Applicant Name | Mailing Address | Home Phone | Work Phone |
|---|---|---|---|
| HH2 Builders | 909 East Blvd. Charlotte, NC 28203 | | 704-375-5999 |
| **Owner Name** | **Mailing Address** | **Home Phone** | **Work Phone** |
| Same | same | | |

4. **Property Information:**

| Street Address | Subdivision Name | Section/Phase and Lot Number |
|---|---|---|
| 155 Torrence Chapel | The Point | 1181 |

Driving Directions: Brawley School Rd.
Left on Torrence Chapel

**********

5. **RESIDENTIAL Site Development Information:** *(Check or Complete ALL that apply)*

(✓) New, Single Family Residence
( ) New, Multi-Family Residence
( ) Expansion of Existing Septic System
( ) Repair To Failing Septic System

Maximum Number of Bedrooms 4
Maximum Number of Occupants ___
If Expansion, Current Number of Bedrooms ___

(✓) Crawl Space Foundation?
( ) Concrete Slab Foundation?
( ) Basement w/Plumbing?
( ) Basement w/out Plumbing?

IF Non- Residential Site Development:
Type of Business ___
Square Footage of Building ___
Maximum Number of Employees ___
Maximum Number of Seats ___

**********

6. **Proposed Water Supply:**

( ) New Well ( ) Existing Well (✓) Community Well ( ) City Water ( ) Other Public Water

**********

7. **Desired Septic System Type:** *(You may rank in order of preference, if any)*

( ) Alternative ( ) Conventional ( ) Innovative ( ) Modified Conventional ( ) Other___ ( ) No Preference

**********

8. **Please Answer The Following To The Best of Your Ability:**

( ) Yes (✓) No Does the site contain any jurisdictional wetlands?
( ) Yes (✓) No Is any non-domestic sewage (i.e. industry) to be generated?
( ) Yes (✓) No Is the site subject to approval by any other public agency?


**********

I have read this application and certify that the information provided herein is true, complete, and correct. Authorized county and state officials are granted right of entry to conduct necessary inspections to determine compliance with applicable laws and rules. I understand that I am solely responsible for the proper identification and labeling of all property lines and corners and making the site accessible so that a complete site evaluation can be performed.

9. Signature: Sheeby Deets — 4/26/05

Property owner or owner's legal representative signature (SIGNATURE REQUIRED) — DATE

Acknowledgement Of
Plans Submittal ONLY!
Date 4/27/05
Date 4/29/05

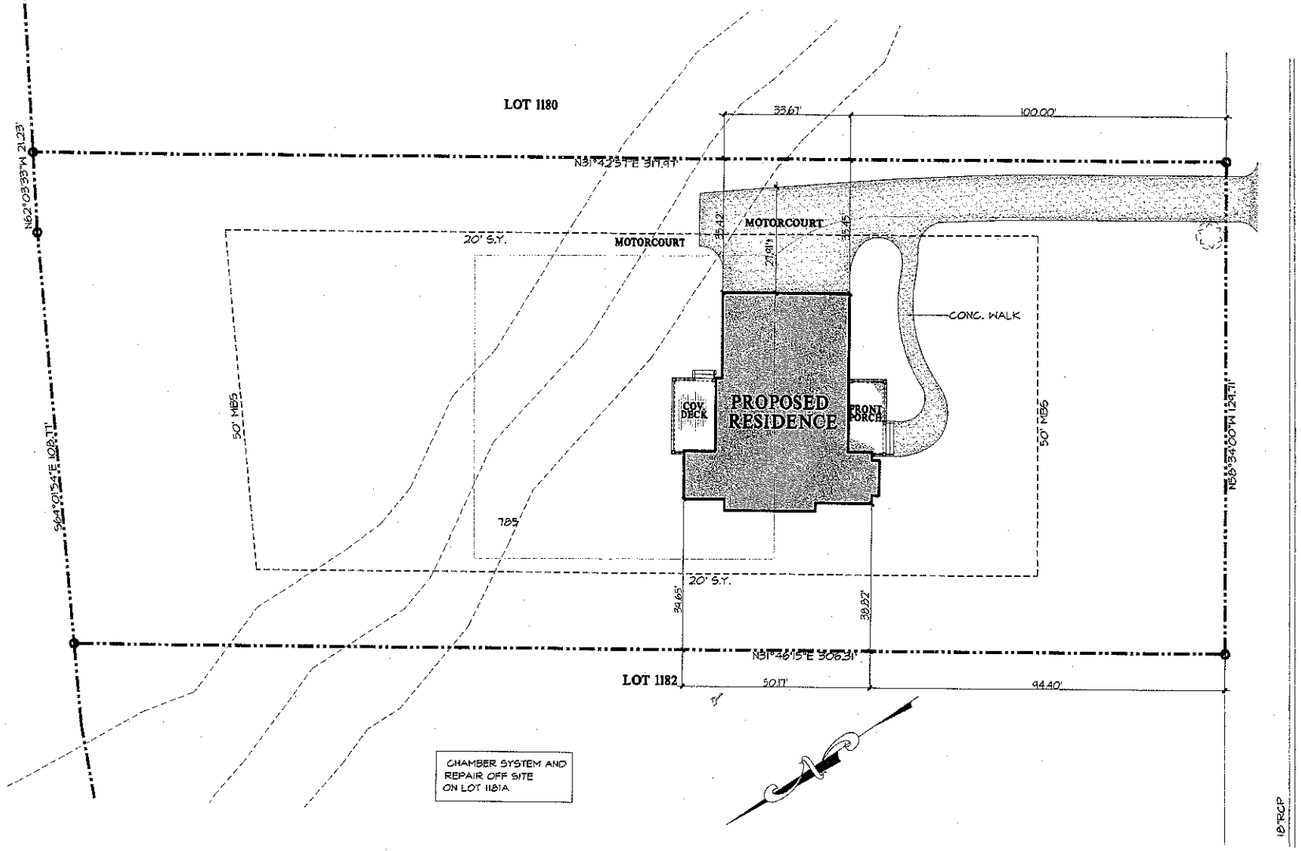


CAROLINA DESIGN GROUP
a residential design firm
10602 Bailey Road Suite A, Cornelius NC 28031
voice: 704.895.7805 fax: 704.895.0599
www.carolinadesigngroup.com

Lot 1181
The Point

A NEW RESIDENCE BY
HUGHES, HAMELINK, & ZANDE
The Queen Anne

SEAL

| DRAWN BY | DATE |
|---|---|
| J.M.S. | 04/07/05 |


DRAWING TITLE:
SITE PLAN

SCALE: 1" = 20'-0"

SHEET NO:
2
OF 15 SHEETS

© Copyright Carolina Design Group, Inc. 2005

Acknowledgement Of
Plans Submittal ONLY!
Maria Tate Date 4/27/05
Shelby Deets Date 4/29/05

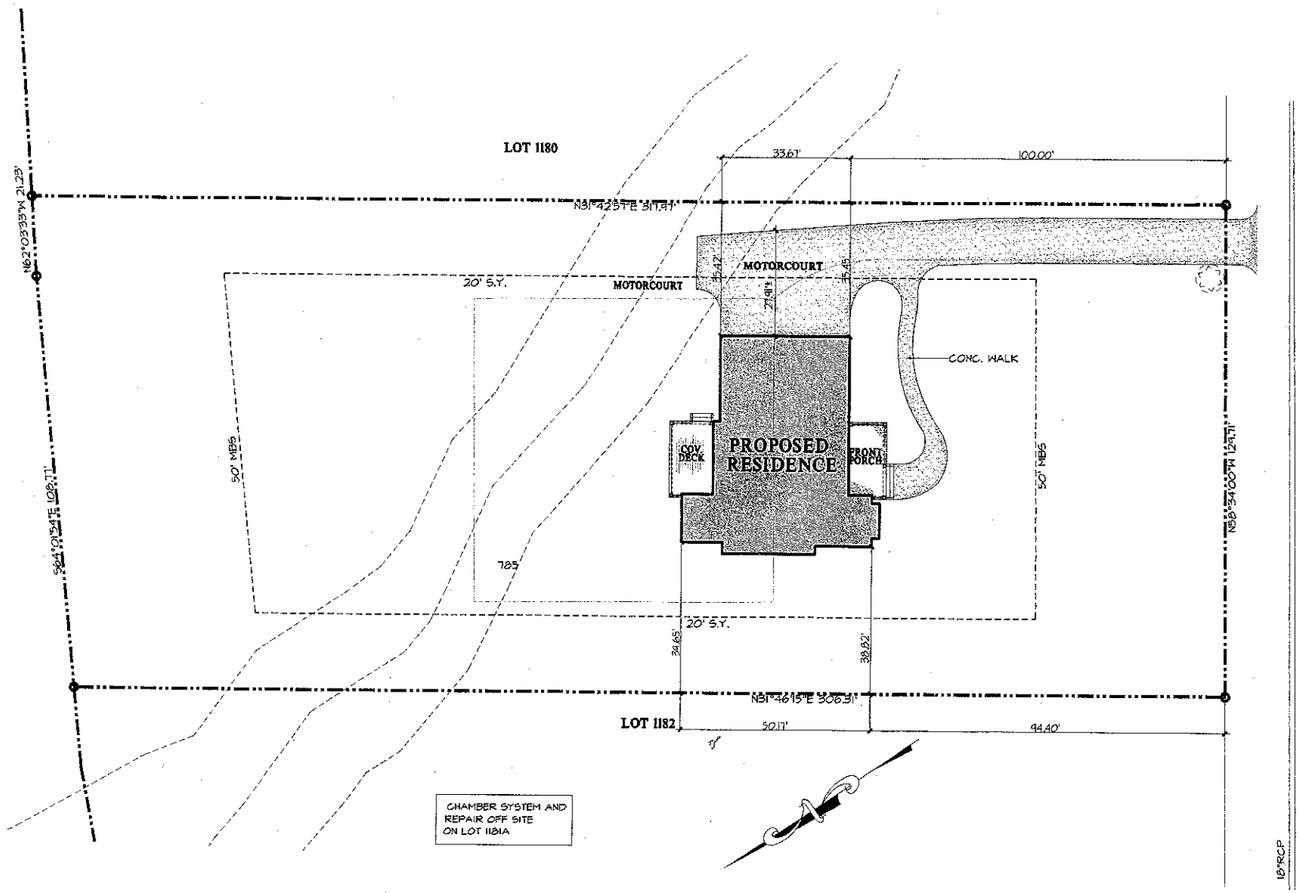


CAROLINA DESIGN GROUP
a residential design firm
10602 Bailey Road Suite A, Cornelius NC 28031
voice: 704.895.7805 fax: 704.895.0599
www.carolinadesigngroup.com

Lot 1181
The Point

A NEW RESIDENCE BY
HUGHES, HAMELINK, & ZANDE
The Queen Anne

SEAL

| DRAWN BY | DATE |
|---|---|
| J.W.S. | 04/07/05 |

DRAWING TITLE:
SITE PLAN

SCALE: 1" = 20'-0"

SHEET NO:
2
OF 15 SHEETS

©Copyright Carolina Design Group Inc. 2005