
Acknowledgement Of
Plans Submittal ONLY!
Maria Tolson Date 9/22/05
Sheeby Deets Date 9/27/05

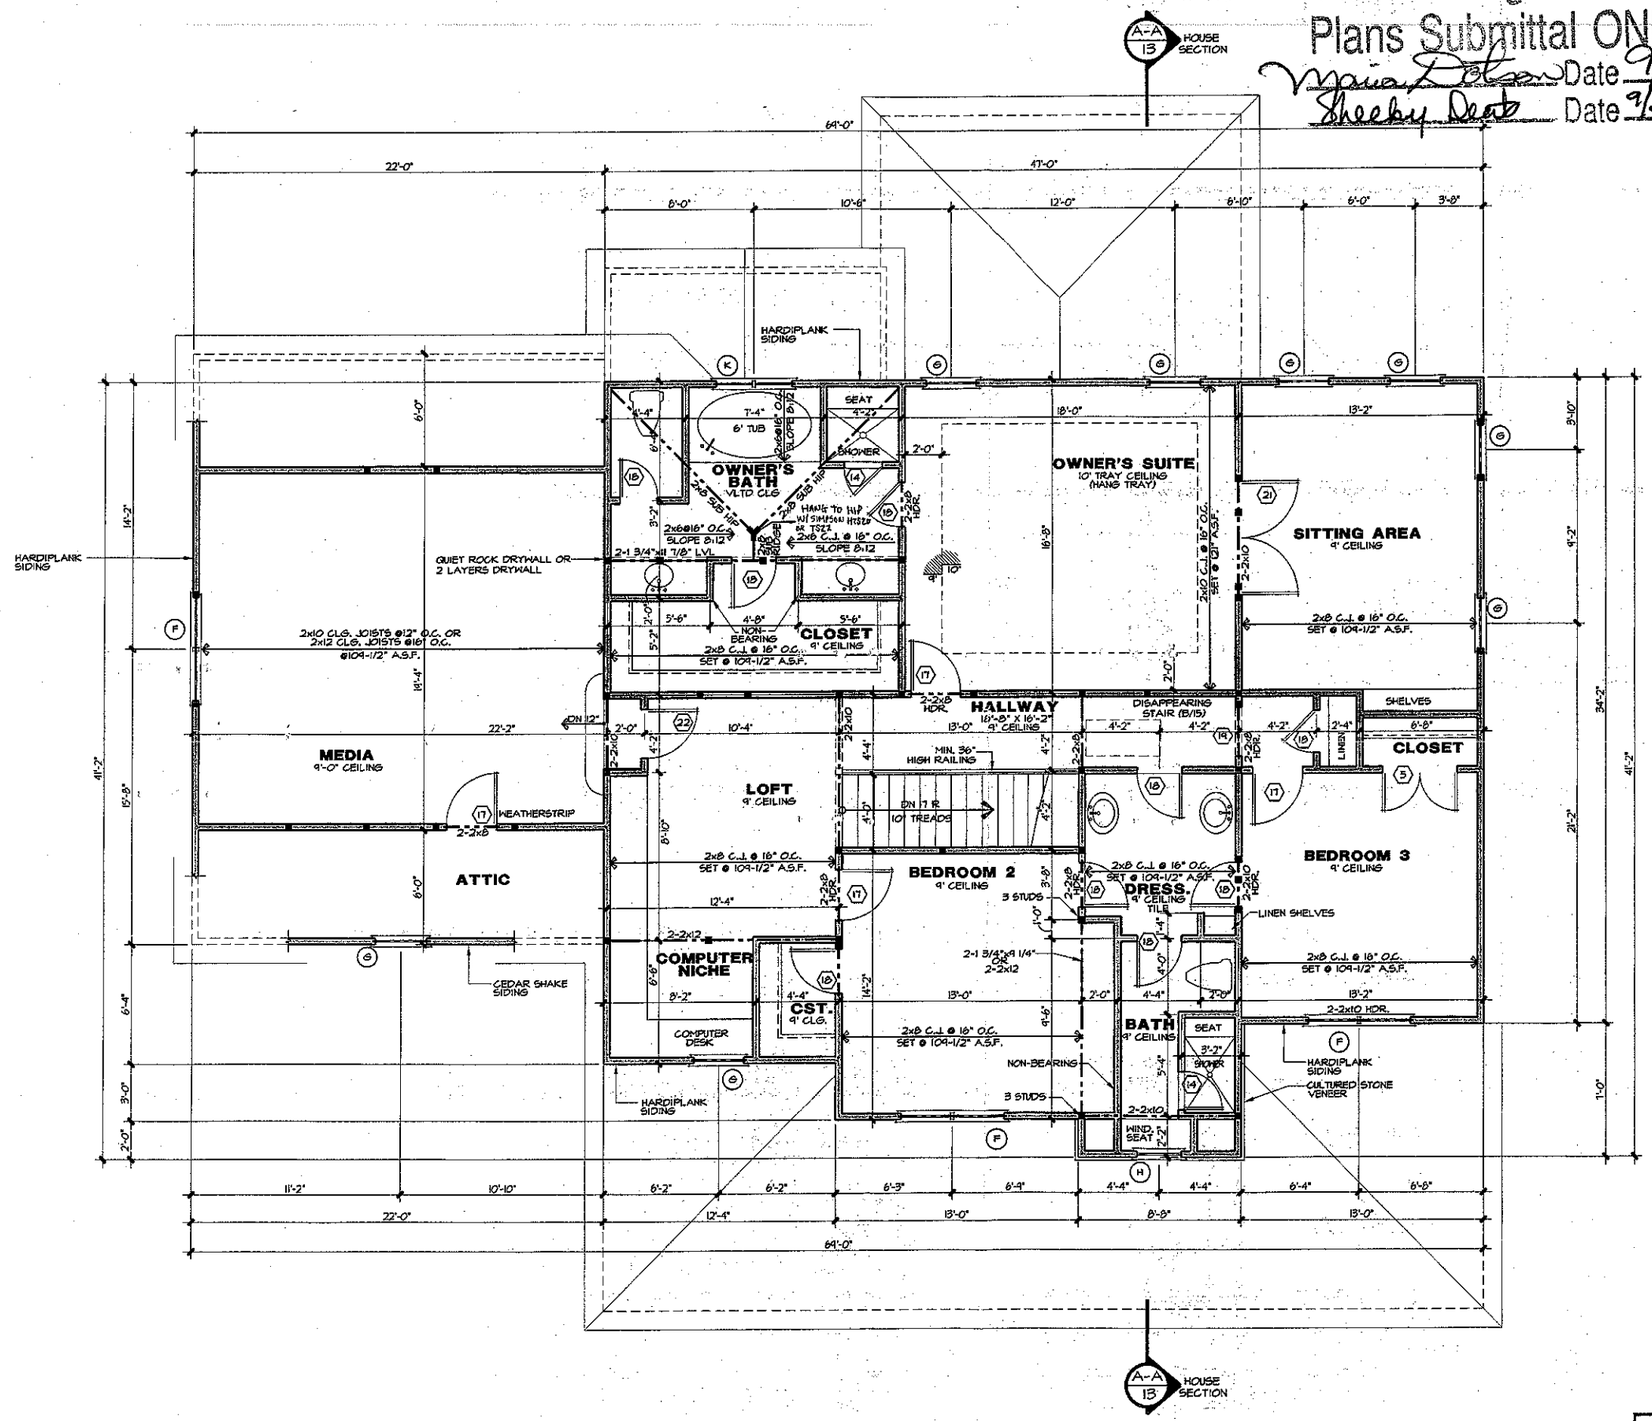

DOOR SCHEDULE

	SIZE	DESCRIPTION
1	2-3⁰ x 8⁰	FRENCH DOORS
2	4⁰ x 8⁰	CASED OPENING
3	7⁰ x 8⁰	CASED OPENING
4	2⁸ x 8⁰	SOLID PANEL DOOR
5	2-2⁰ x 6⁸	SOLID PANEL DOOR
6	2⁴ x 8⁰	SOLID PANEL DOOR
7	6⁰ x 8⁰	CASED OPENING
8	13⁸ x 8⁰	CASED OPENING
9	8⁰ x 8⁰	CASED OPENING
10	2⁰ x 8⁰	SOLID PANEL DOOR
11	2⁸ x 8⁰	CASED OPENING
12	1⁸ x 6⁸	SOLID PANEL DOOR
13	2⁸ x 8⁰	20 MIN. FIRE DOOR
14	2⁰	TEMPERED GLASS SHOWER DOOR
15	2⁸	SCREEN DOOR
16	2⁸ x 8⁰	SOLID PANEL DOOR
17	2⁸ x 6⁸	SOLID PANEL DOOR
18	2⁴ x 6⁸	SOLID PANEL DOOR
19	2⁸ x 6⁸	CASED OPENING
20	2⁸ x 8⁰	FRENCH DOOR
21	2-3⁰ x 6⁸	FRENCH DOORS
22	2⁸ x 6⁸	20 MIN. ATTIC DOOR

WINDOW SCHEDULE

	SIZE	DESCRIPTION
A	2-2⁸ x 6²	DOUBLE HUNG
B	2⁸ x 6²	DOUBLE HUNG
C	2-2⁸ x 6²	DOUBLE HUNG
D	3⁰ x 6²	DOUBLE HUNG
E	2-3⁰ x 6²	DOUBLE HUNG
F	2-2⁸ x 4⁸	DOUBLE HUNG
G	2⁸ x 4⁸	DOUBLE HUNG
H	2⁴ x 4⁸	DOUBLE HUNG
I	2⁰ x 3²	DOUBLE HUNG
J	2-2⁰ x 3¹⁰	DOUBLE HUNG
K	2-2⁰ x 1⁸	AWNING (TEMP.)
L	2⁴ x 2⁰	FIXED

Square Footage

08/29/05 SE

Main Level Heated	1,660 Sq.Ft.
Upper Level Heated	1,696 Sq.Ft.
Total Heated	3,356 Sq.Ft.
Three Car Garage	700 Sq.Ft.
Media	433 Sq.Ft.
Covered Patio	262 Sq.Ft.
Covered Front Porch	542 Sq.Ft.
Screened Porch	176 Sq.Ft.
Total Under Roof	5,469 Sq.Ft.

NOTES:

*ALL ANGLED WALLS ARE 45° U.N.O.

*■ INDICATES BLOCKING FOR ABOVE CONCENTRATED LOADS AND ROOF BRACING POINT LOADS U.N.O.

*SEE FRAMING NOTE 16 FOR HEADER SIZES UNLESS NOTED ON PLAN

*ALL DOORS ARE 6" FROM WALL UNLESS DIMENSIONED OTHERWISE

*WEATHERSTRIP ALL DOORS INTO ATTIC SPACE

*ALL JOISTS & BEAMS SET @ 104 1/2" ABOVE SUBFLOOR UNLESS NOTED OTHERWISE

*ALL 3¼ PLY LVL OR SAWN LUMBER BEAMS TO BE BOLTED W/ 2 ROWS OF 1/2"ø BOLTS @ 12" O.C.-2" FROM TOP & BOTTOM

*ALL DOORS ON THIS LEVEL TO BE 6'-8" IN HEIGHT UNLESS NOTED OTHERWISE

EXTERIOR WALL HEIGHT (h)	STUD SIZE/ SPACING
h < 10'	2x4 @ 16" oc
10' ≤ h ≤ 11'	2x4 @ 12" oc
11' ≤ h ≤ 15'	2x6 @ 16" oc
h >15'	CONSULT ENG.
GARAGE WALL TO BE 2x6 @ 16" O.C. IF EXCEEDING 10' IN HEIGHT	

BUILD IN REVERSE

© Copyright, Carolina Design Group, Inc. - 2004

CAROLINA DESIGN GROUP
a residential design firm
10602 Bailey Road Suite 4, Cornelius NC 2803
voice: 704 896 7846 fax: 704 896 0500

Hughes, Hamelink, & Zande
The Rawlins Residence
Lot 1105 Phase

SEAL

NORTH CAROLINA PROFESSIONAL SEAL 27892 9/30/05 ENGINEER MICHAEL P. GERNIS

Verna Engineering, P.C.
428 E. 4th St. Suite 30
Charlotte, NC 28202

DRAWN BY	DATE
SE	08/29/

DRAWING TITLE:
UPPER LEVEL FLOOR PLAN

SCALE: 1/4" = 1'-0"

SHEET NO.
7
OF 17 SHE