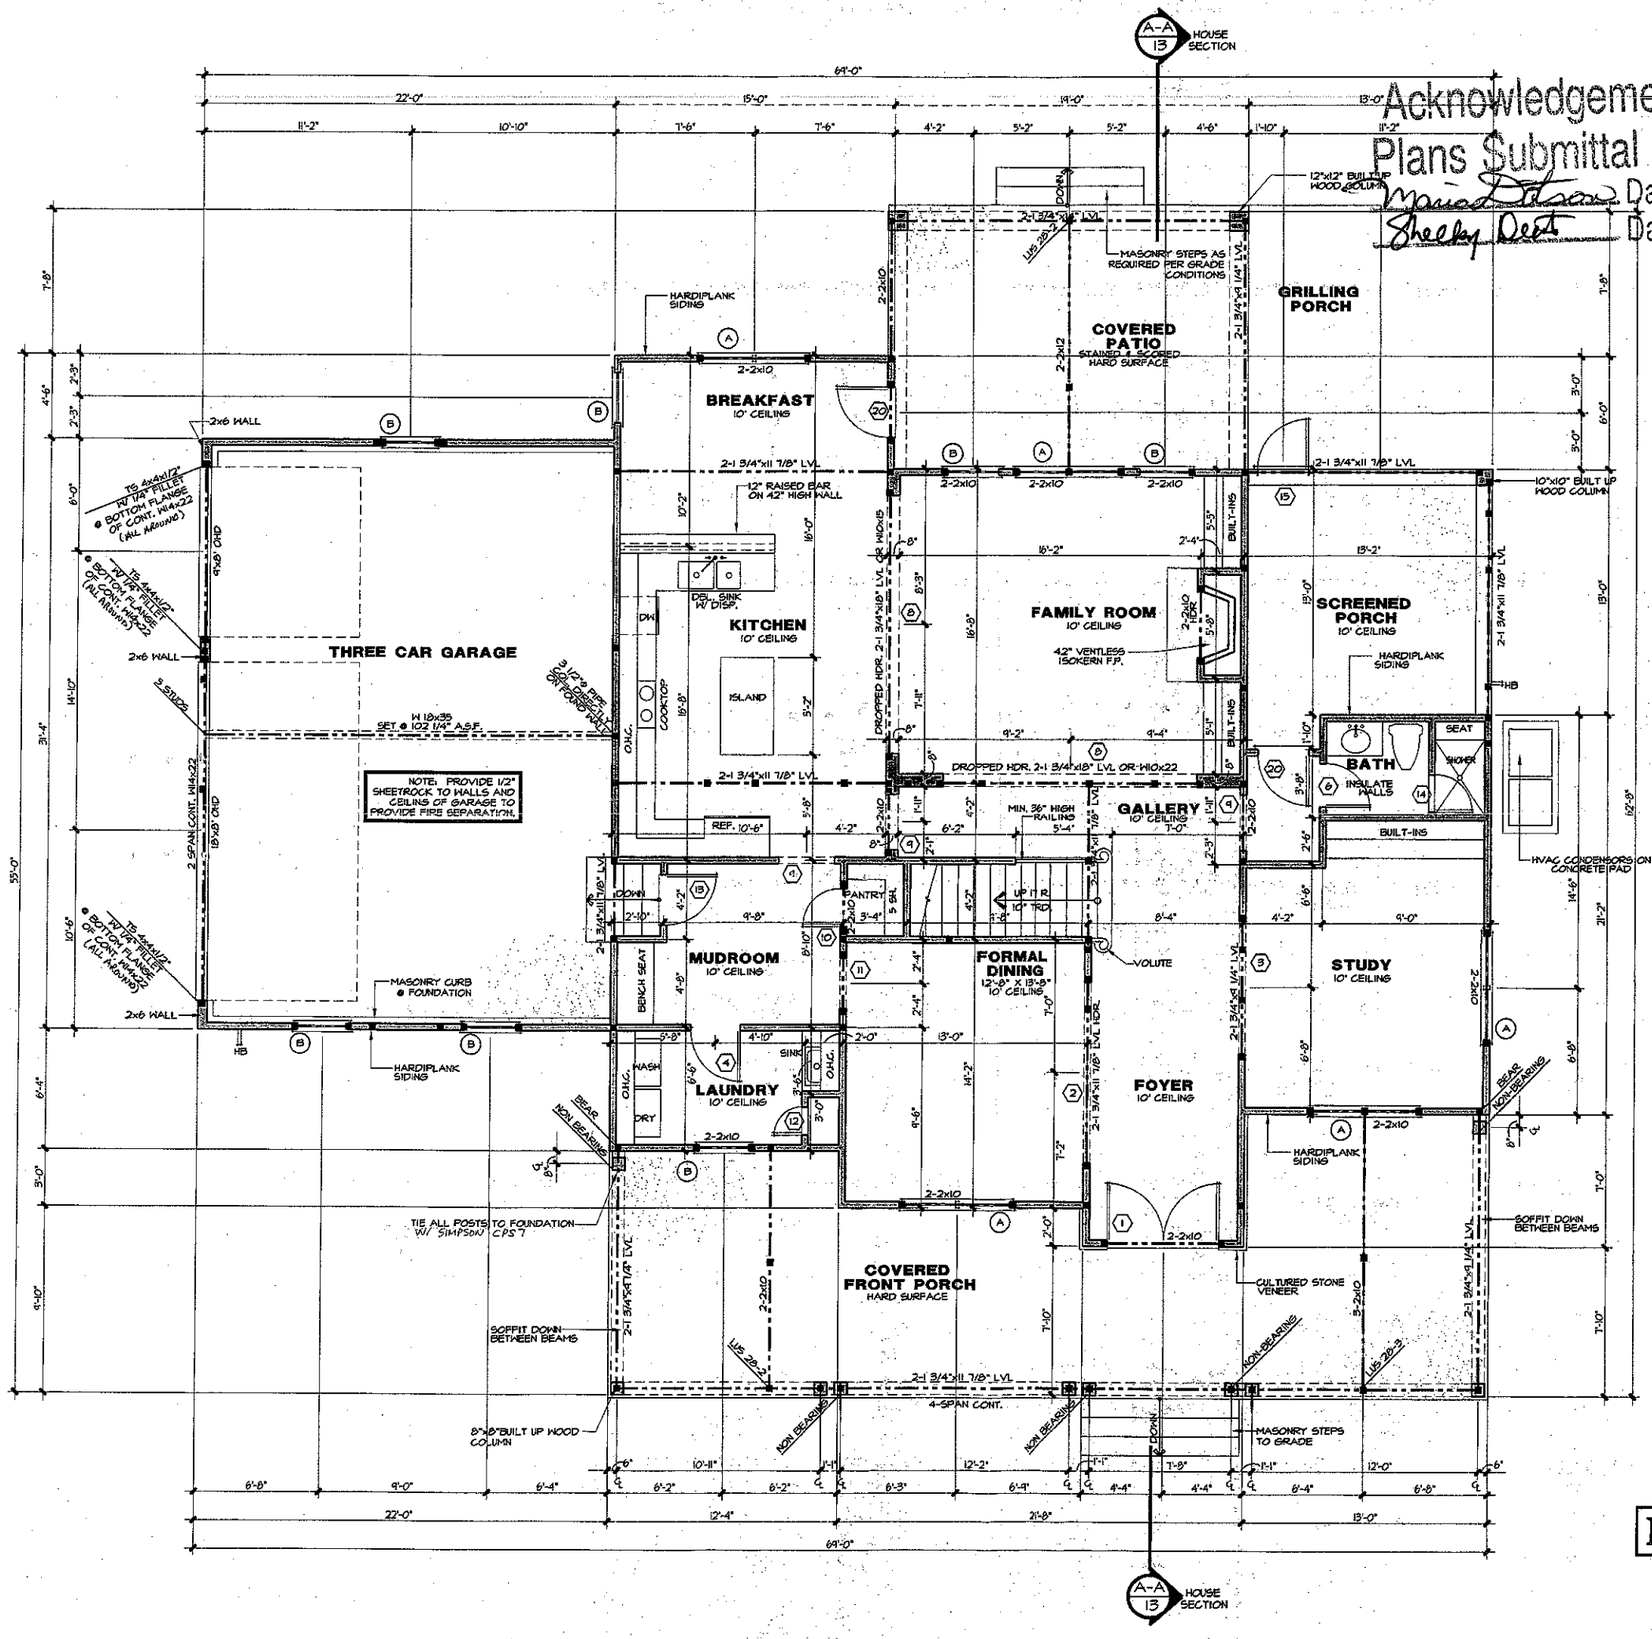



## DOOR SCHEDULE

| | SIZE | DESCRIPTION |
|---|---|---|
| 1 | 2-3⁰ x 8⁰ | FRENCH DOORS |
| 2 | 9⁰ x 8⁰ | CASED OPENING |
| 3 | 7⁰ x 8⁰ | CASED OPENING |
| 4 | 2⁸ x 8⁰ | SOLID PANEL DOOR |
| 5 | 2-2⁰ x 6⁸ | SOLID PANEL DOOR |
| 6 | 2⁴ x 8⁰ | SOLID PANEL DOOR |
| 7 | 6⁰ x 8⁰ | CASED OPENING |
| 8 | 15⁰ x 8⁰ | CASED OPENING |
| 9 | 3⁰ x 8⁰ | CASED OPENING |
| 10 | 2⁰ x 8⁰ | SOLID PANEL DOOR |
| 11 | 2⁸ x 8⁰ | CASED OPENING |
| 12 | 1⁰ x 6⁸ | SOLID PANEL DOOR |
| 13 | 2⁸ x 8⁰ | 20 MIN. FIRE DOOR |
| 14 | 2⁰ | TEMPERED GLASS SHOWER DOOR |
| 15 | 2⁸ | SCREEN DOOR |
| 16 | 2⁸ x 8⁰ | SOLID PANEL DOOR |
| 17 | 2⁸ x 6⁸ | SOLID PANEL DOOR |
| 18 | 2⁴ x 6⁸ | SOLID PANEL DOOR |
| 19 | 2⁸ x 6⁸ | CASED OPENING |
| 20 | 2⁸ x 8⁰ | FRENCH DOOR |
| 21 | 2-3⁰ x 6⁸ | FRENCH DOORS |
| 22 | 2⁸ x 6⁸ | 20 MIN. ATTIC DOOR |

## WINDOW SCHEDULE

| | SIZE | DESCRIPTION |
|---|---|---|
| A | 2-2⁸ x 6² | DOUBLE HUNG |
| B | 2⁸ x 6² | DOUBLE HUNG |
| C | 2-2⁶ x 6² | DOUBLE HUNG |
| D | 3⁰ x 6² | DOUBLE HUNG |
| E | 2-3⁰ x 6² | DOUBLE HUNG |
| F | 2-2⁸ x 4⁶ | DOUBLE HUNG |
| G | 2⁸ x 4⁶ | DOUBLE HUNG |
| H | 2⁴ x 4⁶ | DOUBLE HUNG |
| I | 2⁰ x 3² | DOUBLE HUNG |
| J | 2-2⁰ x 3¹⁰ | DOUBLE HUNG |
| K | 2-2⁰ x 1⁰ | AWNING (TEMP.) |
| L | 2⁴ x 2⁰ | FIXED |

## Square Footage

08/29/05 SE

| | |
|---|---|
| Main Level Heated | 1,660 Sq.Ft. |
| Upper Level Heated | 1,696 Sq.Ft. |
| Total Heated | 3,356 Sq.Ft. |
| Three Car Garage | 700 Sq.Ft. |
| Media | 433 Sq.Ft. |
| Covered Patio | 262 Sq.Ft. |
| Covered Front Porch | 542 Sq.Ft. |
| Screened Porch | 176 Sq.Ft. |
| Total Under Roof | 5,469 Sq.Ft. |

## NOTES:

*ALL ANGLED WALLS ARE 45° U.N.O.

* ■ INDICATES BLOCKING FOR ABOVE CONCENTRATED LOADS AND ROOF BRACING POINT LOADS U.N.O.

*SEE FRAMING NOTE 16 FOR HEADER SIZES UNLESS NOTED ON PLAN

*ALL DOORS ARE 6" FROM WALL UNLESS DIMENSIONED OTHERWISE

*ALL SUBFLOOR TO BE 3/4" TONGUE & GROOVE PLYWOOD, GLUED & SCREWED OR GLUED & NAILED TO THE FLOOR JOISTS

*ALL JOISTS & BEAMS SET @ 121 1/2" A.S.F. UNLESS NOTED OTHERWISE

*ALL BEAMS AND BEAM CONDITIONS ARE SHOWN IN SEPARATE DETAILS AS REQ'D

*ALL 3+4 PLY LVL OR SAWN LUMBER BEAMS TO BE BOLTED W/ 2 ROWS OF 1/2"ø BOLTS @ 12" O.C.-2" FROM TOP & BOTTOM

*DOUBLE ALL JOISTS UNDER PARALLEL PARTITIONS

*ALL DOORS ON THIS LEVEL TO BE 8' TALL U.N.O.

| EXTERIOR WALL HEIGHT (h) | STUD SIZE/ SPACING |
|---|---|
| h < 10' | 2x4 @ 16" oc |
| 10' < h < 11' | 2x4 @ 12" oc |
| 11' < h < 18' | 2x6 @ 16" oc |
| h >18' | CONSULT ENG. |
| GARAGE WALL TO BE 2x6 @ 16" O.C. IF EXCEEDING 10' IN HEIGHT | |

**BUILD IN REVERSE**


CAROLINA DESIGN GROUP
a residential design firm
10602 Bailey Road Suite A, Cornelius NC 28031


# Hughes, Hamelink, & Zande
## The Rawlins Residence

SEAL

NORTH CAROLINA PROFESSIONAL SEAL 27399 ENGINEER MICHAEL P. GERWIG


Verna Engineering, P.A.
428 E. 4th St. Suite 3
Charlotte, NC 2820


| DRAWN BY | DATE |
|---|---|
| SE | 08/2 |

DRAWING TITLE: MAIN LEVEL FLOOR PLAN

SCALE: 1/4" = 1'-0"

SHEET NO: 5