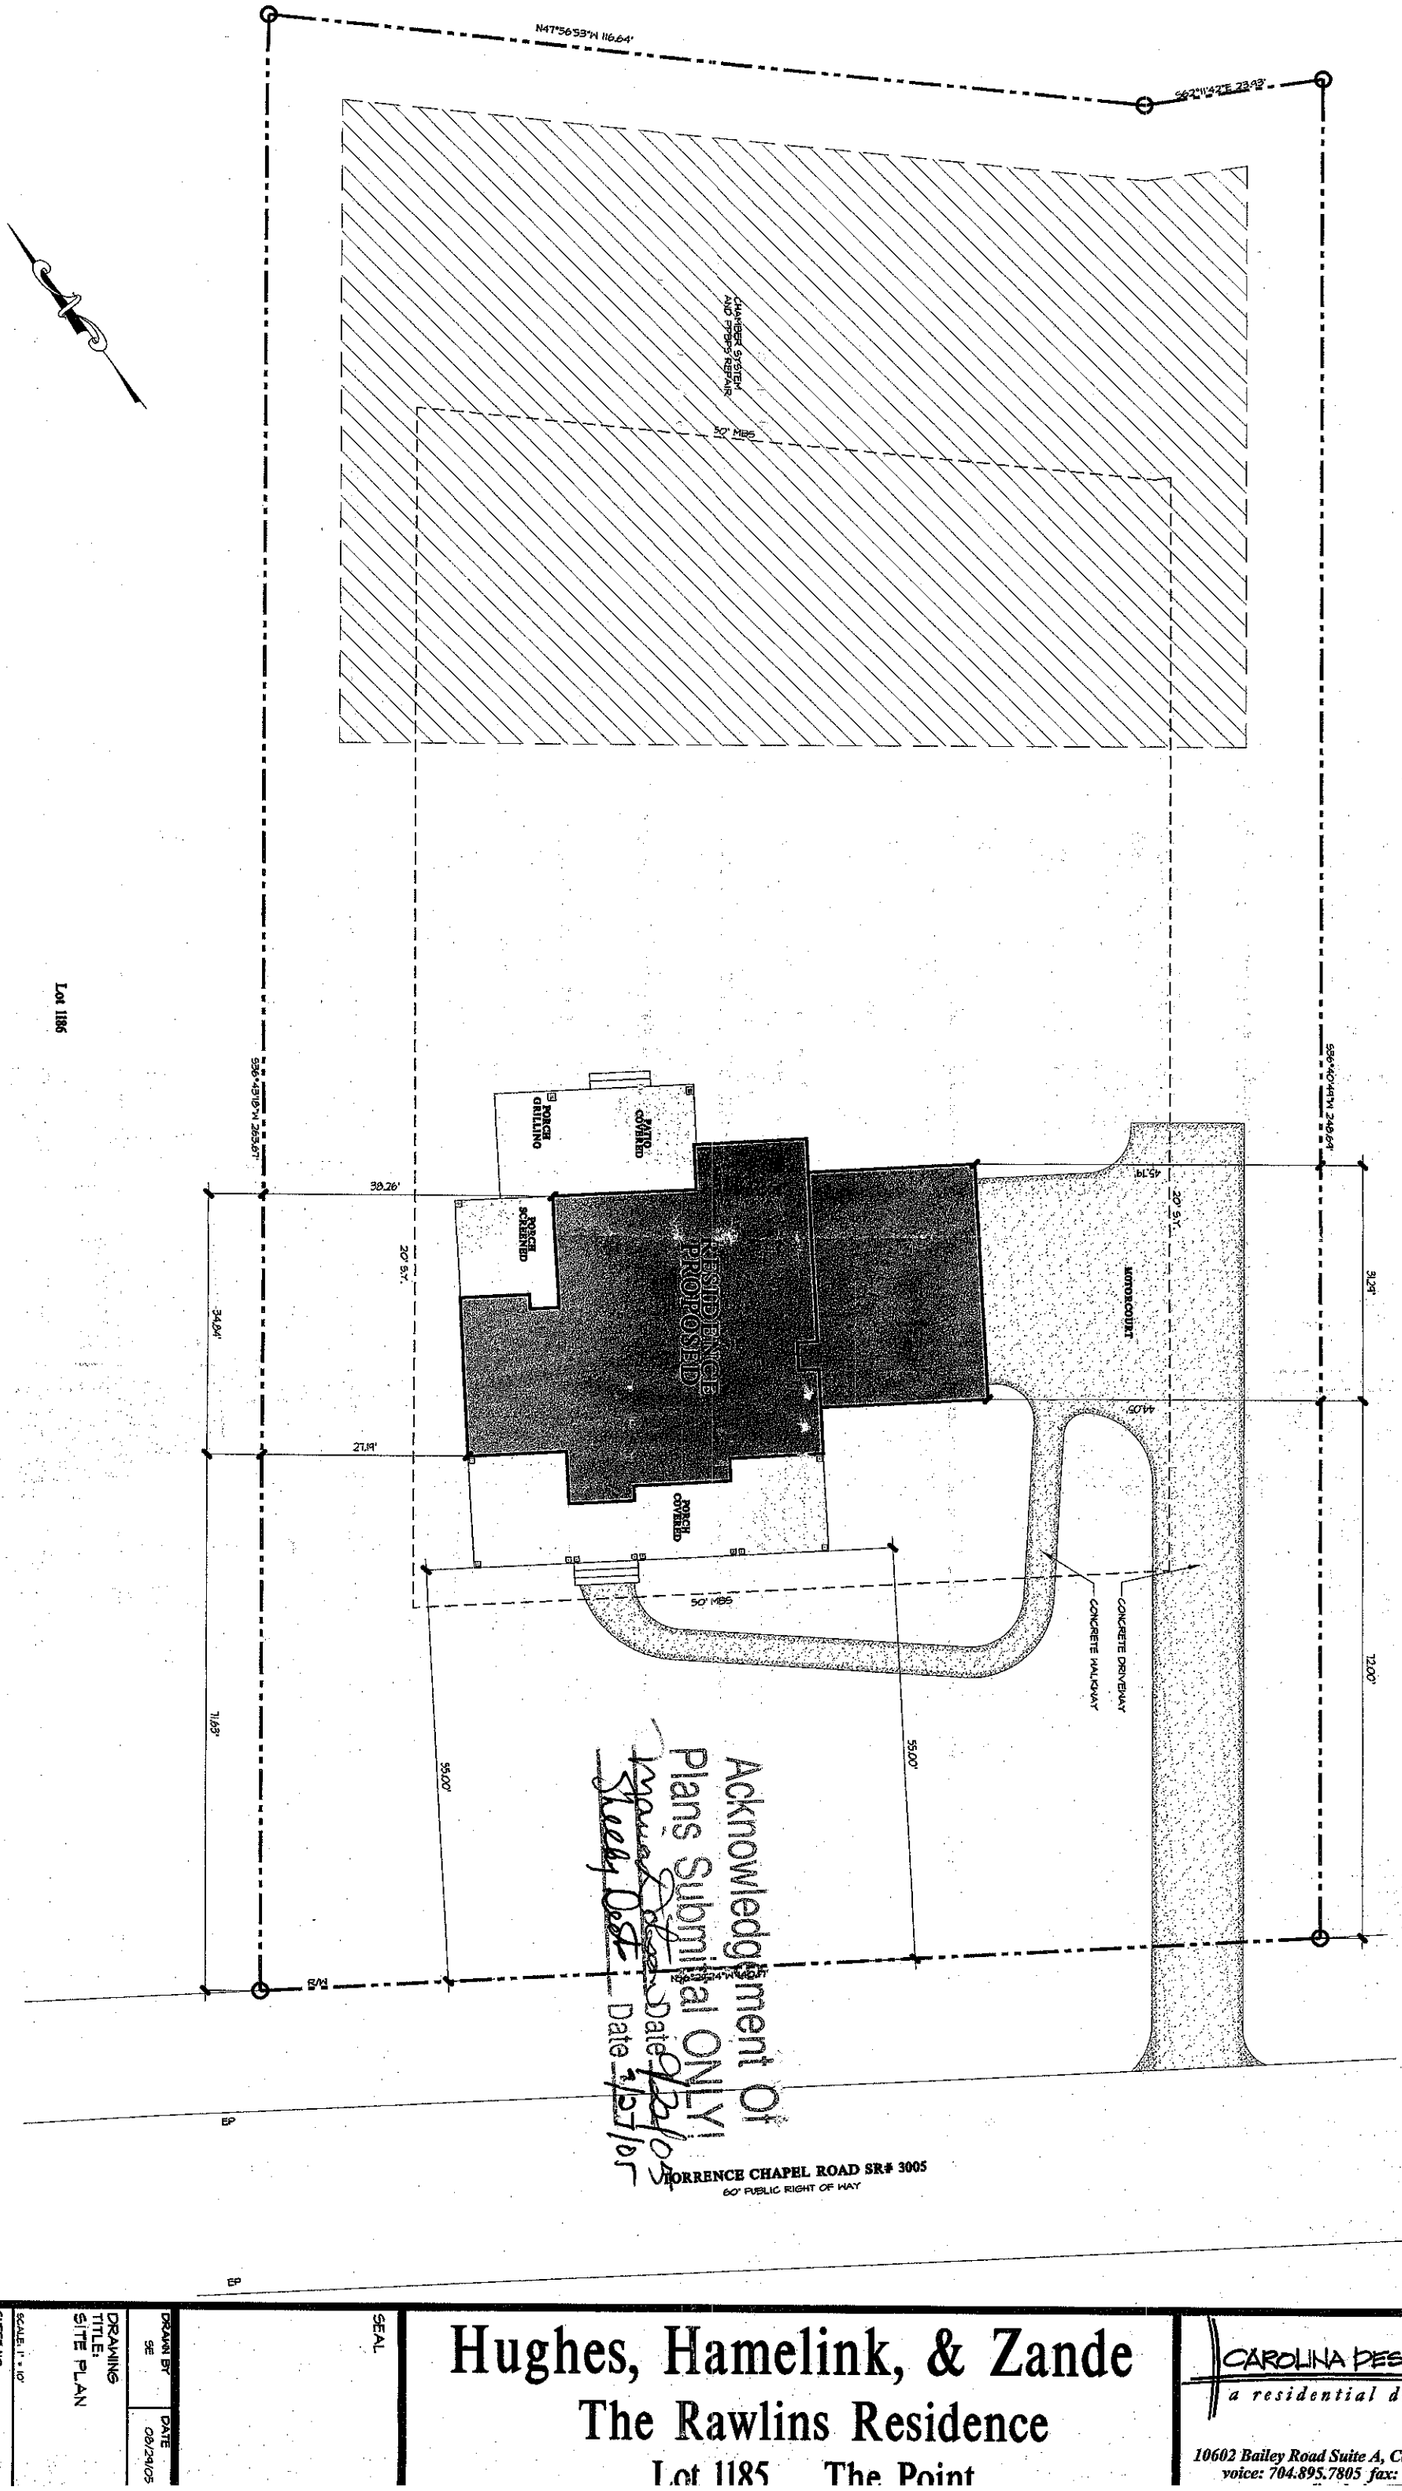


© Copyright Carolina Design Group, Inc. - 2004

SEAL

DRAWN BY: SE

DATE: 08/24/05

DRAWING TITLE: SITE PLAN

SCALE: 1" = 10'

SHEET NO: 2 OF 17 SHEETS

Hughes, Hamelink, & Zande

The Rawlins Residence

Lot 1185 The Point

CAROLINA DESIGN GROUP
a residential design firm
10602 Bailey Road Suite A, Cornelius NC 28031
voice: 704.895.7805 fax: 704.895.0599