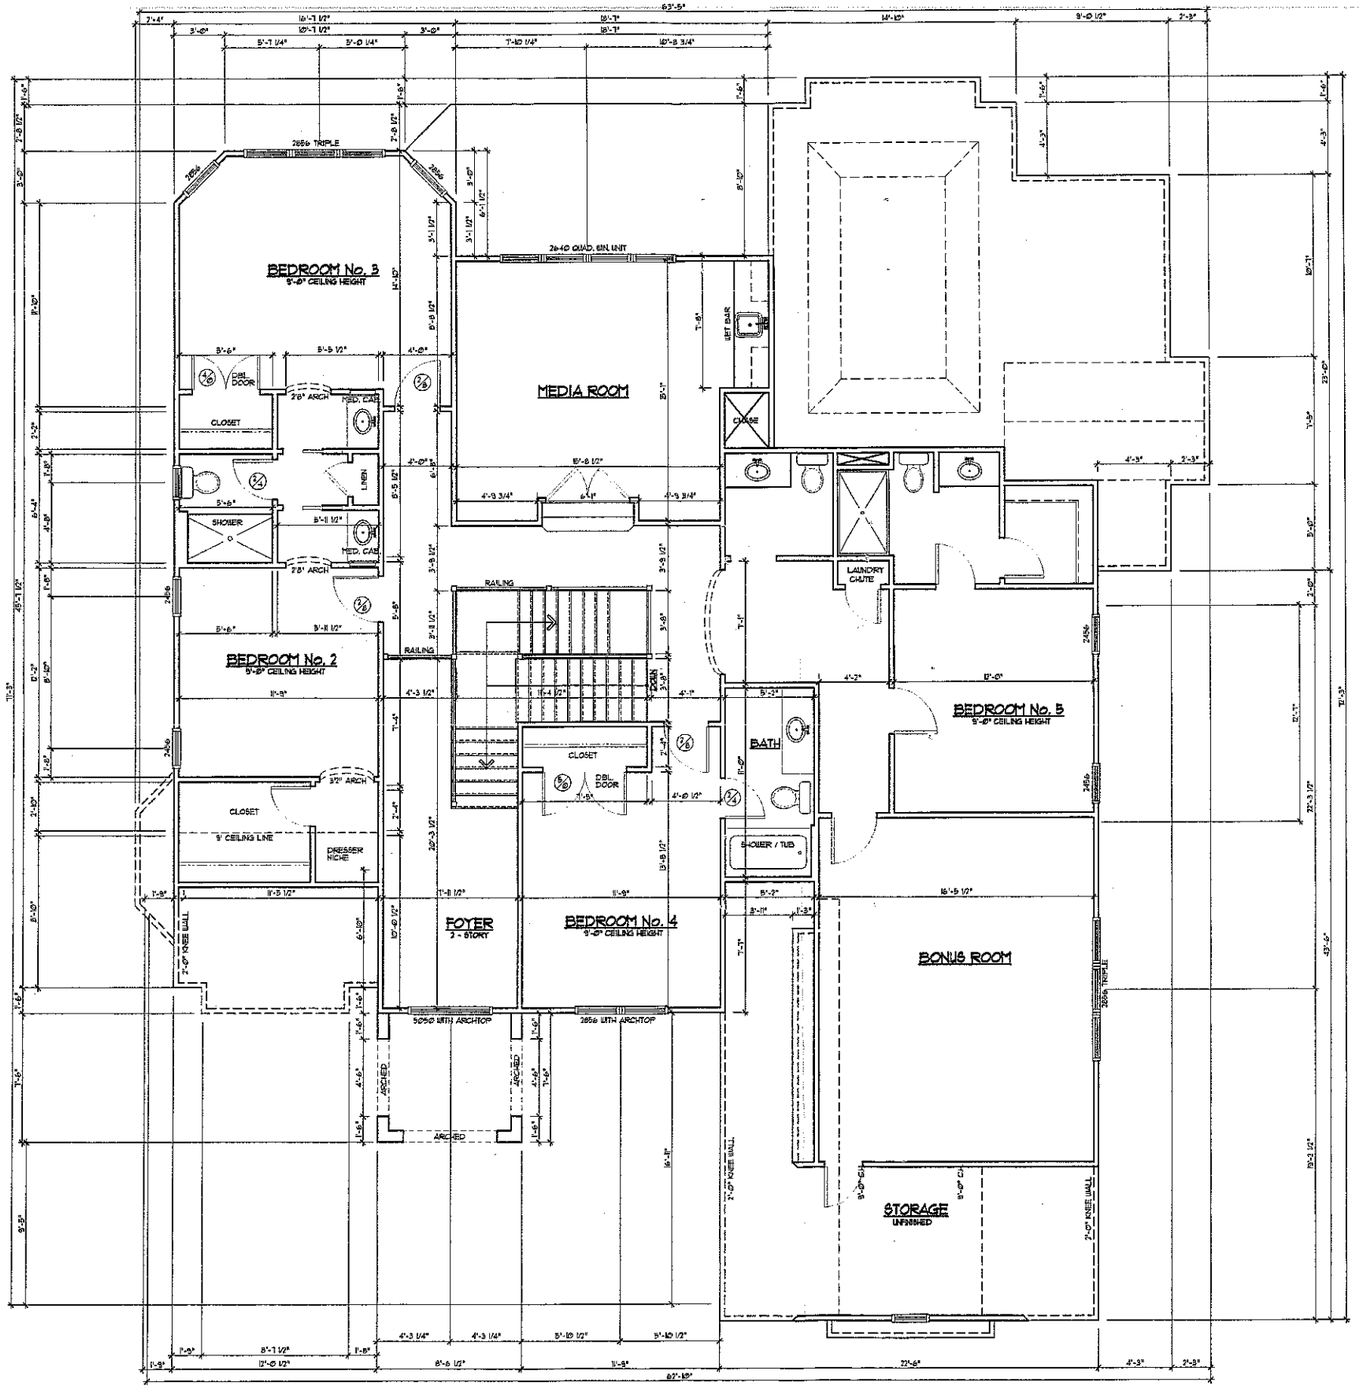


SECOND FLOOR PLAN

SCALE: 1/4" = 1'-0"

NOTE:
CONTRACTOR TO VERIFY ALL DOOR AND WINDOW SIZES BEFORE CONST. BEGINS

SQUARE FOOTAGE CALCULATIONS

FIRST FLOOR	2347	Sq. Ft.
SECOND FLOOR	2112	Sq. Ft.
TOTAL AREA	4459	Sq. Ft.
GARAGE	811	Sq. Ft.
COVERED FRONT ENTRY	64	Sq. Ft.
SCREENED PORCH	248	Sq. Ft.

L·I·F·E·S·T·Y·L·E
CUSTOM HOMES

Stan Hines

65 McCurdy St.
Concord, NC 28027
Phone: 704-795-1733
Fax: 704-721-3626

LifeStyle Custom Homes

Date: October 30, 2005

Drawn By: J. C. Hines

Checked By:

Revisions:

All design and plans contained in these documents are the original work, owned and property of Lifestyle Custom Homes. Any reuse or reproduction of these documents in part or whole is strictly prohibited by law without prior written consent from Lifestyle Custom Homes. Notes and Dimensions are subject to change according to local building codes and the requirements.

Plan Number:

Sheet Number:

6