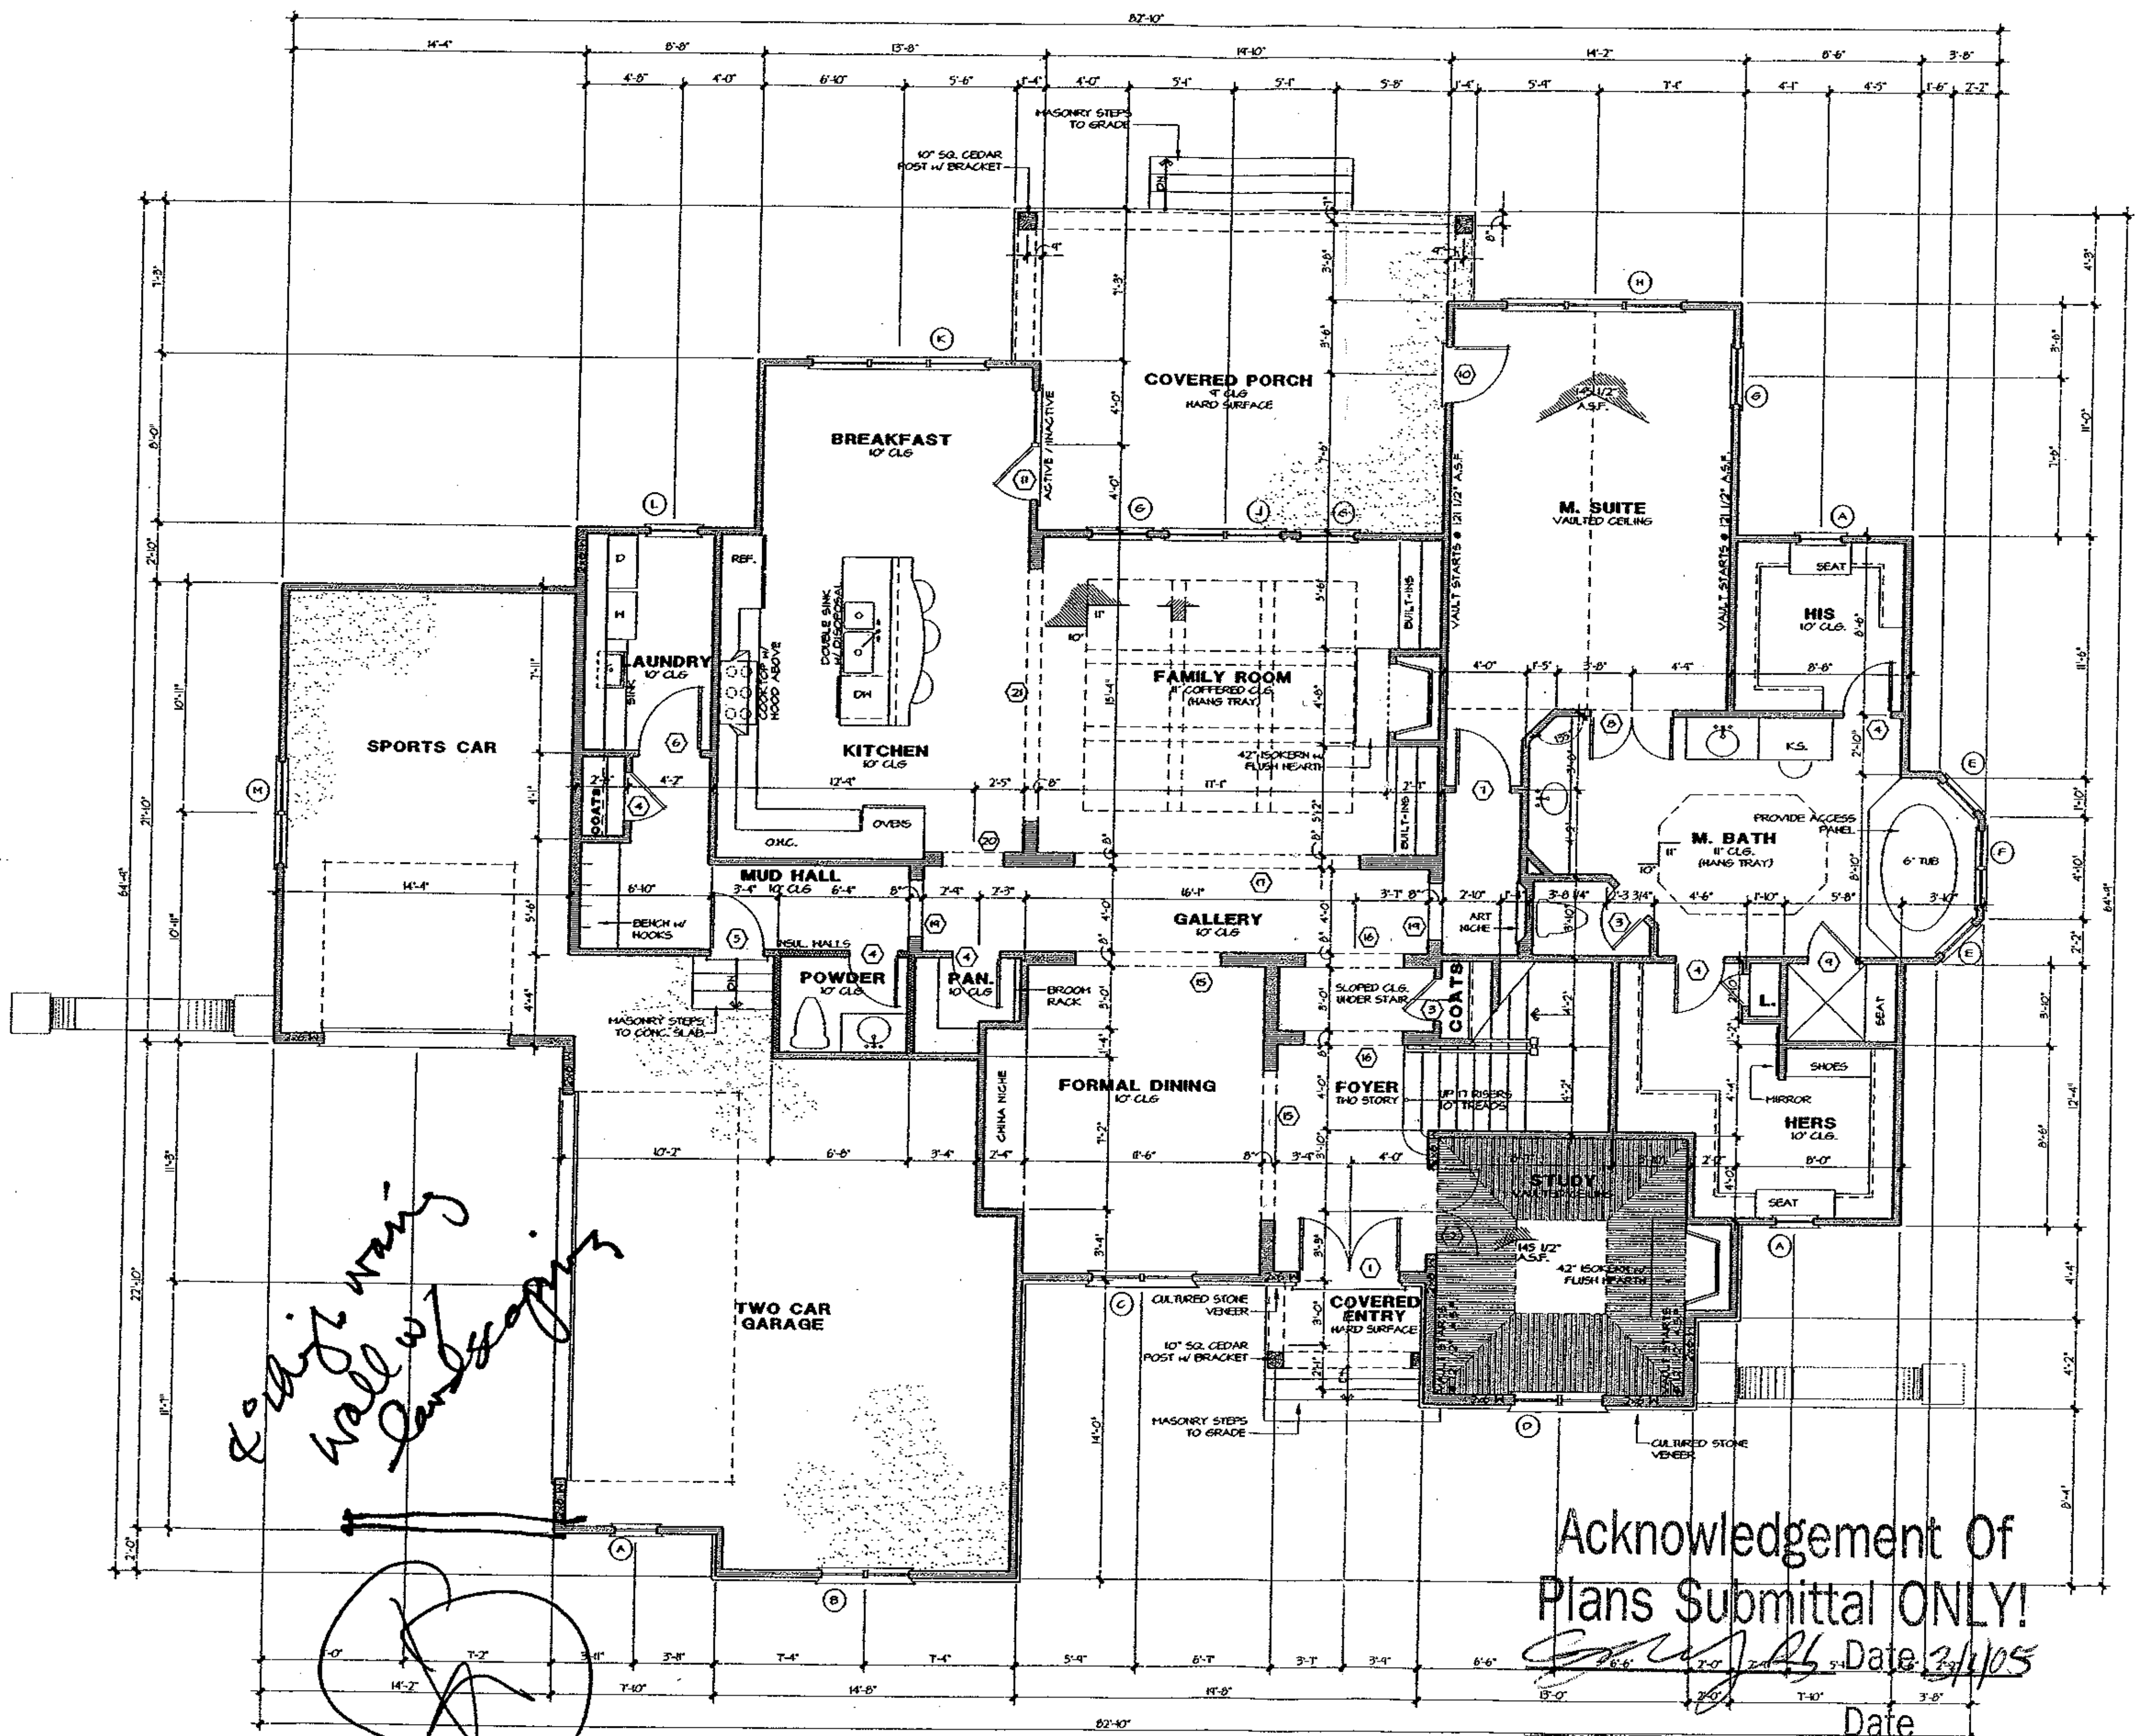


Acknowledgement Of
Plans Submittal ONLY!
Date 3/1/05
Date

DOOR SCHEDULE

	SIZE	DESCRIPTION
1	2-2⁸ x 8⁰	ENTRY w/ ETCHED GLASS INLAY & 24" TRANSOMS
2	2-2⁰ x 8⁰	FRENCH DOORS
3	2⁰ x 8⁰	SOLID PANEL DOOR
4	2⁴ x 8⁰	SOLID PANEL DOOR
5	3⁰ x 8⁰	1/2 GLASS, 20 MIN. FIRE RATED
6	3⁰ x 8⁰	SOLID PANEL DOOR
7	2⁸ x 8⁰	SOLID PANEL DOOR
8	2-2⁰ x 8⁰	SOLID PANEL DOOR
9	2⁰ x	SHOWER (TEMPERED)
10	2⁸ x 8⁰	4 LITE FRENCH DOOR
11	2-2⁸ x 8⁰	4 LITE FRENCH DOOR w/ A/I PANEL
12	2⁸ x 6⁸	SOLID PANEL DOOR
13	2-2⁸ x 8⁰	FRENCH w/ 32" FIXED SIDELIGHTS
14	2⁴ x 6⁸	SOLID PANEL DOOR
15	7⁰ x 8⁰	CASED OPENING
16	7⁰ x 8⁰	CASED OPENING
17	14⁰ x 8⁰	CASED OPENING
18		NOT USED
19	2⁸ x 8⁰	CASED OPENING
20	3⁰ x 8⁰	CASED OPENING
21	12⁰ x 8⁰	CASED OPENING
22	5⁰ x 6⁸	CASED OPENING
23	2⁴ x 6⁸	CASED OPENING

WINDOW SCHEDULE

	SIZE	DESCRIPTION
A	2⁰ x 2⁰	CASEMENT
B	2-2⁰ x 5⁴	CASEMENT
C	2-2⁴ x 5⁴	CASEMENT w/ 14" TRANSOM
D	2-2⁰ x 7⁰	CASEMENT w/ 28" RADIAL TRANSOM
E	2⁰ x 5⁴	CASEMENT
F	2-2⁰ x 5⁴	CASEMENT (TEMPERED)
G	2⁸ x 5⁴	CASEMENT w/ 14" TRANSOM
H	3-2⁸ x 5⁴	CASEMENT w/ 18" RADIAL TRANSOM
J	2-2⁸ x 5⁴	CASEMENT w/ 14" TRANSOM
K	3-2⁸ x 5⁴	CASEMENT w/ 14" TRANSOM
L	2⁴ x 5⁰	CASEMENT w/ 14" TRANSOM
M	2-2⁴ x 5⁴	CASEMENT
N	1⁴ x 3⁰	CASEMENT
P	2-2⁴ x 5⁴	CASEMENT w/ 24" RADIAL CASEMENT
Q	2-2⁸ x 5⁰	CASEMENT
R	2⁸ x 5⁰	CASEMENT
S	2-2⁴ x 5⁰	CASEMNT
T	1¹⁰ x 3⁰	FIXED

Square Footage

1/14/05 jdh

Main Level Heated	2,387 Sq.Ft.
Upper Level Heated	1828 Sq.Ft.
Total Heated	4215 Sq.Ft.
Covered Entry	30 Sq.Ft.
One Car Garage	315 Sq.Ft.
Two Car Garage	563 Sq.Ft.
Covered Porch	310 Sq.Ft.
Total Under Roof	5,383 Sq.Ft.

CAROLINA DESIGN GROUP
a residential design firm
10602 Bailey Road Suite A, Cornelius NC 28031
voice: 704.895.7805 fax: 704.895.0599
www.carolinadesigngroup.com

A NEW RESIDENCE BY
Lifestyle Custom Homes
LOT

SEAL


DRAWN BY: JDH
DATE: 1/14/05

DRAWING TITLE:
MAIN LEVEL FLOOR PLAN

SCALE: 1/4" = 1'-0"

SHEET NO.
6
OF SHEETS

© Copyright, Carolina Design Group, Inc. - 2005

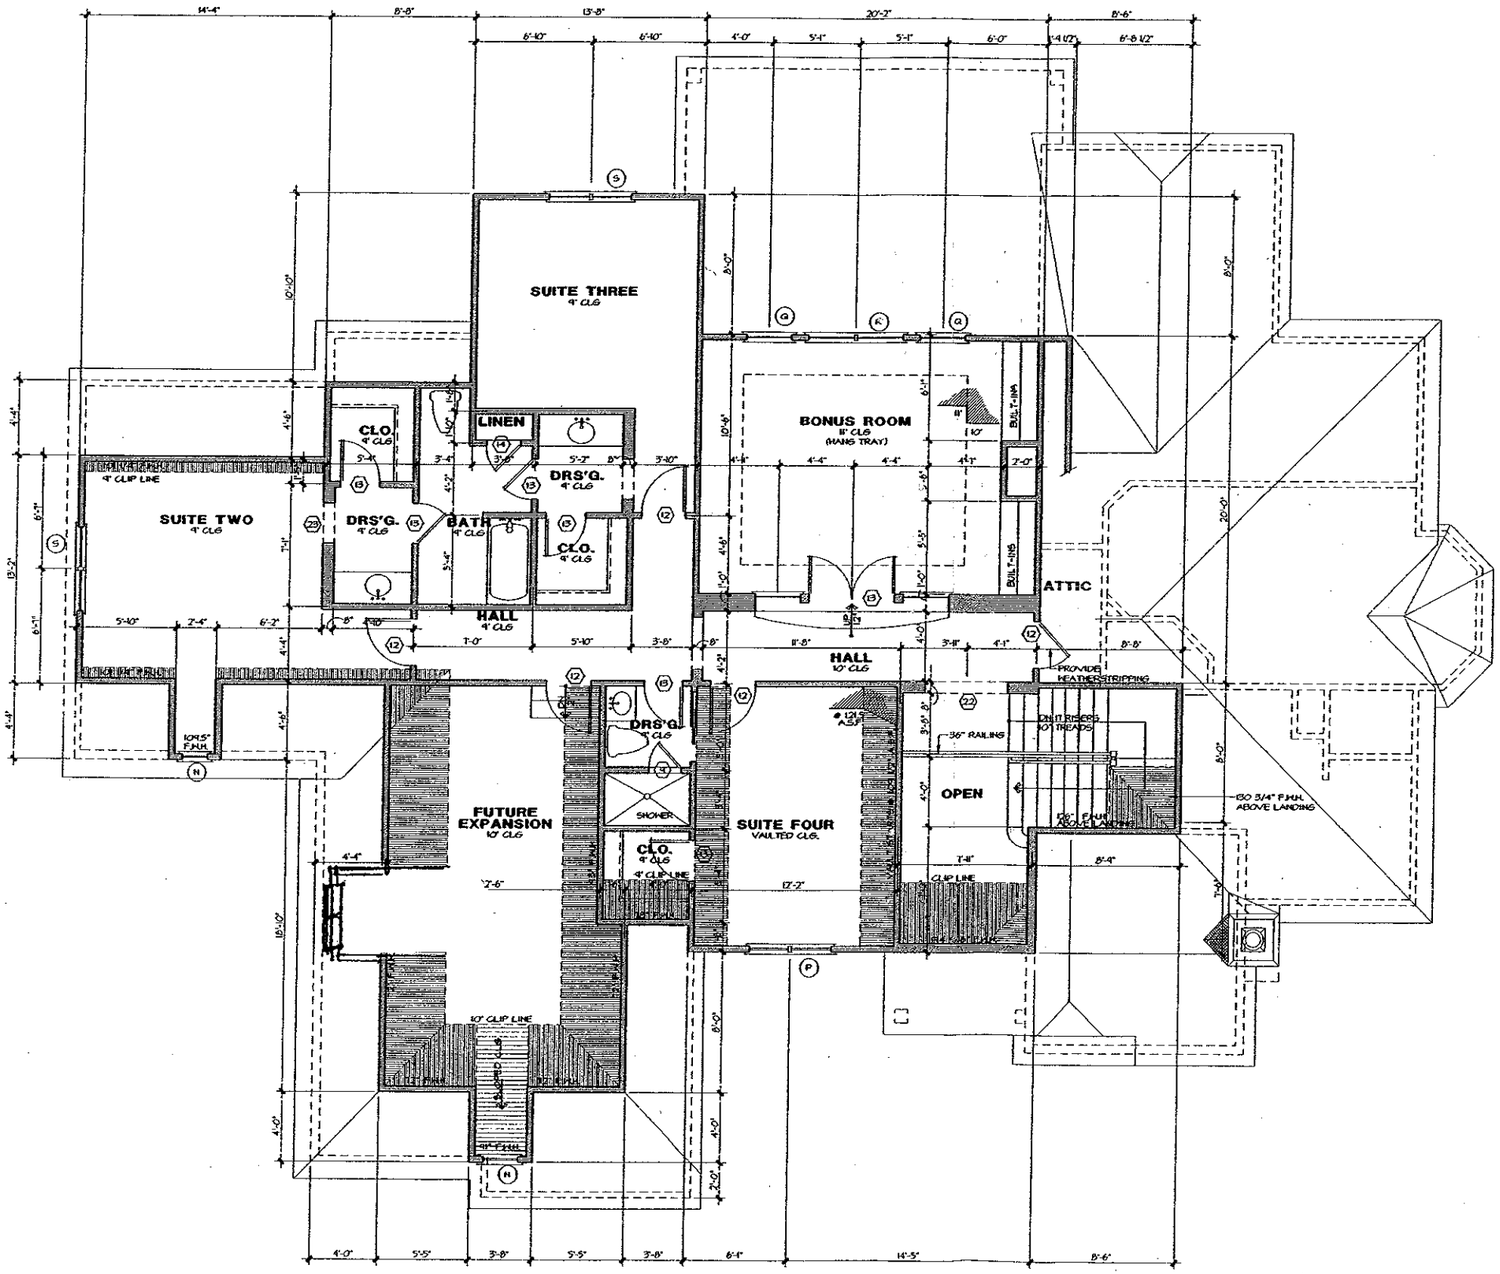

DOOR SCHEDULE

	SIZE	DESCRIPTION
1	2'-2" x 8'0"	ENTRY W/ ETCHED GLASS INLAY & 24" TRANSOMS
2	2'-0" x 8'0"	FRENCH DOORS
3	2'0" x 8'0"	SOLID PANEL DOOR
4	2'4" x 8'0"	SOLID PANEL DOOR
5	3'0" x 8'0"	1/2 GLASS, 20 MIN. FIRE RATED
6	3'0" x 8'0"	SOLID PANEL DOOR
7	2'4" x 8'0"	SOLID PANEL DOOR
8	2'-0" x 8'0"	SOLID PANEL DOOR
9	2'0" x	SHOWER, (TEMPERED)
10	2'4" x 8'0"	9 LITE FRENCH DOOR
11	2'-2" x 8'0"	9 LITE FRENCH DOOR W/ A/I PANEL
12	2'8" x 6'8"	SOLID PANEL DOOR
13	2'-2" x 8'0"	FRENCH W/ 32" FIXED SIDELIGHTS
14	2'4" x 6'8"	SOLID PANEL DOOR
15	1'0" x 8'0"	CASED OPENING
16	7'0" x 8'0"	CASED OPENING
17	14" x 8'0"	CASED OPENING
18		NOT USED
19	2'8" x 8'0"	CASED OPENING
20	3'0" x 8'0"	CASED OPENING
21	12" x 8'0"	CASED OPENING
22	5'0" x 6'8"	CASED OPENING
23	2'4" x 6'8"	CASED OPENING

WINDOW SCHEDULE

	SIZE	DESCRIPTION
A	2'0" x 2'0"	CASEMENT
B	2'-2" x 5'4"	CASEMENT
C	2'-2" x 5'4"	CASEMENT W/ 14" TRANSOM
D	2'-2" x 7'0"	CASEMENT W/ 28" RADIAL TRANSOM
E	2'0" x 5'4"	CASEMENT
F	2'-2" x 5'4"	CASEMENT (TEMPERED)
G	2'0" x 5'4"	CASEMENT W/ 14" TRANSOM
H	3'-2" x 5'4"	CASEMENT W/ 18" RADIAL TRANSOM
J	2'-2" x 5'4"	CASEMENT W/ 14" TRANSOM
K	3'-2" x 5'4"	CASEMENT W/ 14" TRANSOM
L	2'4" x 5'0"	CASEMENT W/ 14" TRANSOM
M	2'-2" x 5'4"	CASEMENT
N	1'4" x 3'9"	CASEMENT
P	2'-2" x 5'4"	CASEMENT W/ 24" RADIAL CASEMENT
Q	2'-2" x 5'4"	CASEMENT
R	2'4" x 5'0"	CASEMENT
S	2'-2" x 5'4"	CASEMENT
T	1'0" x 3'9"	FIXED

Square Footage
1/14/05 jdh

Main Level Heated	2,387 Sq.Ft.
Upper Level Heated	1828
Total Heated	4,215
Covered Entry	30 Sq.Ft.
One Car Garage	315 Sq.Ft.
Two Car Garage	563 Sq.Ft.
Covered Porch	310 Sq.Ft.
Total Under Roof	5,383 Sq.Ft.

CAROLINA DESIGN GROUP
a residential design firm
10602 Bailey Road Suite A, Cornelius NC 28031
voice: 704.895.7805 fax: 704.895.0599
www.carolinadesigngroup.com

A NEW RESIDENCE BY

Lifestyle Custom Homes

LOT 69 KINGSMEAD

SEAL

DRAWN BY	DATE
JDH	1/14/05

DRAWING TITLE:
UPPER LEVEL FLOOR PLAN

SCALE: 1/4" = 1'-0"

SHEET NO.
8
OF SHEETS

© Copyright, Carolina Design Group, Inc. - 2005