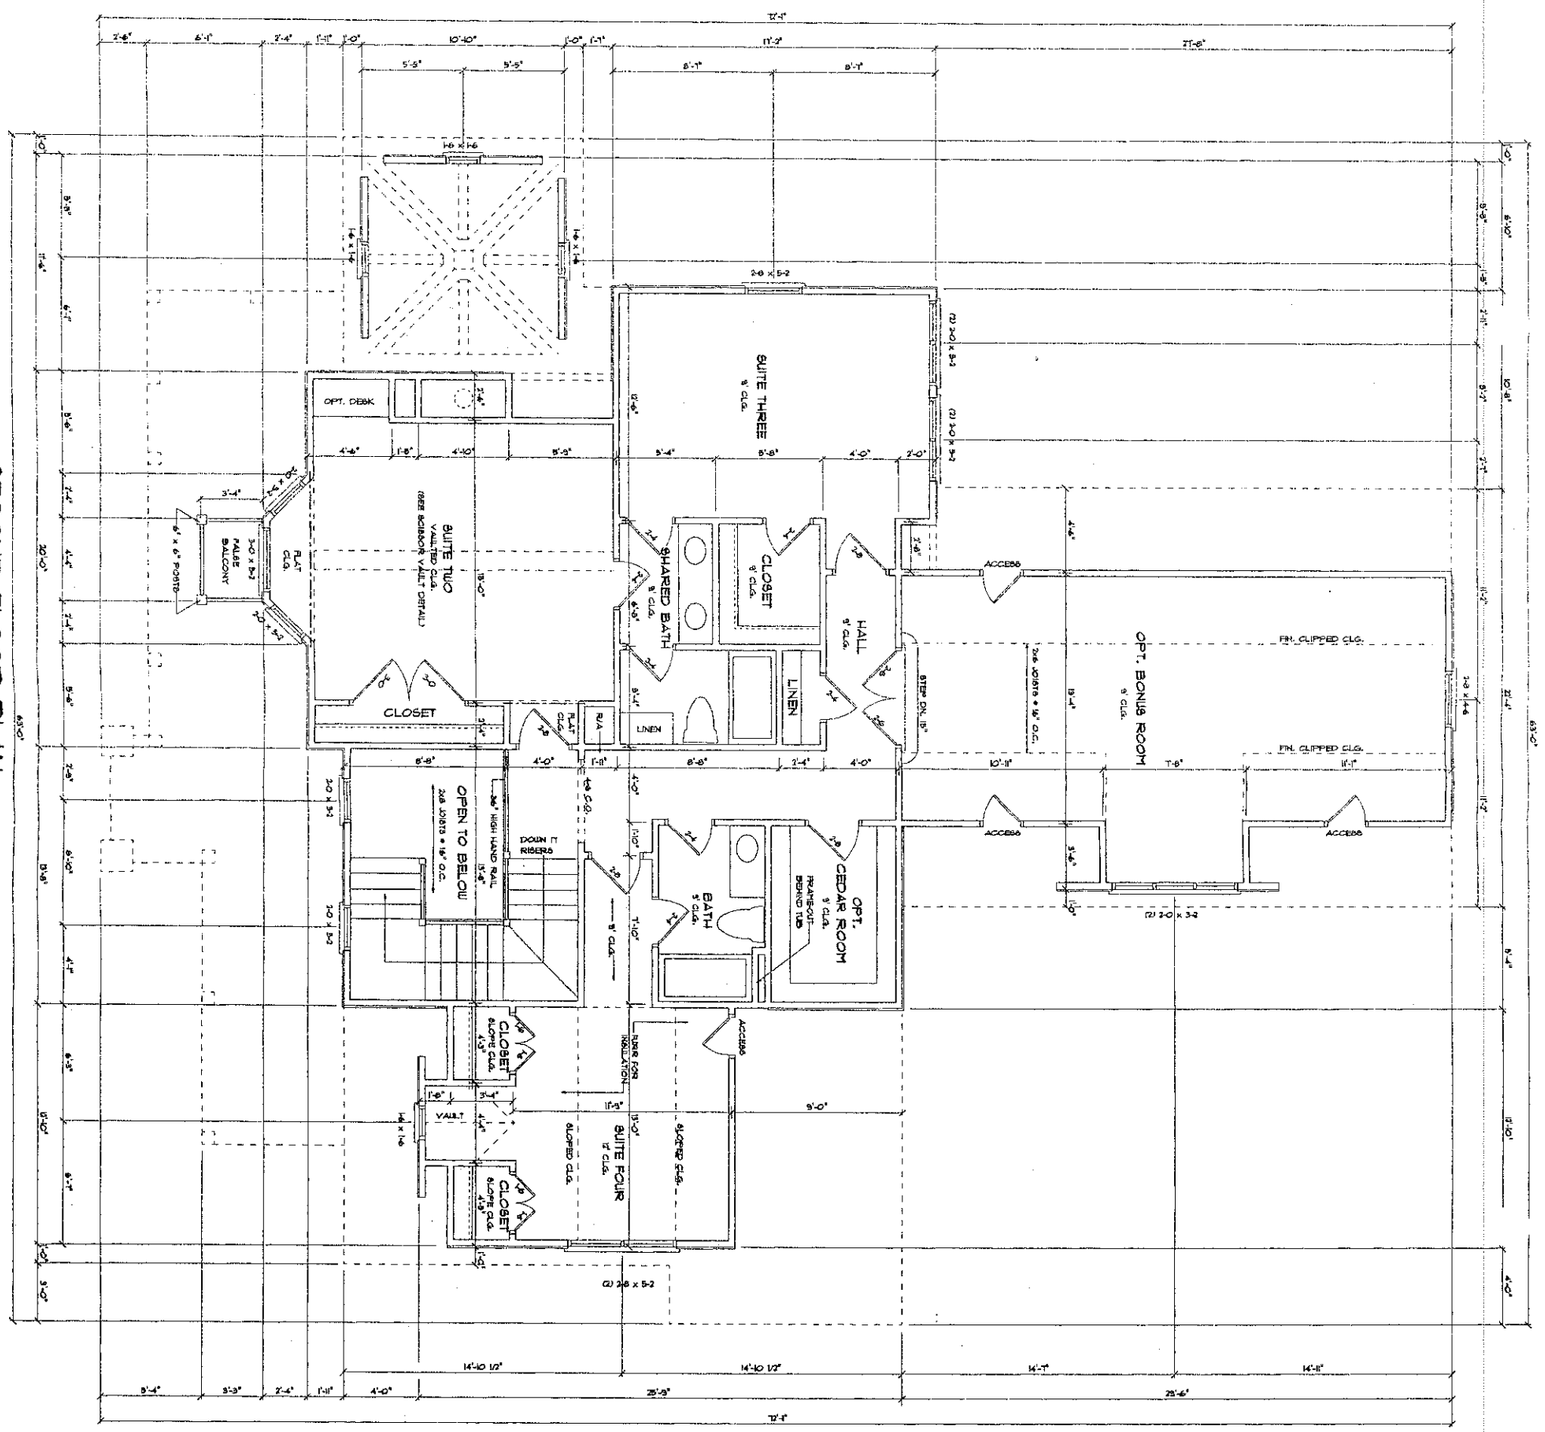


SECOND FLOOR PLAN

SCALE: 1/4" = 1'-0"

AN ARTS & CRAFTS HOUSE
BY
KENNETH BEALER HOMES

BUILDER TO VERIFY ALL DIMENSIONS, ANGLES, MATERIALS, ETC... PRIOR TO CONSTRUCTION & IN THE FIELD DURING CONSTRUCTION