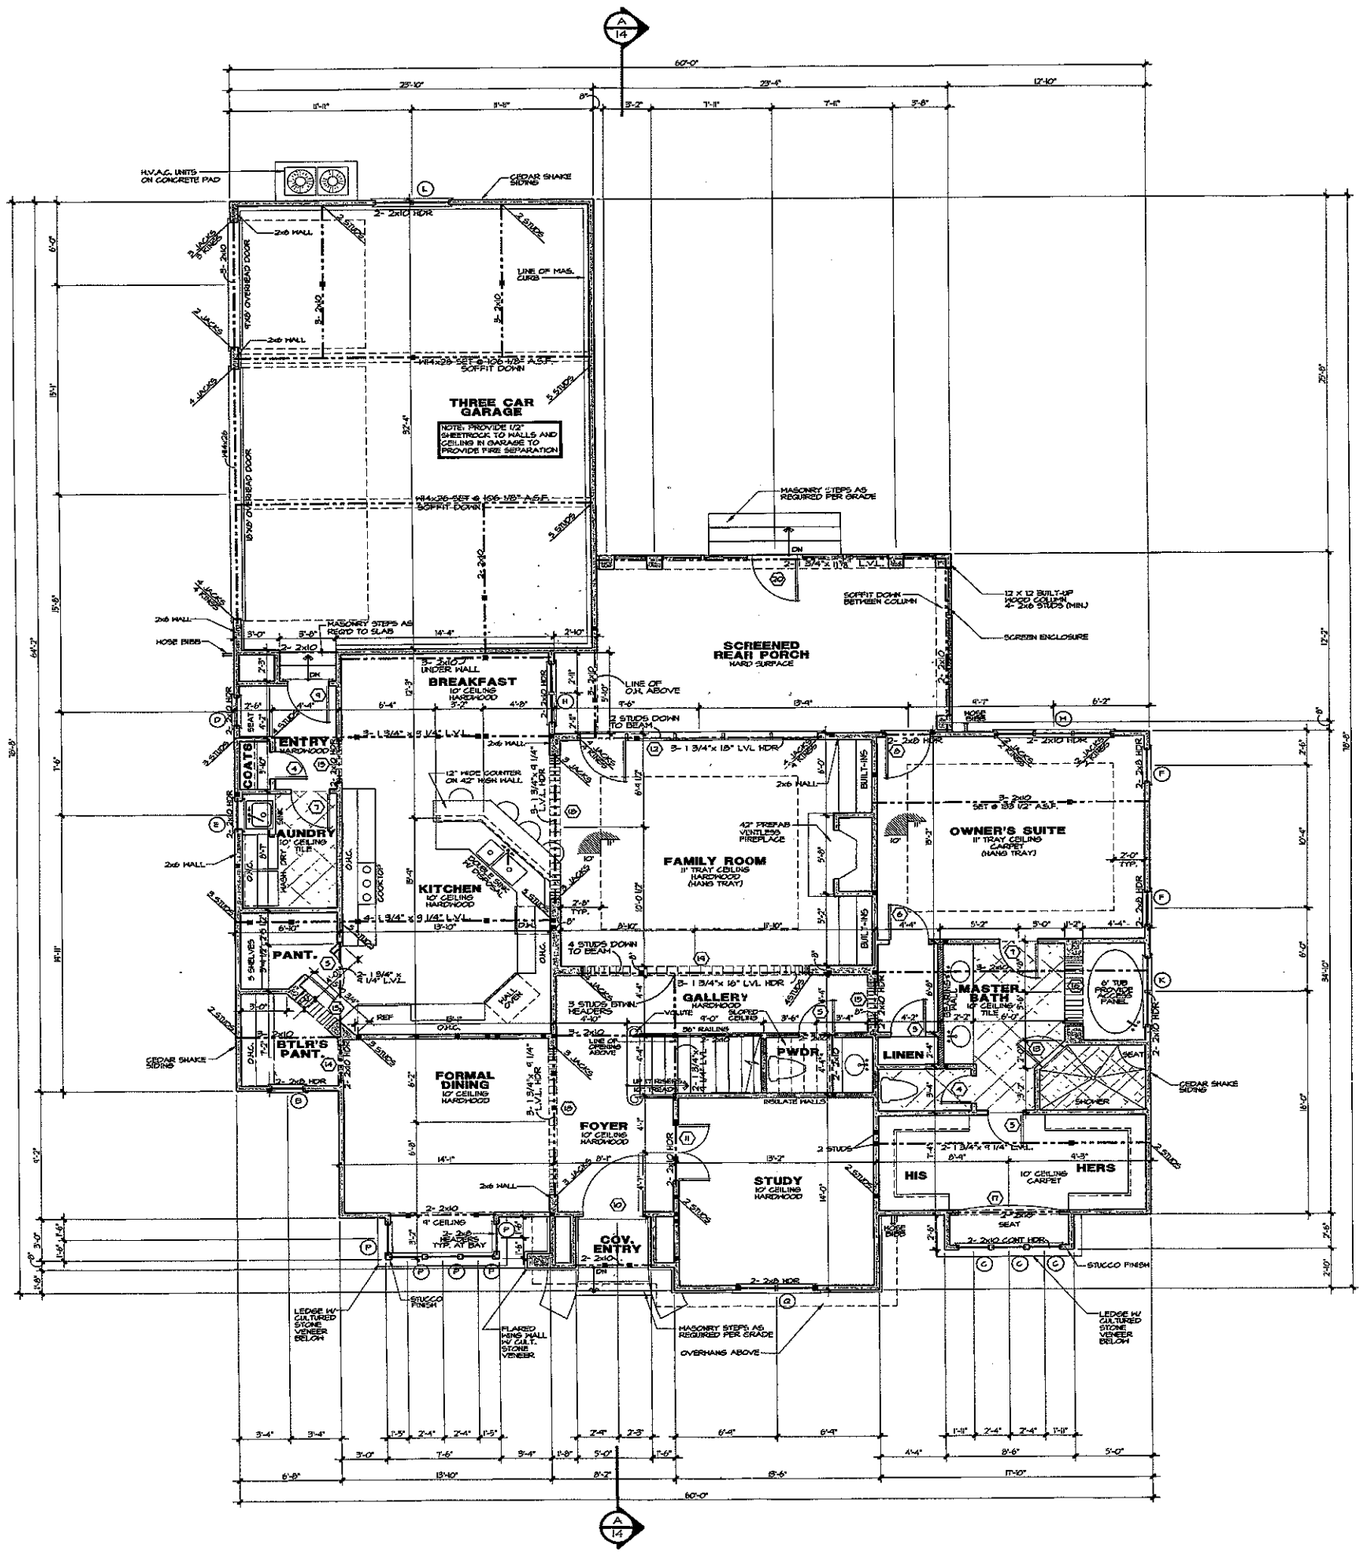


DOOR SCHEDULE

	SIZE	DESCRIPTION
1	2'-4" x 8'-0"	SOLID PANEL
2	2'-6" x 8'-0"	SOLID PANEL
3	2-2'-0" x 6'-8"	3/4 GLASS
4	2'-0" x 8'-0"	SOLID PANEL
5	2'-4" x 8'-0"	SOLID PANEL
6	2'-6" x 8'-0"	SOLID PANEL
7	2'-8" x 8'-0"	SOLID PANEL
8	3'-0" x 8'-0"	SOLID PANEL
9	3'-0" x 8'-0"	20 MIN. FIRE
10	2'-0" x 8'-0"	ARCHED - 3/4 GLASS
11	2-2'-0" x 8'-0"	FULL GLASS
12	2-3'-0" x 8'-0"	FRENCH (ONE OPERABLE)
13	2'-0"	TEMPERED GLASS
14	2'-8" x 8'-0"	ARCHED DRYWALL OPENING
15	3'-0" x 8'-0"	ARCHED DRYWALL OPENING
16	5'-0" x 8'-0"	ARCHED DRYWALL OPENING
17	6'-8" x 8'-0"	ARCHED DRYWALL OPENING
18	10'-8" x 8'-0"	ARCHED DRYWALL OPENING
19	15'-0" x 8'-0"	CASED DRYWALL OPENING
20	5'-0" x 7'-0"	SCREEN

WINDOW SCHEDULE

	SIZE	DESCRIPTION
A	1'-0" x 4'-0"	CASEMENT
B	1'-8" x 4'-0"	CASEMENT
C	2'-0" x 3'-0"	CASEMENT
D	2'-0" x 4'-0"	CASEMENT
E	2'-0" x 4'-8"	CASEMENT
F	2'-8" x 6'-0"	CASEMENT
G	2'-0" x 5'-0"	CASEMENT
H	2-2'-0" x 4'-0"	CASEMENT
I	2-2'-0" x 5'-0"	CASEMENT
K	2-2'-4" x 4'-0"	CASEMENT, (TEMPERED)
L	2-2'-4" x 5'-0"	CASEMENT
M	3-2'-4" x 6'-0"	CASEMENT
N	4-2'-0" x 4'-0"	CASEMENT
P	2'-0" x 3'-6"	CASEMENT W/ 12" TRANSOM
Q	2-2'-4" x 5'-0"	CASEMENT W/ 12" TRANSOM
R	2-2'-4" x 3'-0"	CASEMENT W/ 24" TRANSOM
S	2'-2" x 4'-2"	OVAL

Square Footage
12/09/04 - AJH

Main Level Heated	2,248 Sq.Ft.
Upper Level Heated	1,505 Sq.Ft.
Total Heated	3,753 Sq.Ft.
Three Car Garage	786 Sq.Ft.
Front Porch	30 Sq.Ft.
Screened Porch	316 Sq.Ft.
Total Under Roof	4,885 Sq.Ft.

NOTES:

*ALL ANGLED WALLS ARE 45° U.N.O.

*■ INDICATES BLOCKING FOR ABOVE CONCENTRATED LOADS AND ROOF BRACING POINT LOADS U.N.O.

*SEE FRAMING NOTE 16 FOR HEADER SIZES UNLESS NOTED ON PLAN

*ALL DOORS ARE 6" FROM WALL UNLESS DIMENSIONED OTHERWISE

*SEE DETAIL B SHEET A/4 ARCHED OPENING INFORMATION

INTERIOR WALL HEIGHT (h)	STUD SIZE/ SPACING
h ≤ 10'	2x4 @ 16" oc.
10' ≤ h ≤ 11'	2x4 @ 12" oc.
11' ≤ h ≤ 18'	2x6 @ 16" oc.
h >18'	CONSULT ENG.
GARAGE WALL TO BE 2x6 @ 16" O.C. IF EXCEEDING 10' IN HEIGHT	

CAROLINA DESIGN GROUP
a residential design firm
10602 Bailey Road Suite A, Cornelius NC 28031
voice: 704.895.7805 fax: 704.895.0599
www.carolinadesigngroup.com

David Dibble
Custom Homes, Inc.

Lot 1155 The Point

SEAL
NORTH CAROLINA PROFESSIONAL ENGINEER SEAL 24578 REGISTERED CLARENCE W. PHILBECK, JR.
12/14/04

STRUCTURAL INTEGRITY ENGINEERING, P.A.
315 N. Main St., Suite A
Pineville, NC 28134
Seal for Structural Only


DRAWN BY:	DATE:
AJH	12/13/04

DRAWING TITLE:
MAIN LEVEL FLOOR PLAN

SCALE 1/4" = 1'-0"

SHEET NO.
6
OF 16 SHEETS

© Copyright, Carolina Design Group, Inc. - 2004

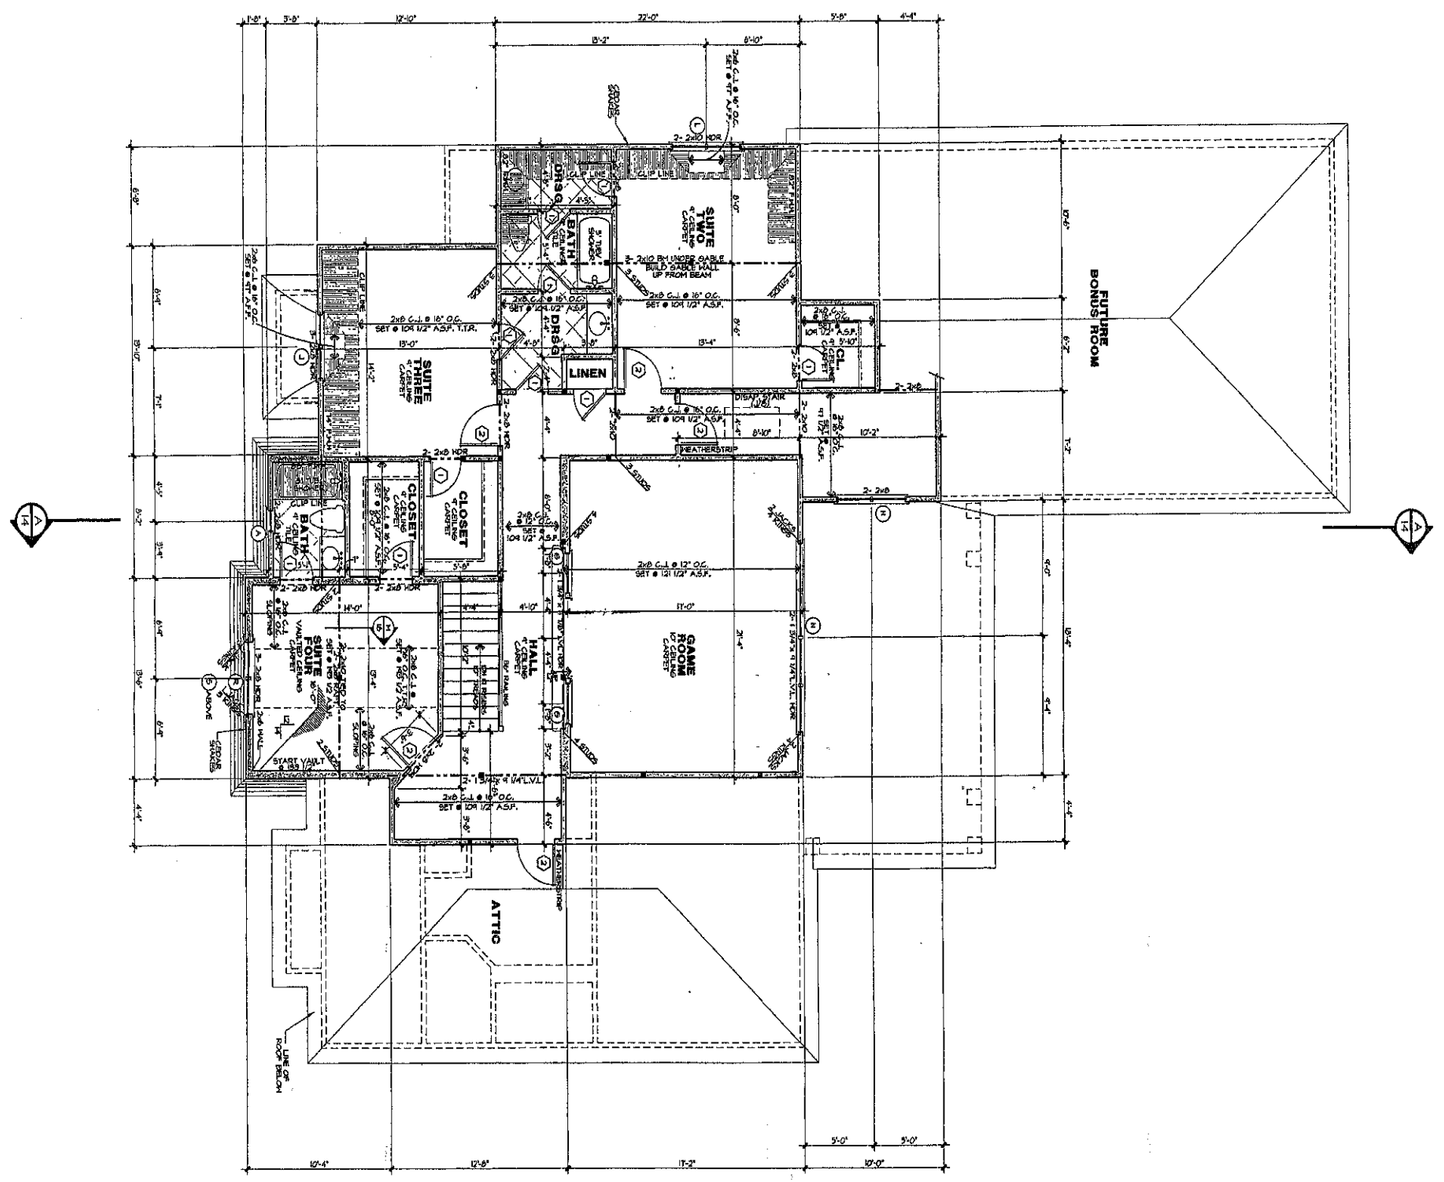

NOTES:
*ALL ANGLED WALLS ARE 45° U.N.O.
*48" BRACKETED BLOCKING FOR ARCH'S CONCRETE LOADS AND ROOF
*SEE FRAMING NOTE 14 FOR HEADER SIZES UNLESS NOTED ON PLAN
*ALL DOORS ARE 6" FROM WALL UNLESS NOTED ON PLAN
*SEE DETAIL D SHEET A-4 ARCHED OPENING INFORMATION

WALL LEGEND	SIZE/SPACING
EXTERIOR WALL	2x6 @ 16" OC
INTERIOR WALL	2x4 @ 16" OC
10" C.M.U.	2x6 @ 12" OC
12" C.M.U.	2x6 @ 8" OC
8" C.M.U.	2x6 @ 16" OC
FIRE WALL	2x6 @ 16" OC
GARAGE WALL TO BE 2x6 @ 16" O.C. IF SHEETING IS IN RIGHT	

Square Footage
1398/904-ADH

Main Level Heated	2,248 Sq.Ft.
Upper Level Heated	1,500 Sq.Ft.
Total Heated	3,753 Sq.Ft.
Three Car Garage	786 Sq.Ft.
Front Porch	90 Sq.Ft.
Screened Porch	316 Sq.Ft.
Total Under Roof	4,985 Sq.Ft.

WINDOW SCHEDULE

	SIZE	DESCRIPTION
A	1'0" x 4'0"	CASEMENT
B	1'0" x 4'0"	CASEMENT
C	2'0" x 4'0"	CASEMENT
D	2'0" x 4'0"	CASEMENT, TEMPERED
E	2'0" x 4'0"	CASEMENT
F	2'0" x 4'0"	CASEMENT
G	2'0" x 3'0"	CASEMENT
H	2'0" x 3'0"	CASEMENT, TEMPERED
I	2'0" x 3'0"	CASEMENT
J	2'0" x 3'0"	CASEMENT
K	2'0" x 4'0"	CASEMENT
L	2'0" x 4'0"	CASEMENT, TEMPERED
M	2'0" x 4'0"	CASEMENT
N	2'0" x 4'0"	CASEMENT
O	2'0" x 5'0"	CASEMENT W/ 12" TRANSOM
P	2'0" x 5'0"	CASEMENT W/ 12" TRANSOM
Q	2'0" x 5'0"	CASEMENT W/ 12" TRANSOM
R	2'0" x 5'0"	CASEMENT W/ 12" TRANSOM
S	2'0" x 4'0"	OVAL

DOOR SCHEDULE

	SIZE	DESCRIPTION
1	2'0" x 6'8"	SOLID PANEL
2	2'8" x 6'8"	SOLID PANEL
3	2'0" x 6'8"	SOLID PANEL
4	2'8" x 6'8"	SOLID PANEL
5	2'0" x 6'8"	SOLID PANEL
6	2'4" x 6'8"	SOLID PANEL
7	3'0" x 6'8"	SOLID PANEL
8	2'8" x 6'8"	SOLID PANEL
9	2'0" x 6'8"	SOLID PANEL
10	3'0" x 6'8"	30 MIL FIRE
A1	3'0" x 6'8"	SOLID PANEL
A2	4'0" x 6'8"	ARCHED - 3/4 GLASS
B	2'0" x 6'8"	FULL GLASS - FRENCH
C	2'0" x 6'8"	FULL GLASS - OVERHEAD
D	2'0" x 6'8"	TEMPERED GLASS
11	2'6" x 6'8"	ARCHED DRYWALL OPENING
12	2'8" x 6'8"	ARCHED DRYWALL OPENING
13	3'0" x 6'8"	ARCHED DRYWALL OPENING
14	6'0" x 6'8"	ARCHED DRYWALL OPENING
15	8'0" x 8'0"	ARCHED DRYWALL OPENING
H	6'0" x 6'0"	CASED DRYWALL OPENING
20	3'0" x 7'0"	GARAGE DOOR

© Copyright, Carolina Design Group, Inc. - 2004

SEAL

STRUCTURAL INTEGRITY ENGINEERING, P.A.
3519 Hemby Road
Waxhaw, NC 28173
Seal for Structural Only

DRAWN BY: AH
DATE: 12/3/04

DRAWING TITLE:
UPPER LEVEL FLOOR PLAN

SCALE: 1/4" = 1'-0"

SHEET NO: 8 OF 16 SHEETS

David Dibble
Custom Homes, Inc.

Lot 1155 The Point

CAROLINA DESIGN GROUP
a residential design firm
10602 Bailey Road Suite A, Cornelius NC 28031
voice: 704.895.7805 fax: 704.895.0599
www.carolinadesigngroup.com