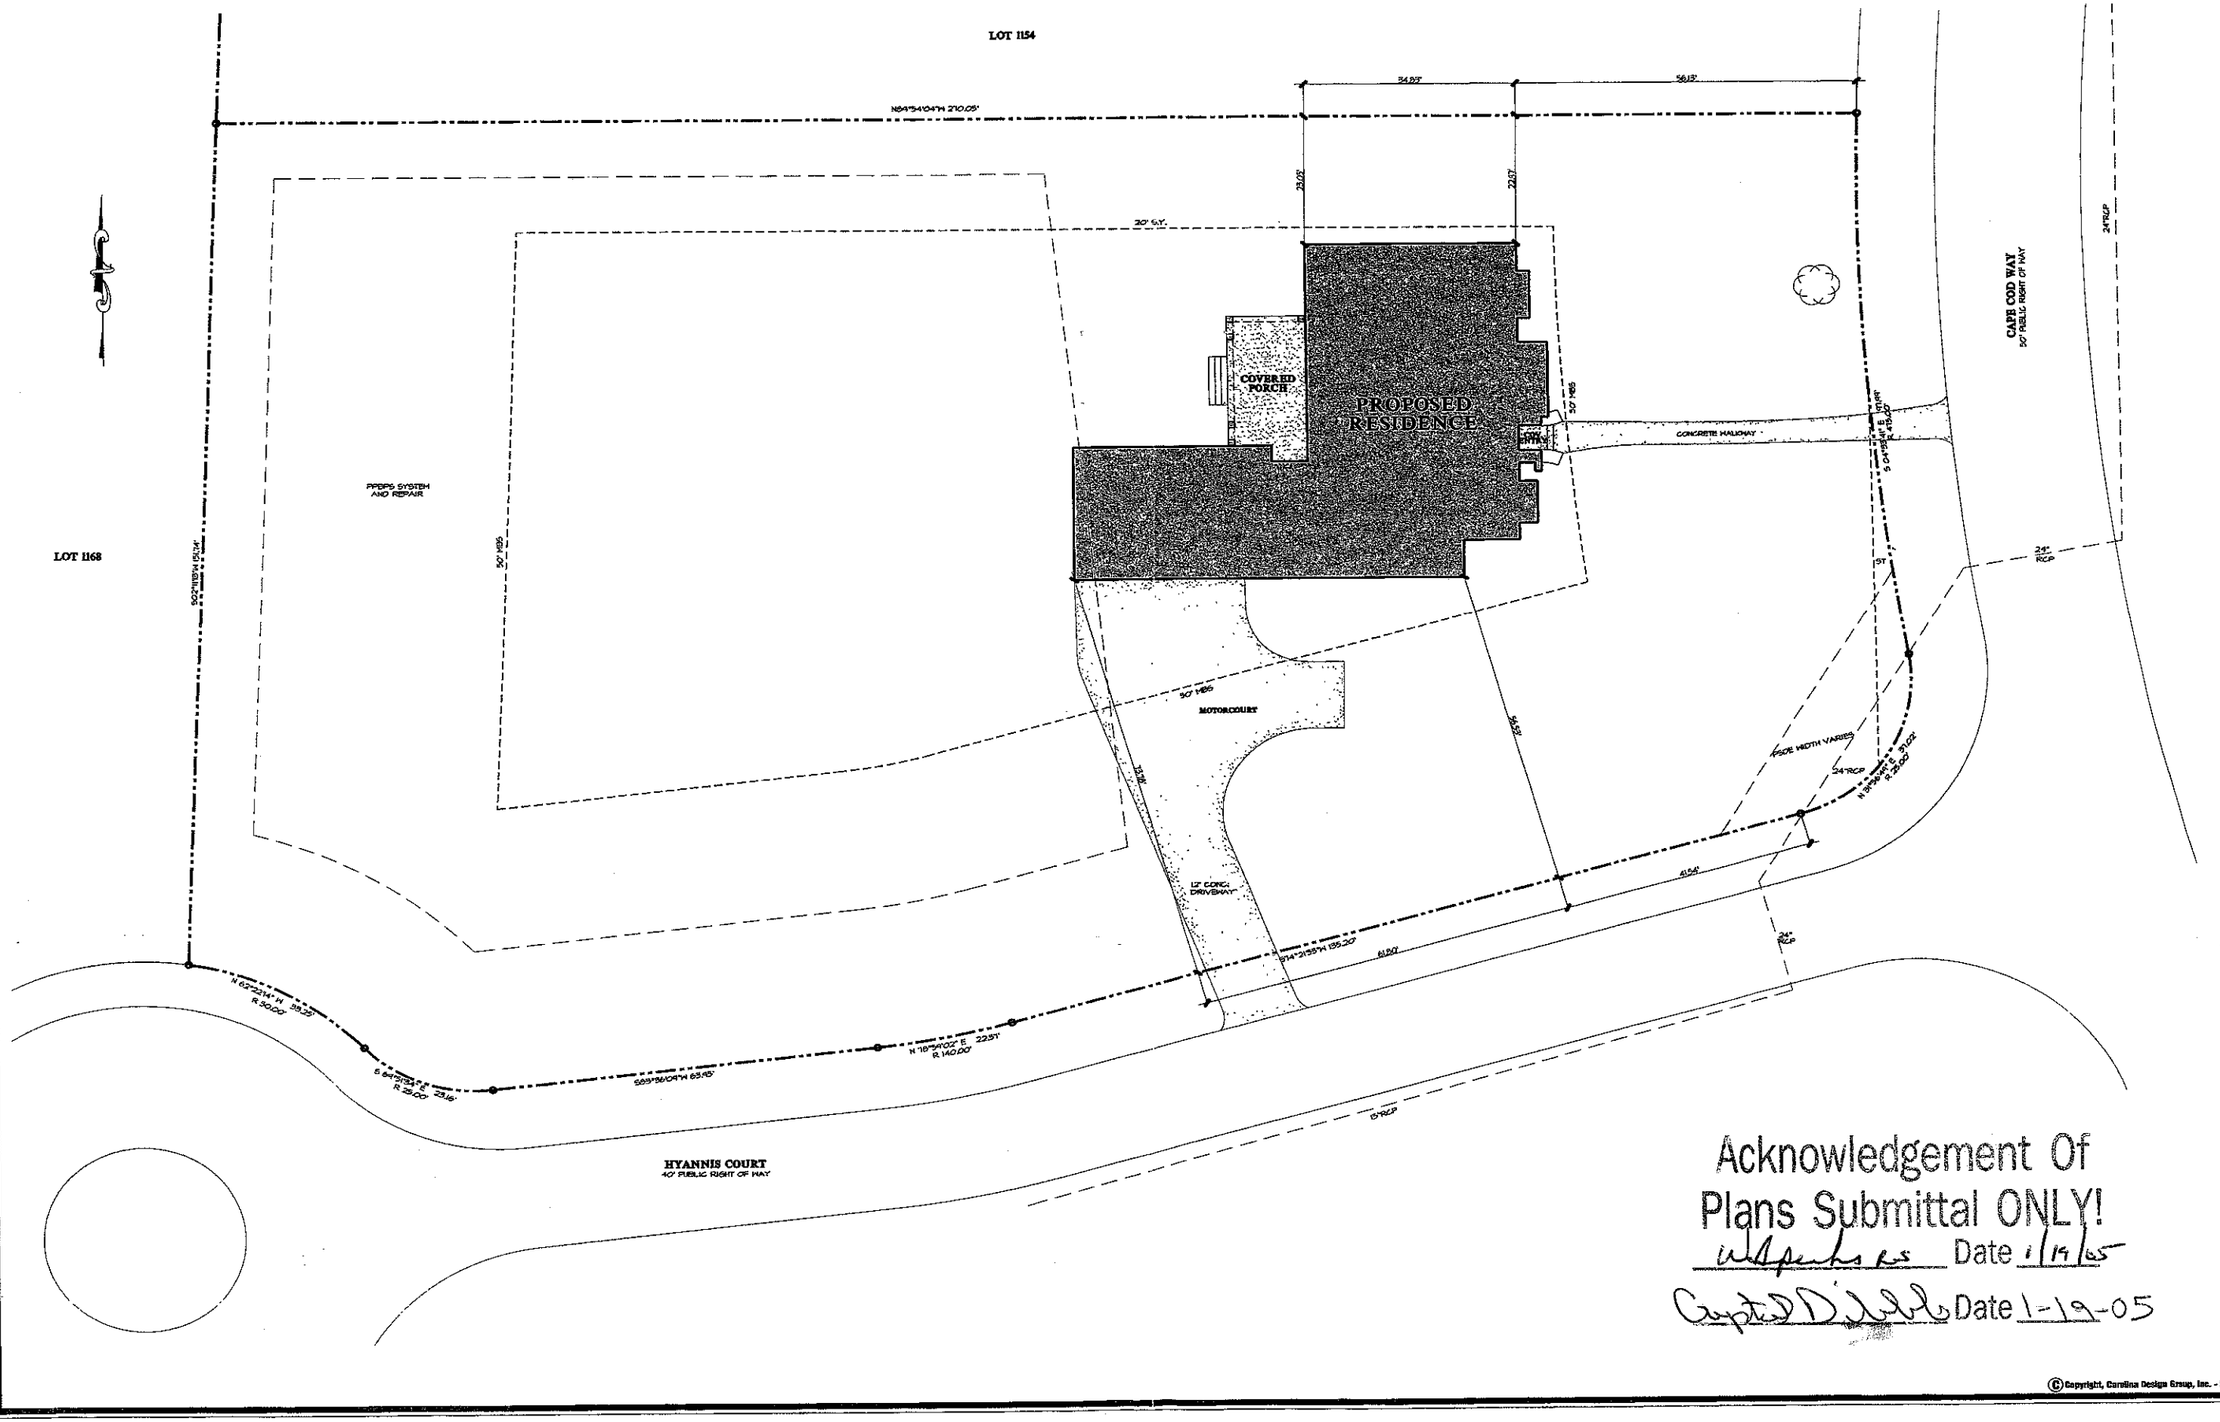


Acknowledgement Of
Plans Submittal ONLY!
_____ Date 1/19/05
_____ Date 1-19-05

© Copyright, Carolina Design Group, Inc. - 2004

CAROLINA DESIGN GROUP
a residential design firm
10602 Bailey Road Suite A, Cornelius NC 28031
voice: 704.895.7805 fax: 704.895.0599
www.carolinadesigngroup.com

The Point
Lot 1155
David Dibble
Custom Homes, Inc.

SEAL

DRAWN BY:	DATE:
AJH	12/13/04

DRAWING TITLE:
SITE PLAN

SCALE: 1" = 10'-0"

SHEET NO:
3
OF 16 SHEETS