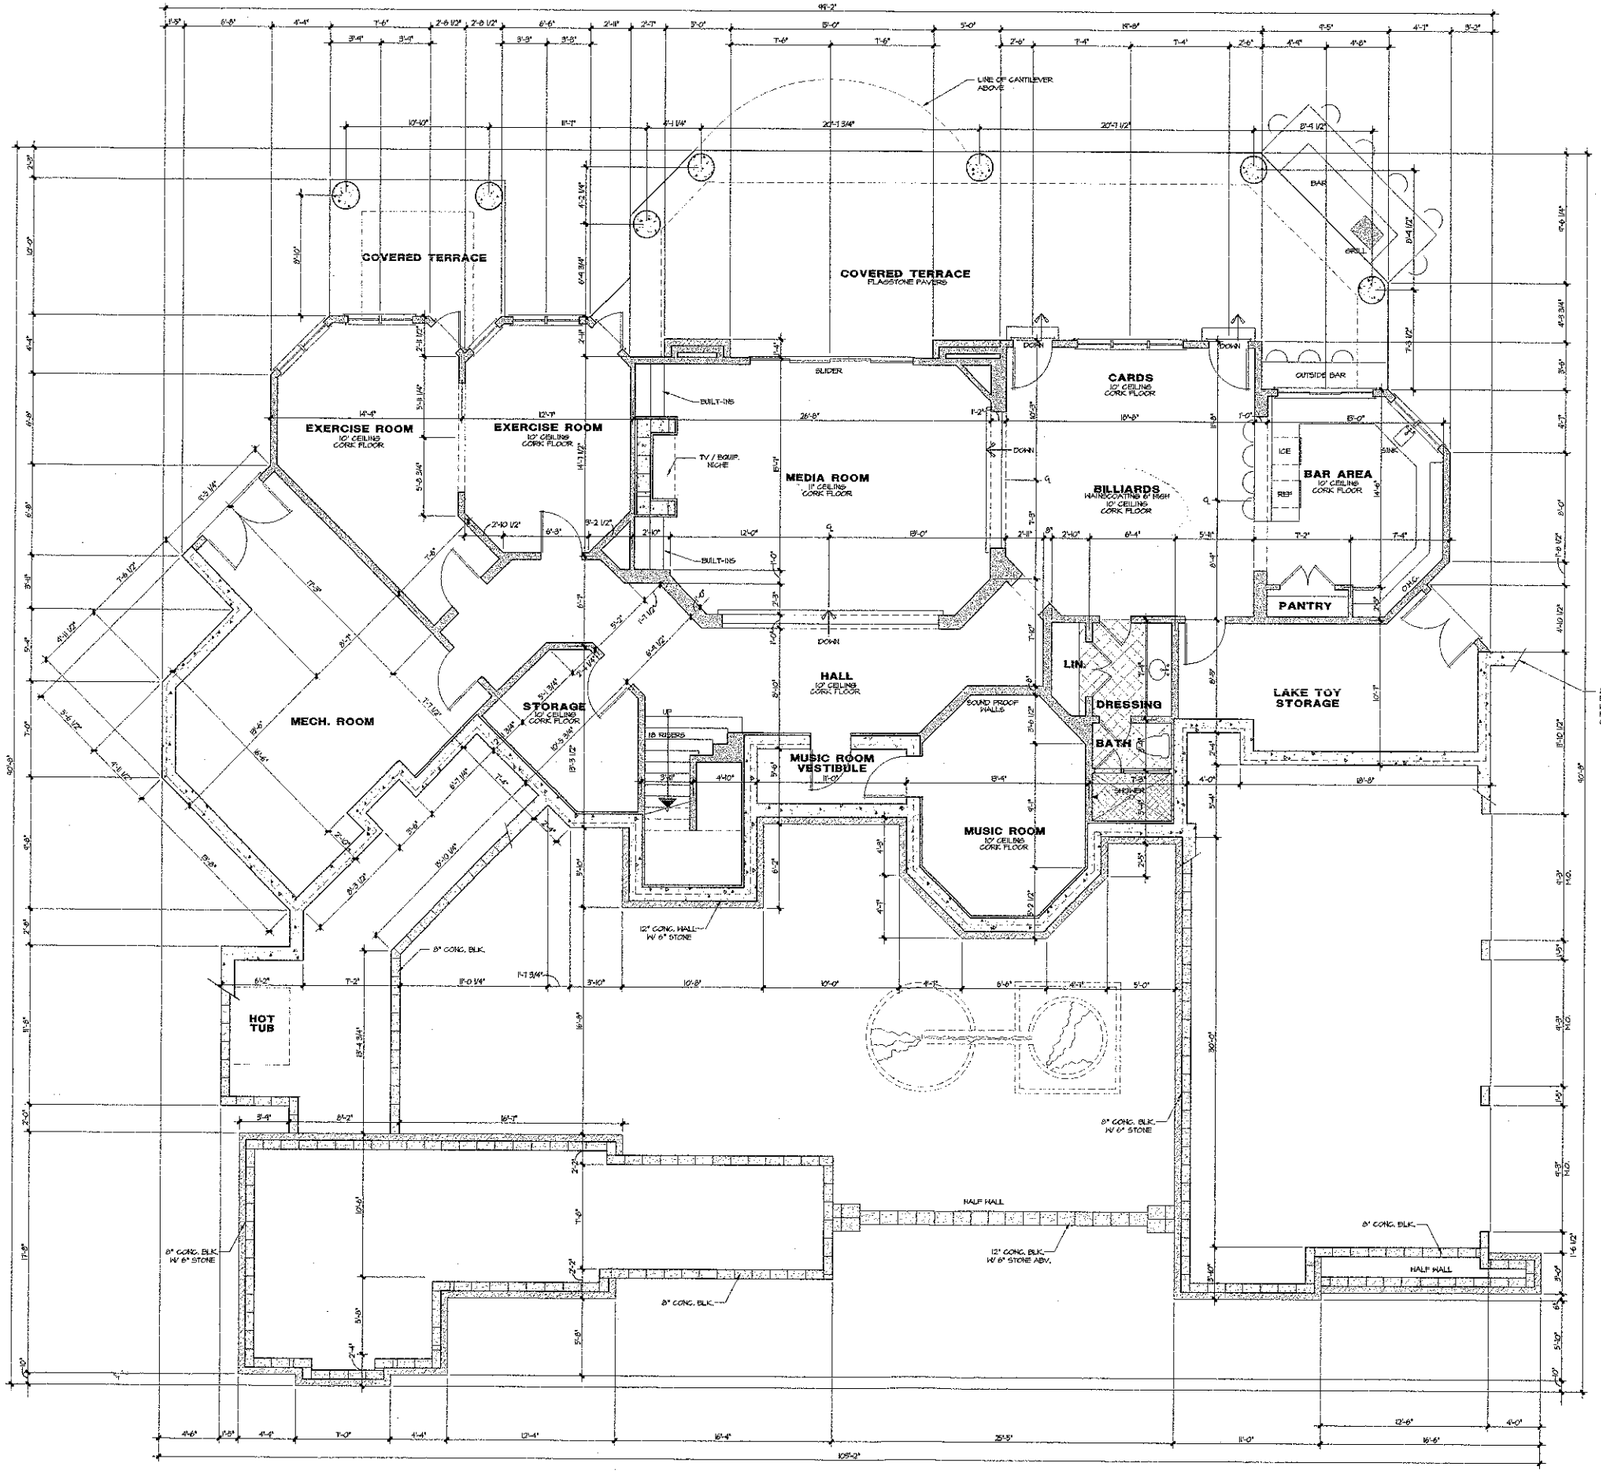



## Sq. Footage
9/16/02

| | |
|---|---|
| First Floor Heated | 3,230 SqFt. |
| Second Floor Heated | 1,821 SqFt. |
| Basement Heated | 2,481 SqFt. |
| Guest Cottage | 451 SqFt. |
| Total Heated | 7,774 SqFt. |
| Covered Entry | 35 SqFt. |
| 3 Car Garage | 886 SqFt. |
| Entry Gate | 153 SqFt. |
| Covered Hallway | 324 SqFt. |
| Covered Terrace | 936 SqFt. |
| Basement Unheated | 801 SqFt. |
| Total Under Roof | 10,914 SqFt. |

SLAB INSULATION TO BE R-5 MIN. 24" @ PERIMETER OF RETN. WALL

NOTE:
TERMITE CONTROL SHALL BE BY CHEMICAL SOIL TREATMENT OR OTHER METHODS APPROVED BY THE NORTH CAROLINA DEPARTMENT OF AGRICULTURE

| WALL HEIGHT (h) | STUD SIZE/ SPACING |
|---|---|
| h < 10' | 2x4 @ 16" oc |
| 10'2" < h < 11' | 2x4 @ 12" oc |
| 11' < h < 18' | 2x6 @ 16" oc |
| h > 18' | CONSULT ENG. |

NOTE: ALL ANGLED WALLS ARE AT 45°

■ INDICATES SOLID BLOCKING FOR POINT LOAD ABOVE

NOTE: ALL LVL's MUST BEAR ON 3 STUDS, UNLESS NOTED OTHERWISE.

INSULATE POWDER ROOM WALLS

### NOTE:

TYP. BASEMENT TO BE 4" TH. CONC. SLAB W/ 6x6, 10/10 W.W. MESH O/ VAPOR BARRIER O/ 4" COMPACTED GRAVEL BASE

FOUNDATION WALL TO BE 12" TH. POURED CONCRETE - SEE SHEET 14 FOR DETAIL & NOTES

TYP. FTG. TO BE 24"x10" TH. W/ 2 #4 BARS CONT. @ STEP & 2 #6 BARS @ POURED WALL U.N.O.

©Copyright, Carolina Design Group, Inc. - 2002

CarolinaDesignGroup
a residential design firm

10602 Bailey Road
Suite A
Cornelius, NC 28031

ph 704 895 7606
fax 704 895 0599
email carolinadesgngrp@aol.com

Committed to Design Excellence

A NEW RESIDENCE FOR

# Adrienne Livengood

Lot 841 The Point

SEAL

DRAWN BY: Steve O'Neal

DATE: 9/16/02


DRAWING TITLE:

LOWER LEVEL FLOOR PLAN

SHEET NO.

3

OF SHEETS

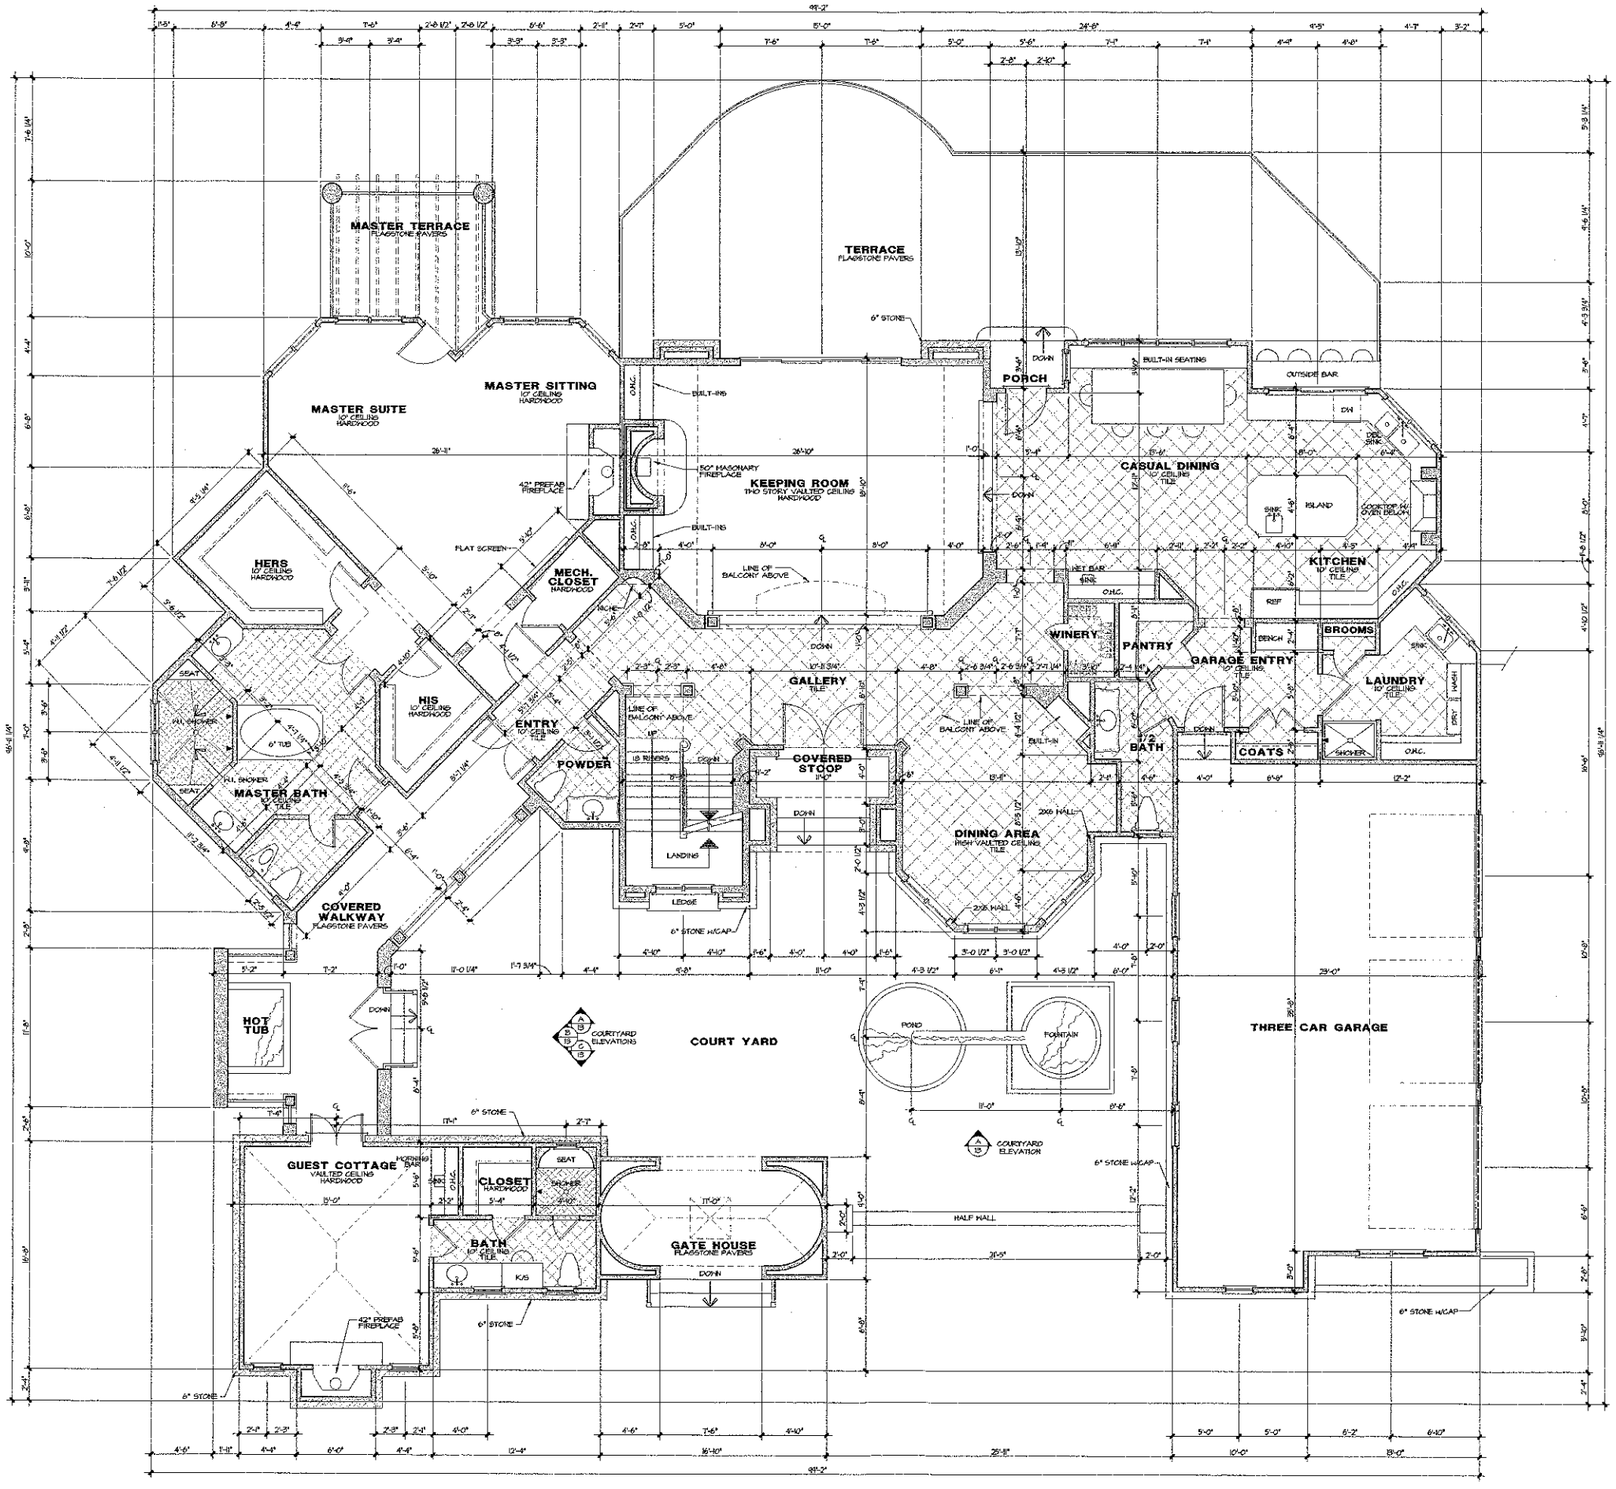


## Sq. Footage

4/16/02

| | |
|---|---|
| First Floor Heated | 3,230 Sq.Ft. |
| Second Floor Heated | 1,951 Sq.Ft. |
| Basement Heated | 2,481 Sq.Ft. |
| Guest Cottage | 457 Sq.Ft. |
| Total Heated | 7,774 Sq.Ft. |
| | |
| Covered Entry | 99 Sq.Ft. |
| 3 Car Garage | 866 Sq.Ft. |
| Entry Gate | 199 Sq.Ft. |
| Covered Walkway | 324 Sq.Ft. |
| Covered Terrace | 936 Sq.Ft. |
| Basement Unheated | 801 Sq.Ft. |
| Total Under Roof | 10,914 Sq.Ft. |

| WALL HEIGHT (h) | STUD SIZE/ SPACING |
|---|---|
| h < 10' | 2x4 @ 16" oc |
| 10' < h <11' | 2x4 @ 12" oc |
| 11' < h < 18' | 2x6 @ 16" oc |
| h >18' | CONSULT ENG. |

NOTE: ALL ANGLED WALLS ARE AT 45°

■ INDICATES SOLID BLOCKING FOR POINT LOAD ABOVE

NOTE: ALL LVL's MUST BEAR ON 3 STUDS, UNLESS NOTED OTHERWISE

INSULATE POWDER ROOM WALLS

©Copyright, Carolina Design Group, Inc. - 2002

CarolinaDesignGroup
a residential design firm

10802 Bailey Road
Suite A
Cornelius, NC 28031

ph 704 895 7805
fax 704 895 0599
email carolina@cdggrp@aol.com

Committed to Design Excellence

A NEW RESIDENCE FOR

# Adrienne Livengood

The Point

Lot 841

SEAL

DRAWN BY: Steve O'Neal

DATE: 9/16/02


DRAWING TITLE:

MAIN LEVEL FLOOR PLAN

SHEET NO.

5

OF SHEETS

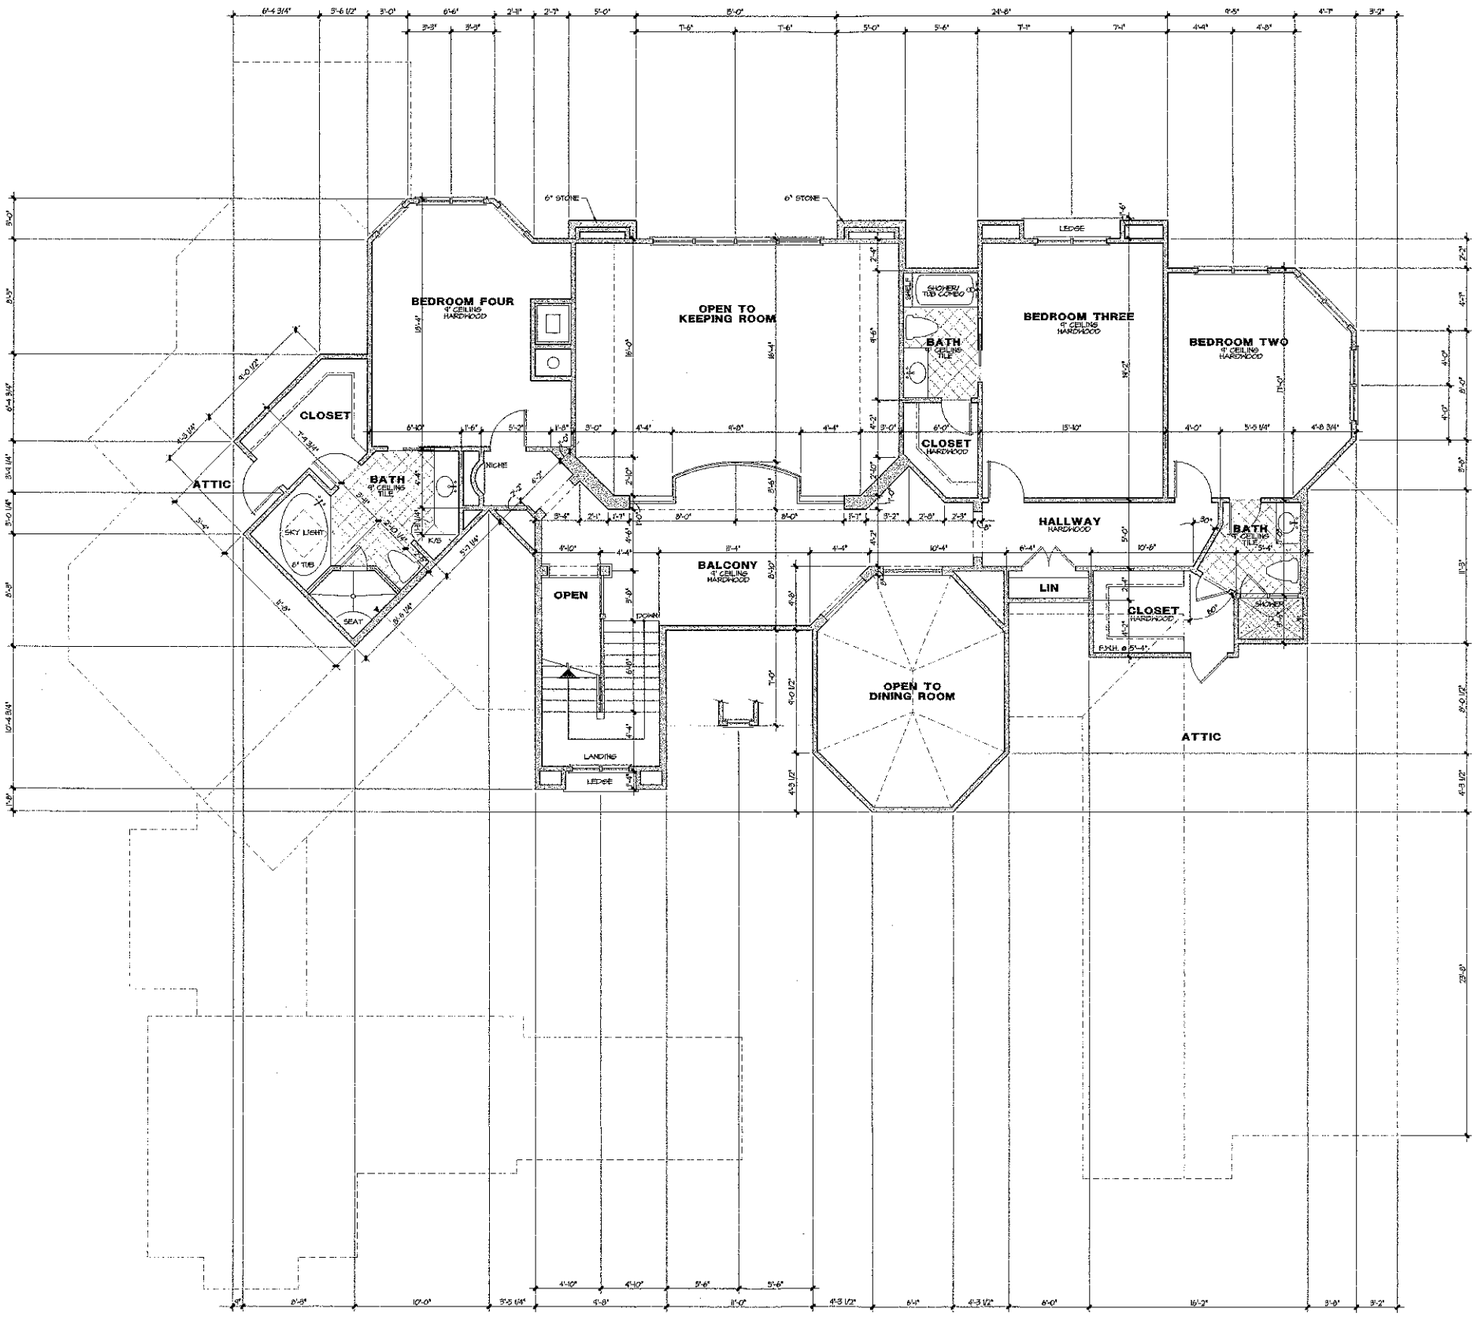


## Sq. Footage
4/16/02

| | |
|---|---|
| First Floor Heated | 3,230 Sq.Ft. |
| Second Floor Heated | 1,681 Sq.Ft. |
| Basement Heated | 2,481 Sq.Ft. |
| Guest Cottage | 497 Sq.Ft. |
| Total Heated | 7,719 Sq.Ft. |
| Covered Entry | 35 Sq.Ft. |
| 3 Car Garage | 880 Sq.Ft. |
| Entry Gate | 158 Sq.Ft. |
| Covered Walkway | 324 Sq.Ft. |
| Covered Terrace | 456 Sq.Ft. |
| Basement Unheated | 801 Sq.Ft. |
| Total Under Roof | 10,914 Sq.Ft. |

| WALL HEIGHT (h) | STUD SIZE/ SPACING |
|---|---|
| h < 10' | 2x4 @ 16" oc |
| 10' < h <11' | 2x4 @ 12" oc |
| 11' < h <18' | 2x6 @ 16" oc |
| h >18' | CONSULT ENG. |

NOTE: ALL ANGLED WALLS ARE AT 45°

■ INDICATES SOLID BLOCKING FOR POINT LOAD ABOVE

NOTE: ALL LVL's MUST BEAR ON 3 STUDS, UNLESS NOTED OTHERWISE.

INSULATE POWDER ROOM WALLS

©Copyright, Carolina Design Group, Inc. - 2002

CarolinaDesignGroup
a residential design firm
10632 Bailey Road
Suite A
Cornelius, NC 28031
ph 704 895 7805
fax 704 895 0589
email carolinadesigngrp@aol.com

Committed to Design Excellence

A NEW RESIDENCE FOR
Adrienne & Livengood
The Point
Lot 841

SEAL

DRAWN BY: Steve O'Neal
DATE: 4/16/02

DRAWING TITLE:
UPPER LEVEL FLOOR PLAN

SHEET NO.
7
OF SHEETS