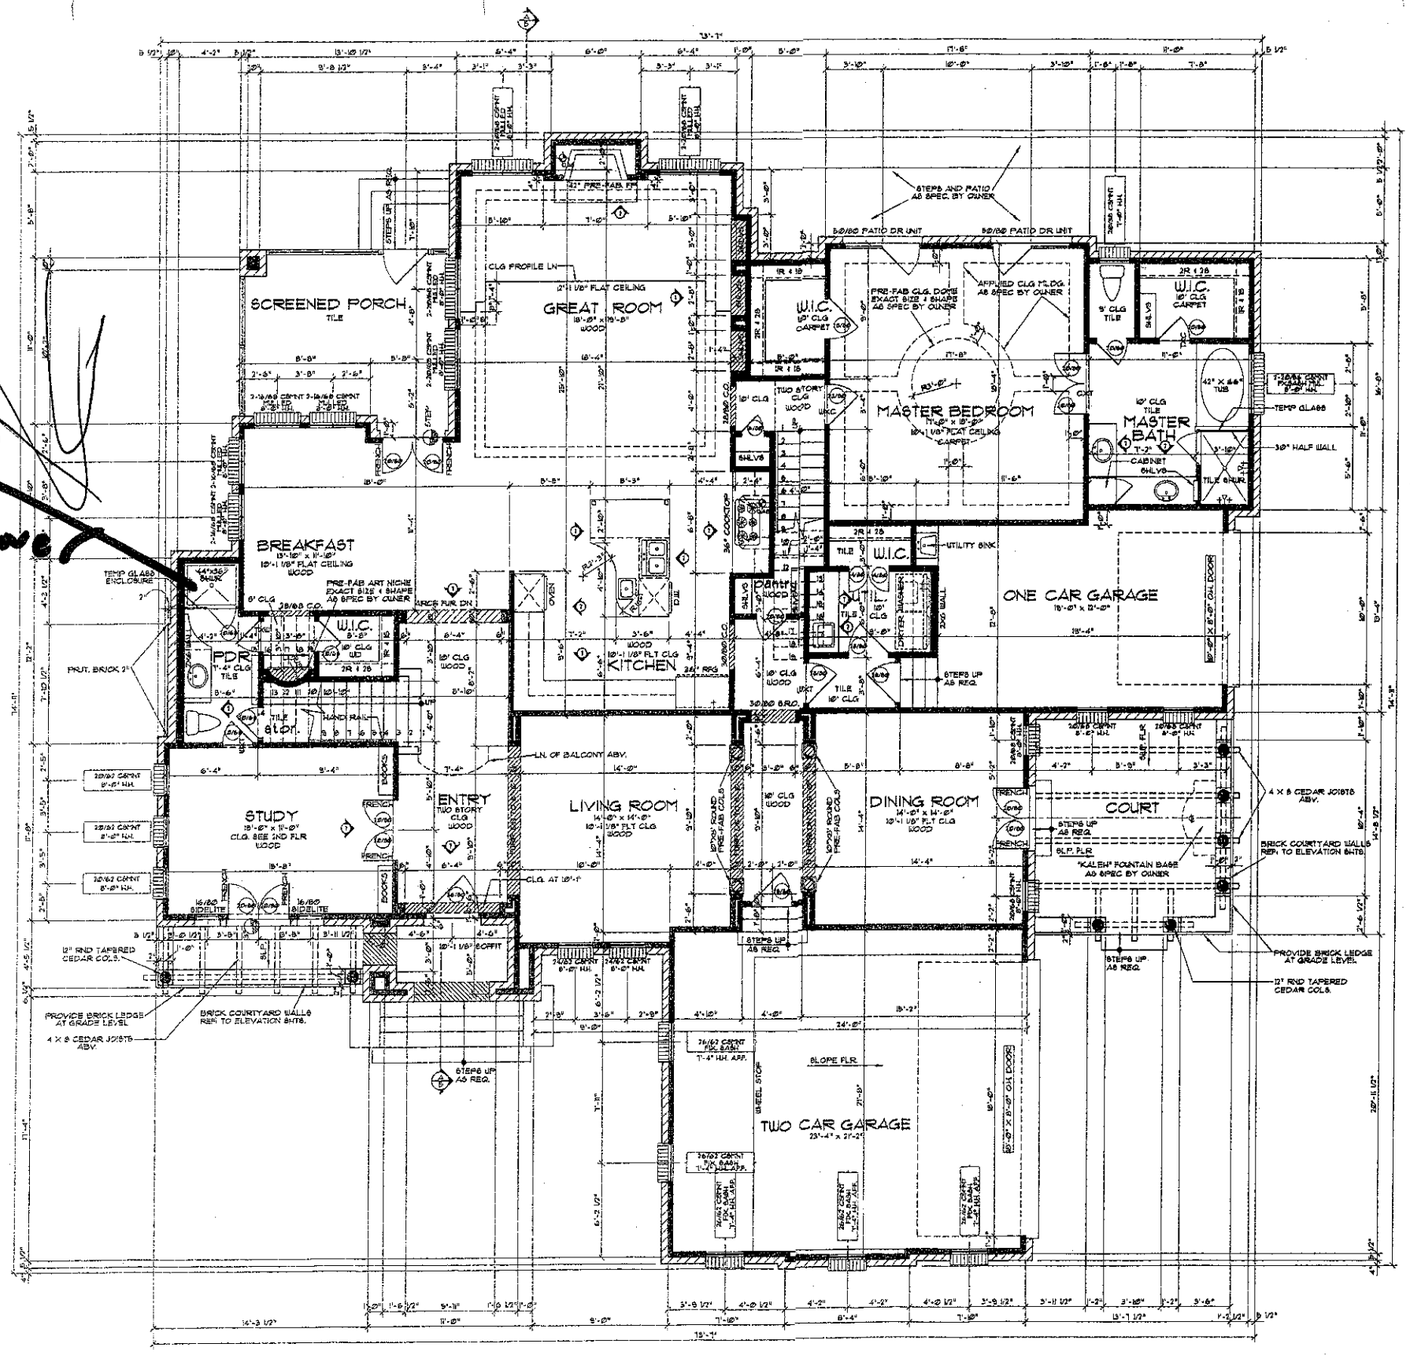


no Shower

Acknowledgement Of Plans Submittal ONLY!

Date 11/6/03

Date

1ST FLOOR PLAN

1/4"=1'-0"

SQUARE FOOTAGES

FIRST FLOOR	2648 S.F.
SECOND FLOOR	1498 S.F.
TOTAL AREA	4161 S.F.
GARAGE AND/OR STORAGE	838 S.F.
COVERED PATIO AND/OR PORCH	298 S.F.
TOTAL UNDER ROOF	3784 S.F.
OVERALL WIDTH	73'-1"
OVERALL DEPTH	74'-11"

REVISIONS

NO.	DATE / DESCRIPT

JOB NO. 0309

DATE 10-31-03

AUTOCAD THRD PARTY SOFTWARE BY AMERICAD


GARY RAGSDALE, INC. Planners Designers

COPYRIGHT © 2003

Richard & Terry Levine Residence

SHEET NO. 1 OF 11 DRAWING NO. Levine-sht1

levine-a1.dwg Wed Oct 22 13:26:33 2003

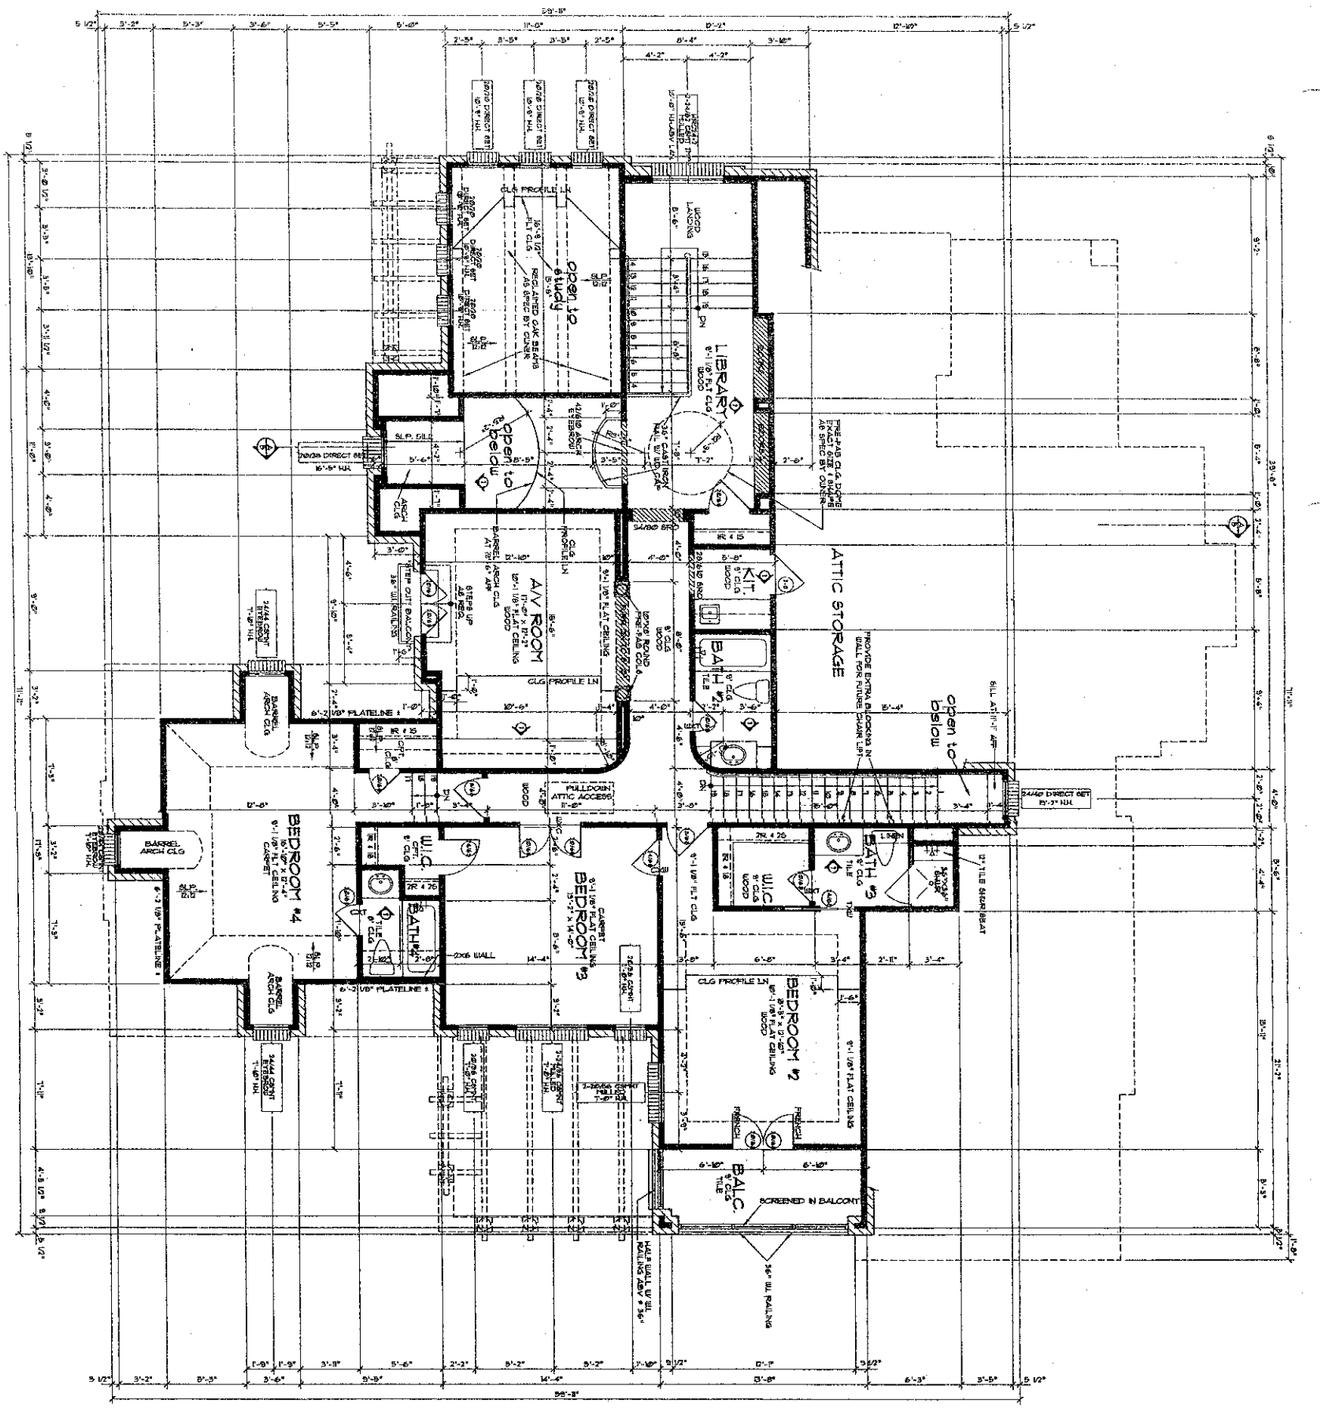

2ND FLOOR PLAN

Acknowledgement Of Plans Submittal ONLY!

Date 11/6/03

Date

Richard & Terry Levine Residence

©2003 COPYRIGHT

GARY/ RAGSDALE, INC. Designers Planners

SHEET NO. 2 OF 11

DRAWING NO. Levine-alba

JOB NO. 0316

DATE 10/03

REVISIONS

NO. DATE / DESCRIPTION