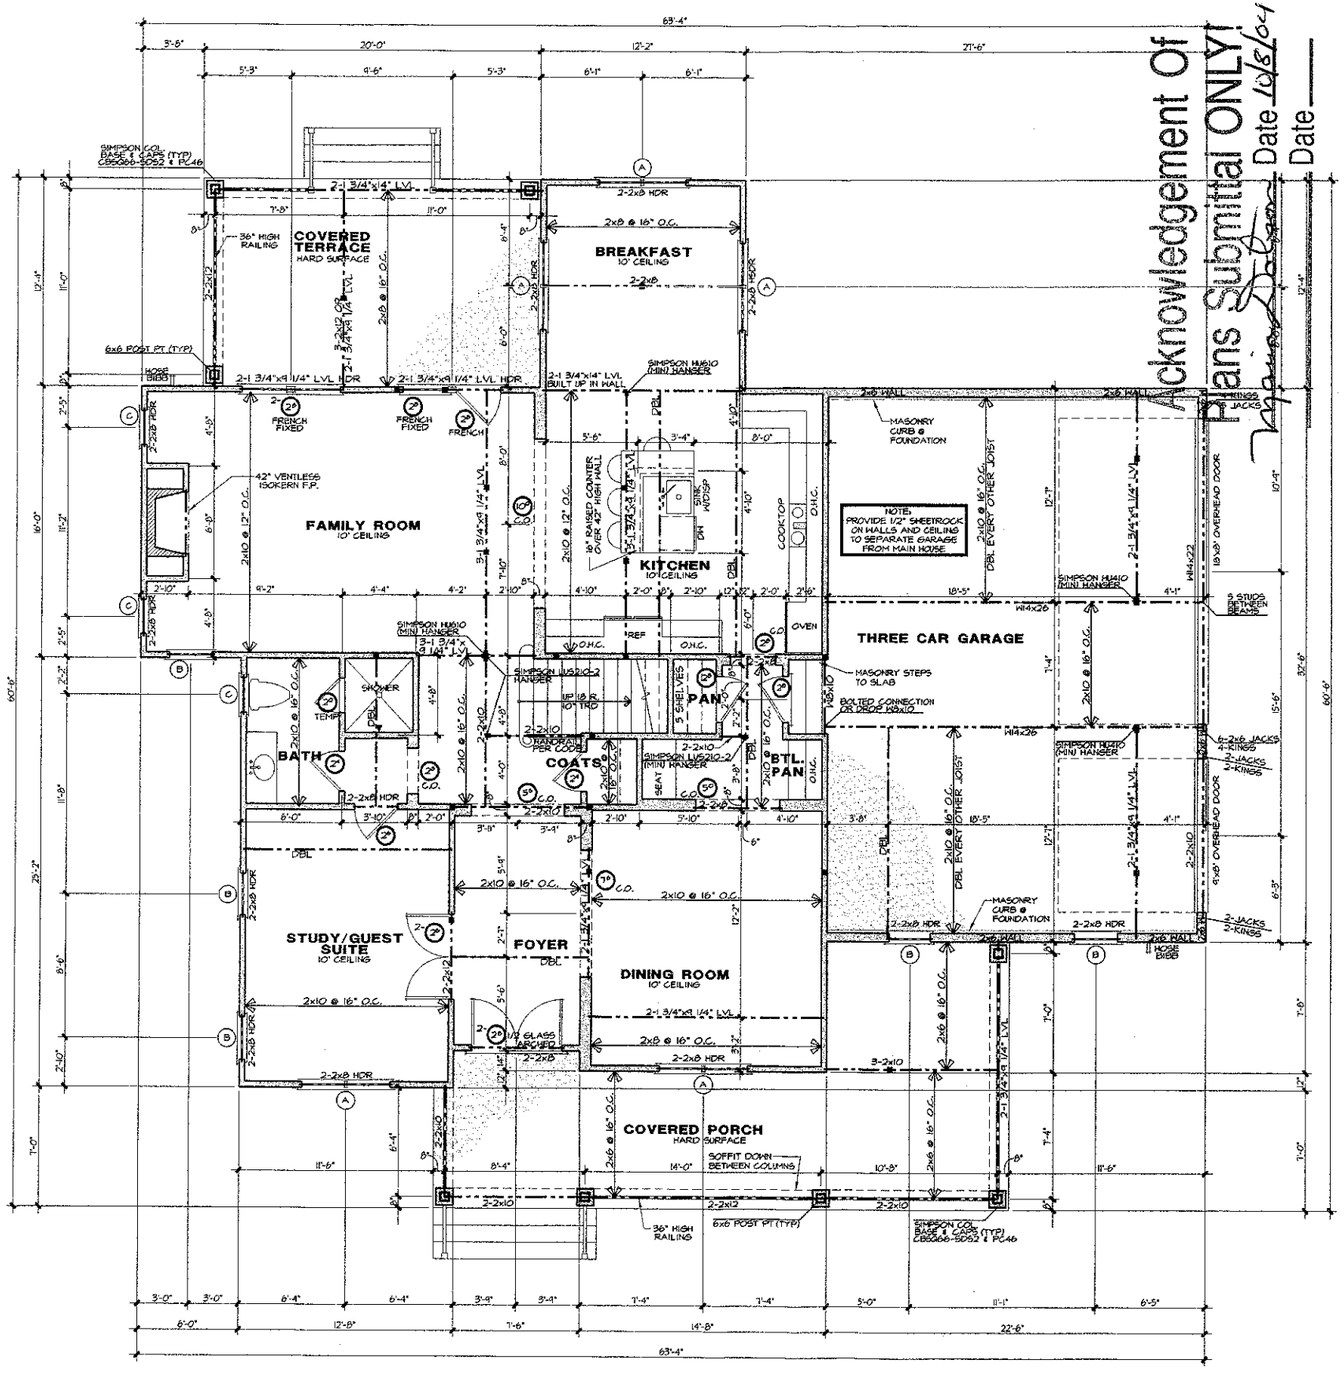


Acknowledgement Of Plans Submittal ONLY!

Date 10/8/04

Date ____

NOTES:

- *ALL ANGLED WALLS ARE 45° U.N.O.
- *■ INDICATES BLOCKING FOR ABOVE CONCENTRATED LOADS AND ROOF BRACING POINT LOADS U.N.O.
- *SEE FRAMING NOTE 16 FOR HEADER SIZES UNLESS NOTED ON PLAN
- *ALL DOORS ARE 6" FROM WALL UNLESS DIMENSIONED OTHERWISE
- *ALL SUBFLOOR TO BE 3/4" TONGUE & GROOVE PLYWOOD, GLUED & SCREWED OR GLUED & NAILED TO THE FLOOR JOISTS
- *ALL JOISTS & BEAMS SET @ 12| 1/2" A.S.F. UNLESS NOTED OTHERWISE
- *ALL BEAMS AND BEAM CONDITIONS ARE SHOWN IN SEPARATE DETAILS AS REQ'D
- *ALL 3x4 FLY LVL OR SAWN LUMBER BEAMS TO BE BOLTED W/ 2 ROWS OF 1/2"ø BOLTS @ 12" O.C.-2" FROM TOP & BOTTOM
- *DOUBLE ALL JOISTS UNDER PARALLEL PARTITIONS
- *ALL DOORS & CASED OPENINGS ON THIS LEVEL TO BE 8' TALL U.N.O.

EXTERIOR WALL HEIGHT (h)	STUD SIZE/ SPACING
h ≤ 10'	2x4 @ 16" oc
10' ≤ h ≤ 11'	2x4 @ 12" oc
11' ≤ h ≤ 16'	2x6 @ 16" oc
h >16'	CONSULT ENG.
GARAGE WALL TO BE 2x6 @ 16" O.C. IF EXCEEDING 10' IN HEIGHT	

WINDOW SCHEDULE

PELLA

○	SIZE	DESCRIPTION
A	3371-2	DOUBLE HUNG
B	3371	DOUBLE HUNG
C	2525	FIXED (ARCHITECTURAL SERIES)
D	3351-2	DOUBLE HUNG
E	2'x 4'	CUSTOM - ARCHED TOP DBL. HUNG
F	3335-2	DOUBLE HUNG
G	3335	DOUBLE HUNG
H	3347	DOUBLE HUNG
J	3354	DOUBLE HUNG

NOTE:
ALL WINDOWS ARE FROM THE PELLA PRO-LINE SERIES UNLESS NOTED OTHERWISE. WINDOW MULLION CONFIGURATIONS ARE PER ELEVATIONS

Square Footage

09/22/04 WF

Main Level Heated	1,639 Sq.Ft.
Upper Level Heated	1,876 Sq.Ft.
Total Heated	3,515 Sq.Ft.
Covered Porch	350 Sq.Ft.
Three Car Garage	742 Sq.Ft.
Covered Terrace	247 Sq.Ft.
Total Under Roof	4,854 Sq.Ft.

CAROLINA DESIGN GROUP
a residential design firm
10602 Bailey Road Suite A, Cornelius NC 28031
voice: 704.895.7805 fax: 704.895.0599
www.carolinadesigngroup.com

A New Residence For
Hughes, Hamelink & Zande
Lot 1180 The Point

SEAL
NORTH CAROLINA PROFESSIONAL SEAL 27359 ENGINEER MICHAEL P. GERMAN

Verna Engineering, P.C.
428 E. 4th St. Suite 300
Charlotte, NC 28202


DRAWN BY	DATE
WF	9/23/04

DRAWING TITLE:
MAIN LEVEL FLOOR PLAN

SCALE: 1/4" = 1'-0"

SHEET NO.
4
OF 12 SHEETS

© Copyright, Carolina Design Group, Inc. - 2004

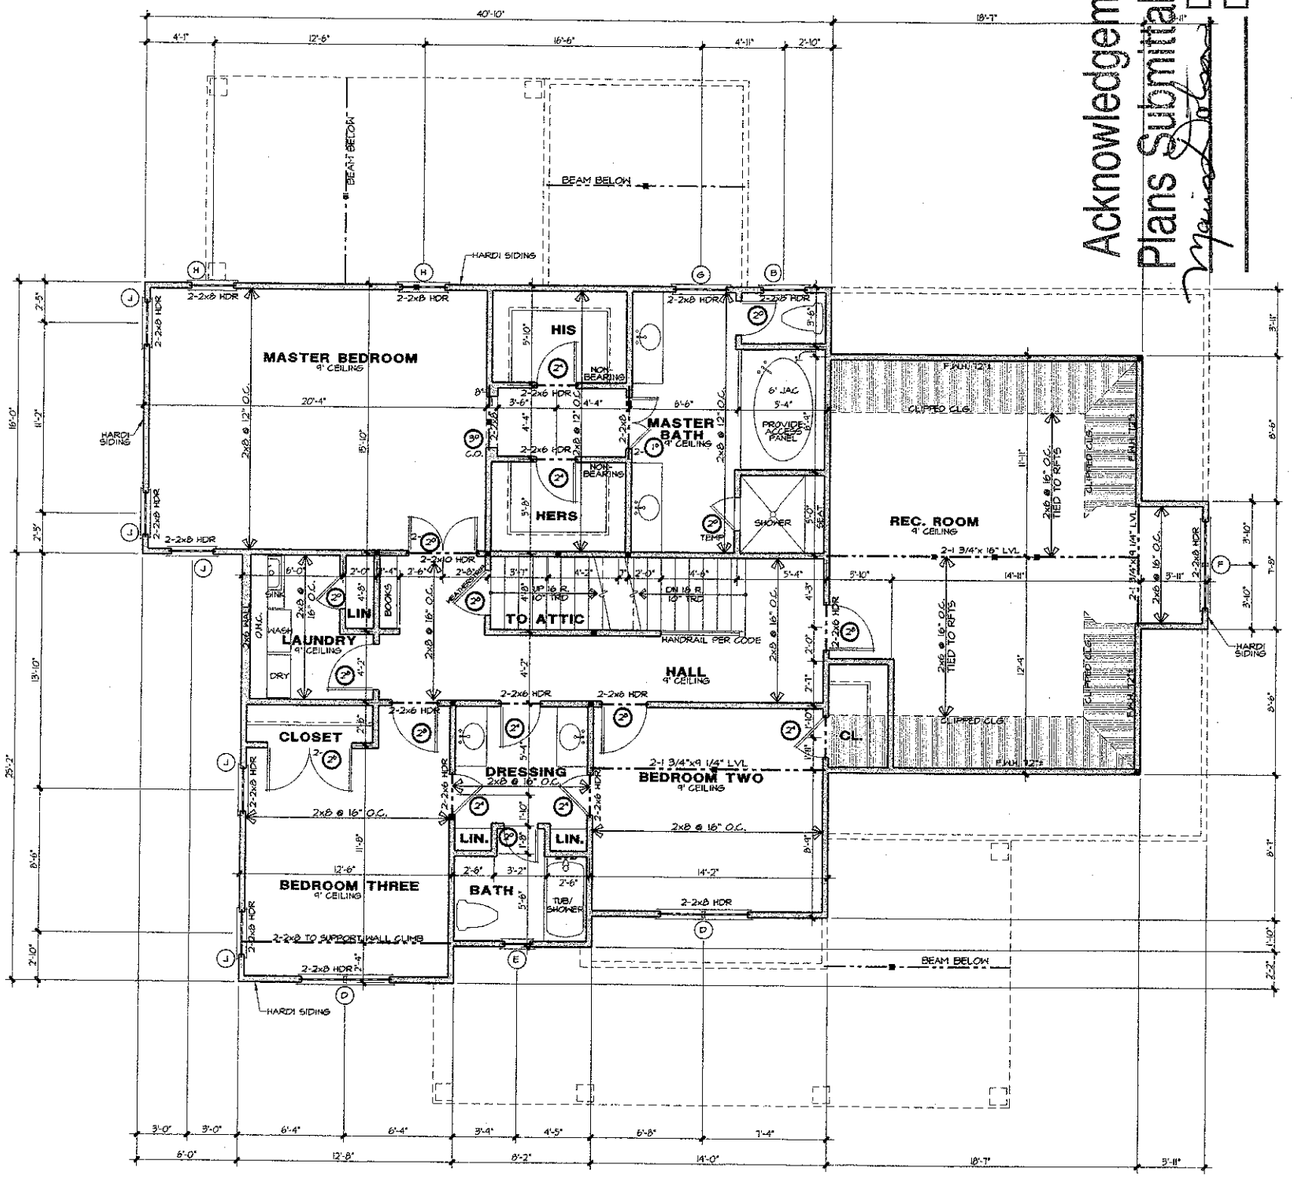

Acknowledgement Of Plans Submittal ONLY!

Date 10/8/04

Date _____

NOTES:

*ALL ANGLED WALLS ARE 45° U.N.O.

*■ INDICATES BLOCKING FOR ABOVE CONCENTRATED LOADS AND ROOF BRACING POINT LOADS U.N.O.

*SEE FRAMING NOTE 16 FOR HEADER SIZES UNLESS NOTED ON PLAN

*ALL DOORS ARE 6" FROM WALL UNLESS DIMENSIONED OTHERWISE

*WEATHERSTRIP ALL DOORS INTO ATTIC SPACE

*ALL JOISTS & BEAMS SET @ 1 CM 1/2" ABOVE SUBFLOOR UNLESS NOTED OTHERWISE

*ALL 3¼ PLY LVL OR SAWN LUMBER BEAMS TO BE BOLTED W/ 2 ROWS OF 1/2"Ø BOLTS @ 12" O.C.-2" FROM TOP & BOTTOM

*ALL DOORS & CASED OPENINGS ON THIS LEVEL TO BE 6'-8" IN HEIGHT UNLESS NOTED OTHERWISE

EXTERIOR WALL HEIGHT (h)	STUD SIZE/ SPACING
h ≤ 10'	2x4 @ 16" oc
10' ≤ h ≤ 11'	2x4 @ 12" oc
11' ≤ h ≤ 16'	2x6 @ 16" oc
h >16'	CONSULT ENG.
GARAGE WALL TO BE 2x6 @ 16" O.C. IF EXCEEDING 10' IN HEIGHT	

WINDOW SCHEDULE

	PELLA	
	SIZE	DESCRIPTION
A	3371-2	DOUBLE HUNG
B	3311	DOUBLE HUNG
C	2525	FIXED (ARCHITECTURAL SERIES)
D	3394-2	DOUBLE HUNG
E	2'x 4'	CUSTOM - ARCHED TOP DBL. HUNG
F	3335-2	DOUBLE HUNG
G	3335	DOUBLE HUNG
H	3347	DOUBLE HUNG
J	3354	DOUBLE HUNG

NOTE:
ALL WINDOWS ARE FROM THE PELLA PRO-LINE SERIES UNLESS NOTED OTHERWISE. WINDOW MULLION CONFIGURATIONS ARE PER ELEVATIONS

Square Footage
09/22/04 WF

Main Level Heated	1,639 Sq.Ft.
Upper Level Heated	1,876 Sq.Ft.
Total Heated	3,515 Sq.Ft.
Covered Porch	350 Sq.Ft.
Three Car Garage	742 Sq.Ft.
Covered Terrace	247 Sq.Ft.
Total Under Roof	4,854 Sq.Ft.

© Copyright, Carolina Design Group, Inc. - 2004

CAROLINA DESIGN GROUP
a residential design firm
10602 Bailey Road Suite A, Cornelius NC 28031
voice: 704.895.7805 fax: 704.895.0599
www.carolinadesigngroup.com

A New Residence For
Hughes, Hamelink & Zande
Lot 1180 The Point

SEAL
NORTH CAROLINA PROFESSIONAL ENGINEER SEAL 27030 MICHAEL P GERMAIN

Verno Engineering, P.C.
428 E. 4th St. Suite 300
Charlotte, NC 28202

DRAWN BY	DATE
WF	9/23/04

DRAWING TITLE:
UPPER LEVEL FLOOR PLAN

SCALE: 1/4" = 1'-0"

SHEET NO.
5
OF 12 SHEETS