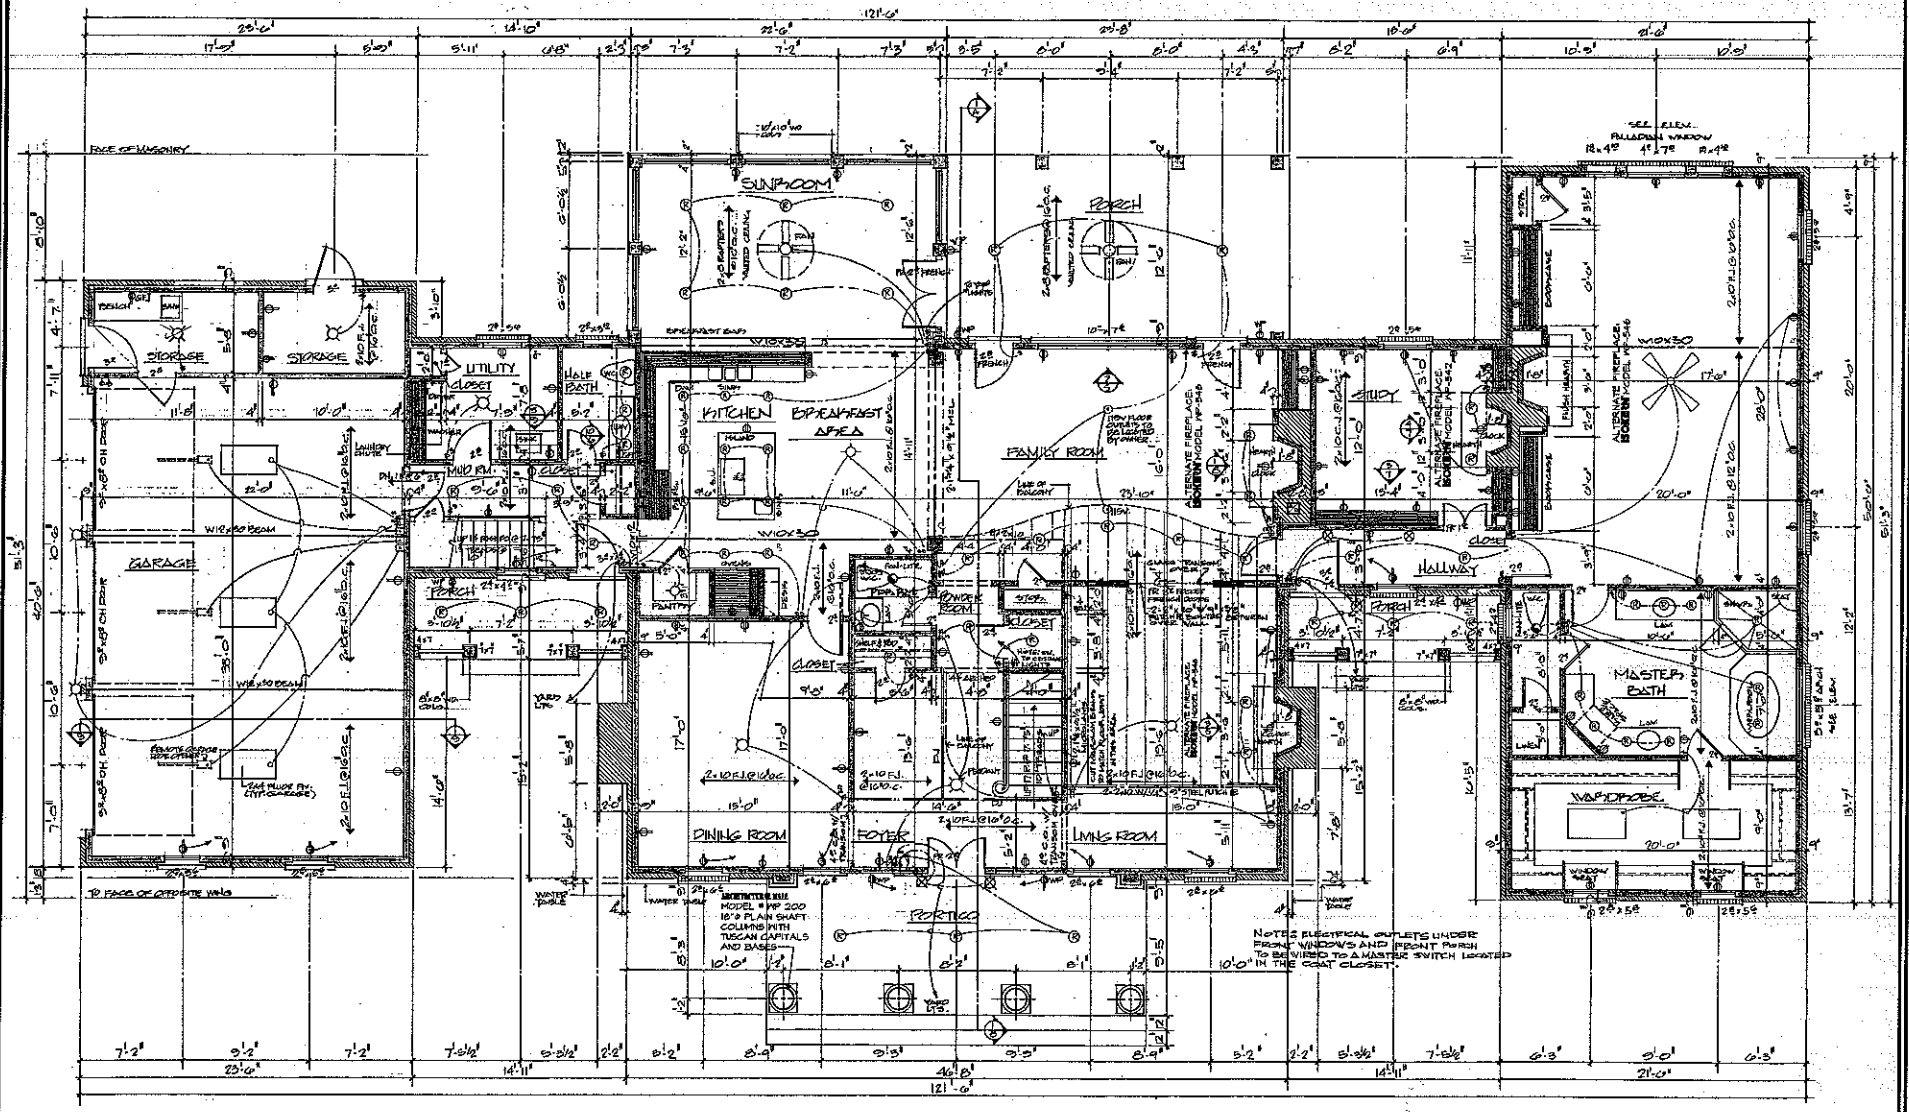


NOTES: SOLID STUD UNDER ENDS OF ALL BEAMS, TYPICAL THE HOME TO FOUNDATION LEVEL.

ALTERNATE FIREPLACE NOTE: (QUANTITY AS APPLICABLE) CONSTRUCTION REQUIREMENTS SHOWN DO NOT REFLECT THOSE OF BOSTON AND MAY NEED TO BE MODIFIED AS NECESSARY TO ACCOMMODATE THE MODEL SELECTED.

FIRST FLOOR PLAN SCALE: 1/4"=1'-0"


AREA TABULATIONS:	
FIRST FLOOR	3622 SQ. FT.
SECOND FLOOR	1400 SQ. FT.
TOTAL HEATED	5022 SQ. FT.
FUTURE REC. ROOM; FUTURE BEDROOM 3; BATH 3; HALL	494 SQ. FT.
GARAGE	494 SQ. FT.
PORCHES	103 SQ. FT.

Acknowledgement Of Plans Submittal ONLY!

PLAN #BATH-408 Date 10/14/14

Date 10/23/14

WILLIAM E. POOLE DESIGNS, INC.
HISTORIC WILMINGTON, NC 910-251-8980
RICHMOND HILL

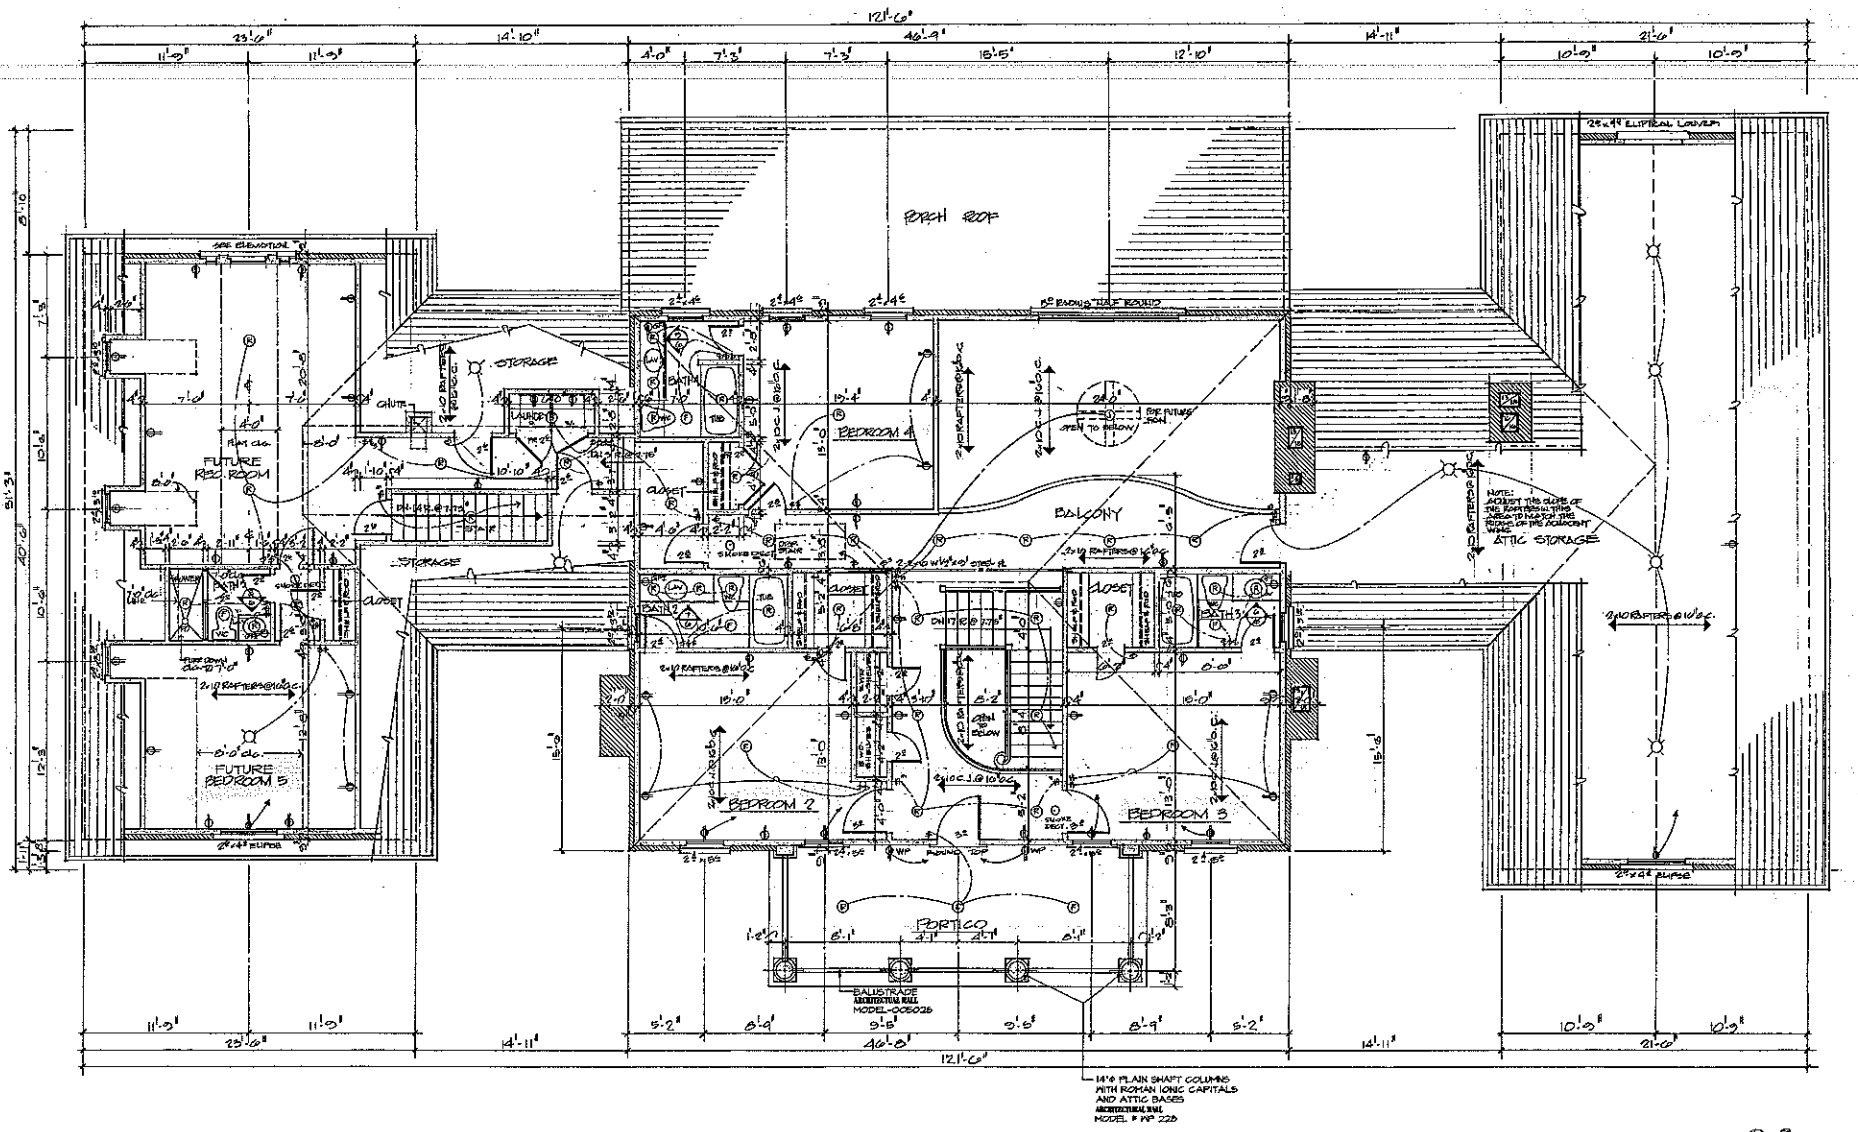

SECOND FLOOR PLAN SCALE: 1/4"=1'-0"

Acknowledgement Of Plans Submittal ONLY!

Date 10/14/14

PLAN # CAH-408

Date 10/23/14

WILLIAM E. POOLE DESIGNS, INC.
HISTORIC WILMINGTON, NC 910-251-8980
RICHMOND HILL