
Acknowledgement Of Plans Submittal ONLY!

Date 11/17/04

Date 11-19-04

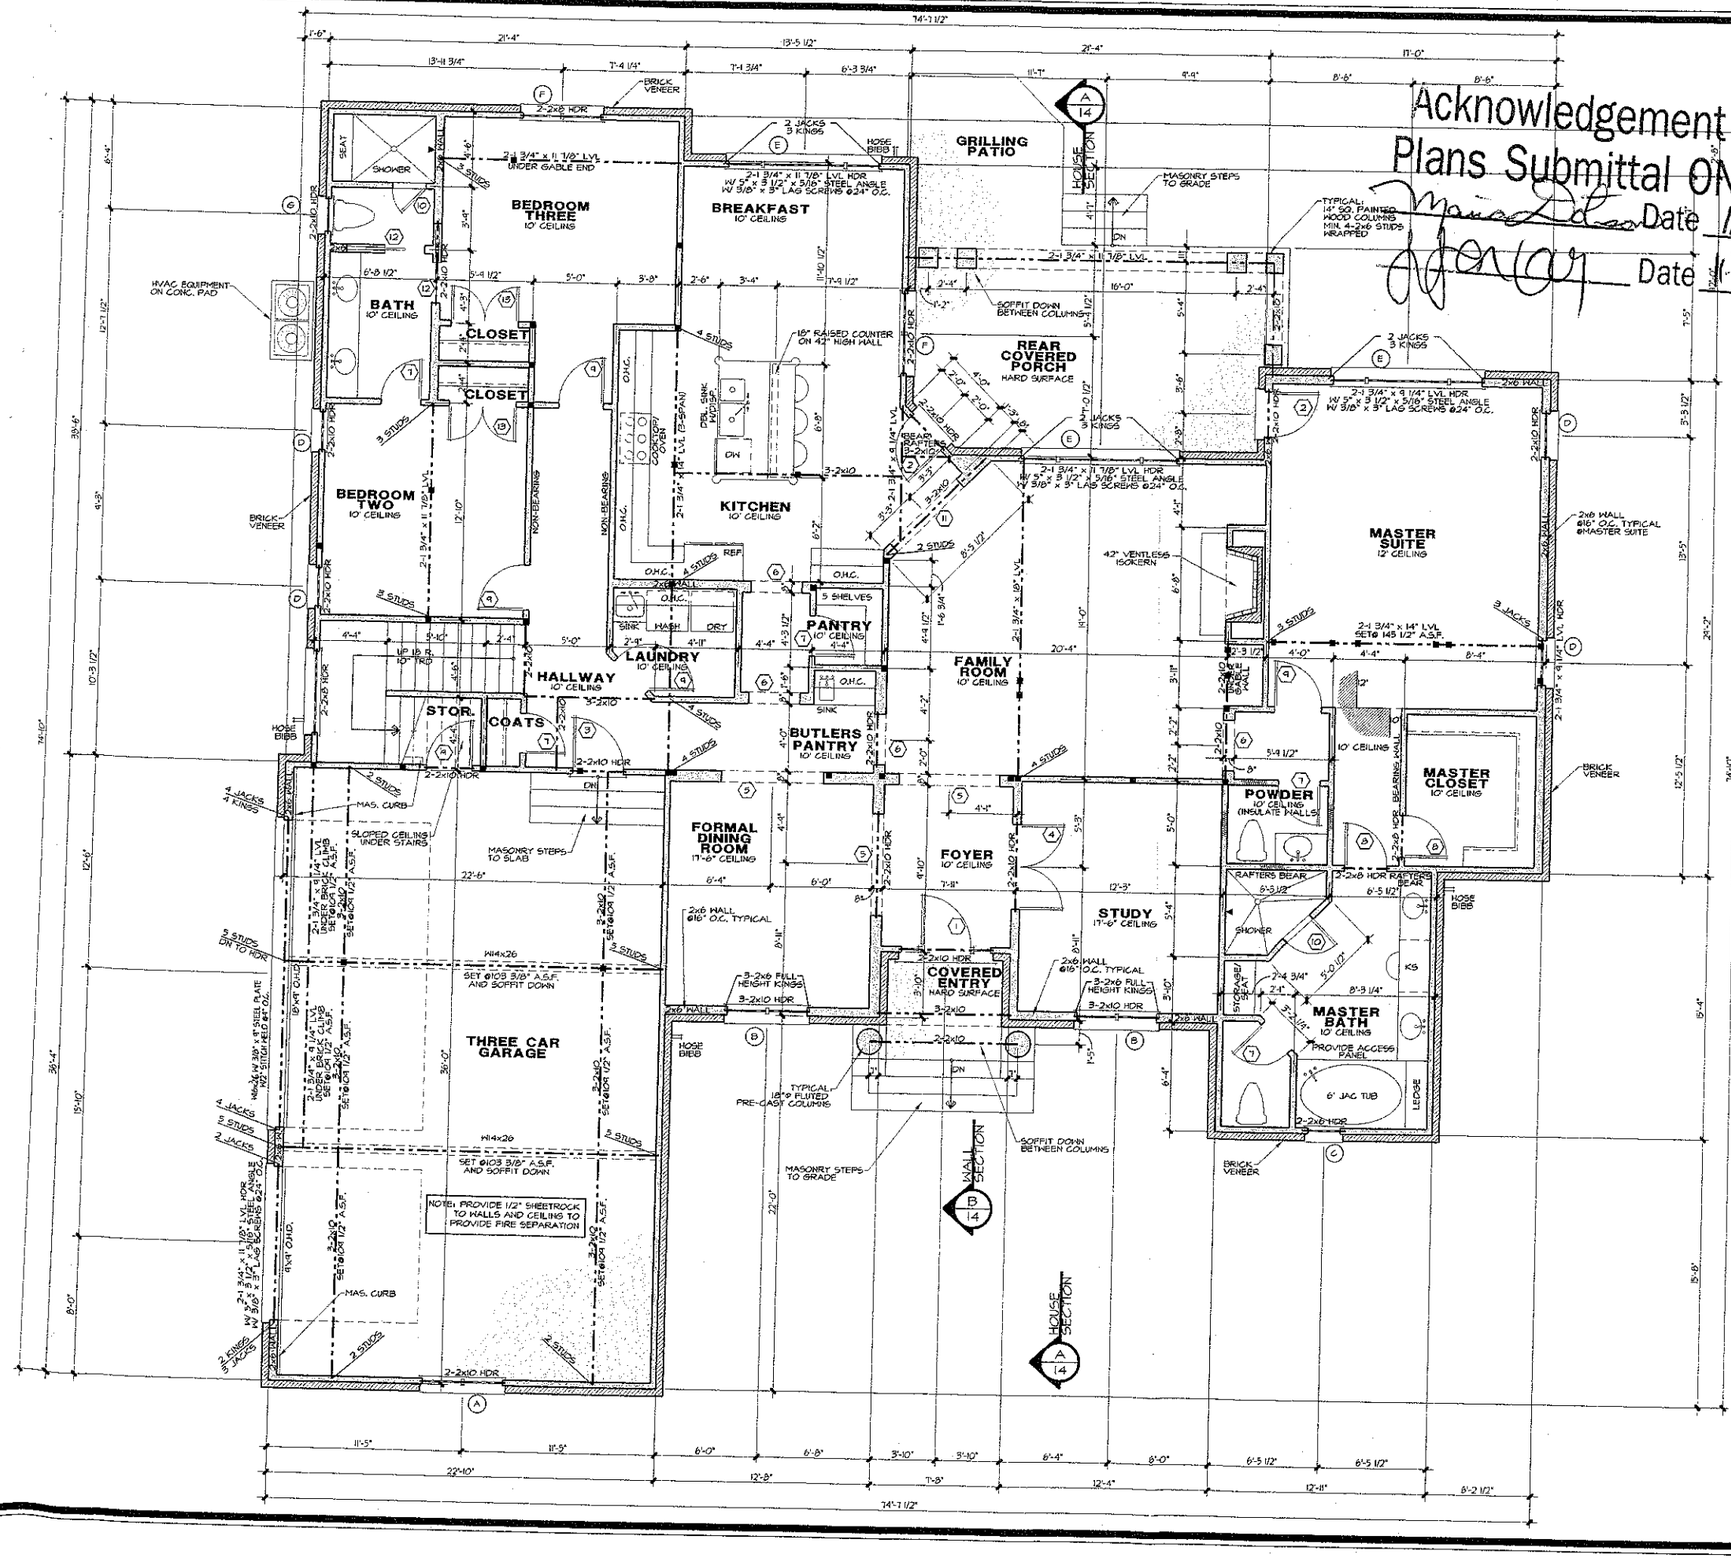

DOOR SCHEDULE

	SIZE	DESCRIPTION
1	3'0" x 8'0"	4 PANEL DOOR W/12" SIDE LITES AND 12" TRANSOM
2	2'0" x 8'0"	FRENCH
3	3'0" x 8'0"	20 MIN. FIRE RATED
4	2-2'0" x 8'0"	FRENCH
5	6'0" x 8'0"	CASED OPENING
6	3'0" x 8'0"	CASED OPENING
7	2'4" x 8'0"	SOLID PANEL DOOR
8	2'6" x 8'0"	SOLID PANEL DOOR
9	2'8" x 8'0"	SOLID PANEL DOOR
10	2'0"	GLASS DOOR
11	5'0" x 8'0"	CASED OPENING
12	2'4" x 8'0"	SOLID PANEL POCKET DOOR
13	2-2'0" x 8'0"	SOLID PANEL DOOR
14	2'8" x 6'8"	SOLID PANEL DOOR
15	2-2'0" x 6'8"	SOLID PANEL DOOR
16	2'4" x 6'8"	SOLID PANEL DOOR

WINDOW SCHEDULE

PELLA WINDOWS
PROLINE SERIES

	SPEC #	DESCRIPTION
A	2471-2	CASEMENT
B	2471-2	CASEMENT W/2414-2 TRANSOM
C	2559	CASEMENT (TEMPERED)
D	2411	CASEMENT
E	9471	FIXED W/2571 DOUBLE HUNG EACH SIDE
F	2474-2	DOUBLE HUNG
G	2541	DOUBLE HUNG
H	2-2'x2'	CASEMENT
J	2-2'x2'	FIXED CLERESTORY W/CUSTOM GRILL
K	5471	FIXED (TEMPERED) W/2414-2 TRANSOM
L	3385-2	DOUBLE HUNG W/ EGRESS HARDWARE

Square Footage

09/24/04 JFH

Main Level Heated	2,968 Sq.Ft.
Three Car Garage	892 Sq.Ft.
Future Bonus	538 Sq.Ft.
Covered Entry	48 Sq.Ft.
Covered Porch	253 Sq.Ft.
Total Under Roof	4,699 Sq.Ft.

NOTES:

*ALL ANGLED WALLS ARE 45° U.N.O.

*■ INDICATES BLOCKING FOR ABOVE CONCENTRATED LOADS AND ROOF BRACING POINT LOADS U.N.O.

*SEE FRAMING NOTE 16 FOR HEADER SIZES UNLESS NOTED ON PLAN

*ALL DOORS ARE 6" FROM WALL UNLESS DIMENSIONED OTHERWISE

EXTERIOR WALL HEIGHT (h)	STUD SIZE/ SPACING
h ≤ 10'	2x4 @ 16" oc
10' ≤ h ≤ 11'	2x4 @ 12" oc
11' ≤ h ≤ 18'	2x6 @ 16" oc
h >18'	CONSULT ENG.

GARAGE WALL TO BE 2x6 @ 16" O.C. IF EXCEEDING 10' IN HEIGHT

© Copyright, Carolina Design Group, Inc. - 2004

CAROLINA DESIGN GROUP
a residential design firm
10602 Bailey Road Suite A, Cornelius NC 28031
voice: 704.895.7805 fax: 704.895.0599
www.carolinadesigngroup.com

A New Residence For
Hughes, Hamelink & Zande
Lot 114 The Point

SEAL

NORTH CAROLINA PROFESSIONAL ENGINEER SEAL 24578 CLARENCE W. PHILBECK
11/19/04

STRUCTURAL INTEGRITY ENGINEERING, P.A.
315 E. Main St., Suite A
Pineville, NC 28134
Seal for Structural Only


DRAWN BY	DATE
JFH	NOV. 8, 2004

DRAWING TITLE:
MAIN LEVEL FLOOR PLAN

SCALE: 1/4" = 1'-0"

SHEET NO.
6
OF 16 SHEETS

Acknowledgement Of
Plans Submittal ONLY!
Maria Dolso Date 11/17/04
AJ on 04 Date 11.21.04

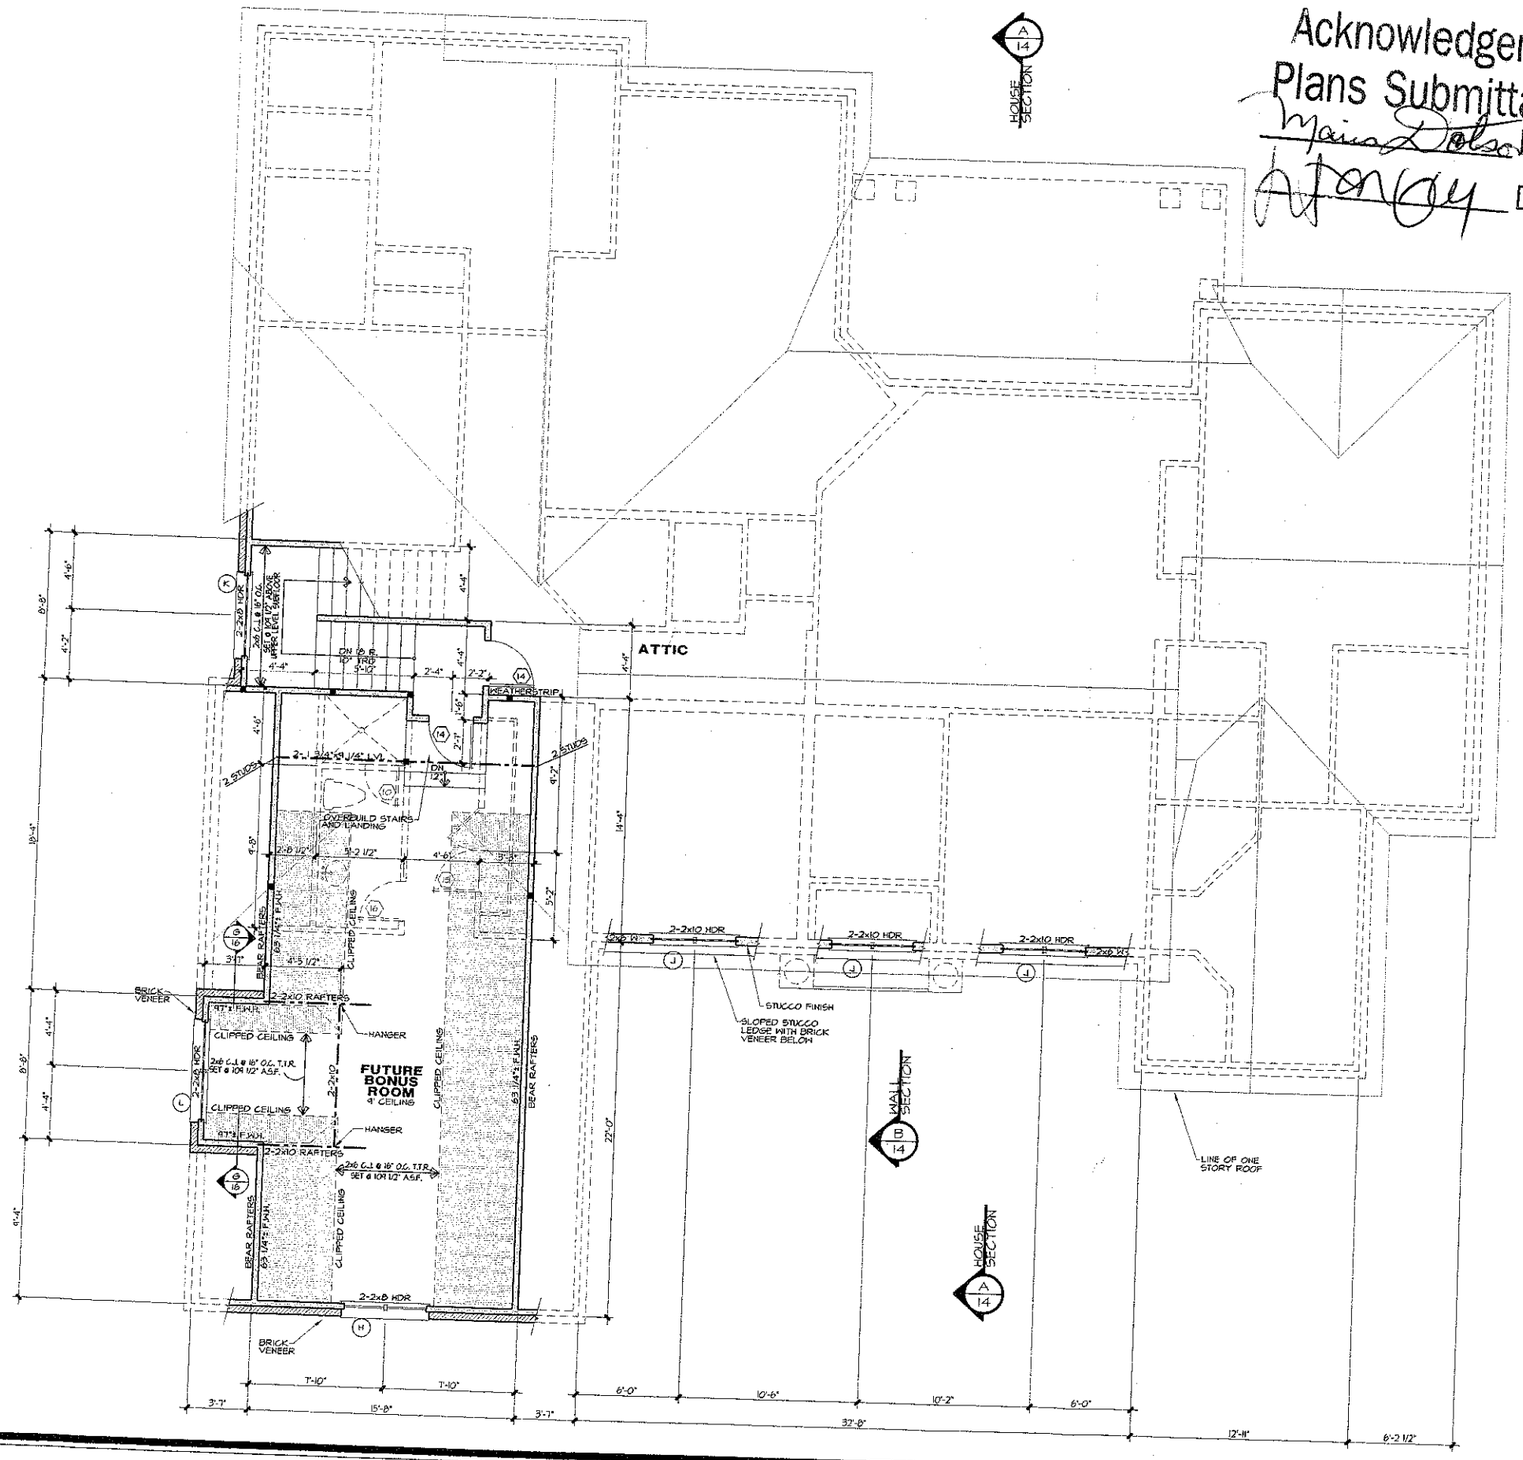

DOOR SCHEDULE

	SIZE	DESCRIPTION
1	3⁰ x 8⁰	4 PANEL DOOR W/12" SIDE LITES AND 12" TRANSOM
2	2⁸ x 8⁰	FRENCH
3	3⁰ x 8⁰	20 MIN. FIRE RATED
4	2-2⁸ x 8⁰	FRENCH
5	6⁰ x 8⁰	CASED OPENING
6	3⁰ x 8⁰	CASED OPENING
7	2⁴ x 8⁰	SOLID PANEL DOOR
8	2⁸ x 6⁰	SOLID PANEL DOOR
9	2⁸ x 8⁰	SOLID PANEL DOOR
10	2⁰	GLASS DOOR
11	5⁶ x 8⁰	CASED OPENING
12	2⁴ x 8⁰	SOLID PANEL POCKET DOOR
13	2-2⁰ x 8⁰	SOLID PANEL DOOR
14	2⁸ x 6⁸	SOLID PANEL DOOR
15	2-2⁸ x 6⁸	SOLID PANEL DOOR
16	2⁴ x 6⁸	SOLID PANEL DOOR

WINDOW SCHEDULE

PELLA WINDOWS
PROLINE SERIES

	SPEC #	DESCRIPTION
A	2971-2	CASEMENT
B	2971-2	CASEMENT W/2914-2 TRANSOM
C	2559	CASEMENT (TEMPERED)
D	2971	CASEMENT
E	5971	FIXED W/2971 DOUBLE HUNG EACH SIDE
F	2971-2	DOUBLE HUNG
G	2547	DOUBLE HUNG
H	2-2⁰x2⁸	CASEMENT
J	2-2⁰x2⁸	FIXED CLERESTORY W/CUSTOM GRILL
K	5971	FIXED (TEMPERED) W/2914-2 TRANSOM
L	3351-2	DOUBLE HUNG W/ EGRESS HARDWARE

Square Footage
09/24/04 JPH

Main Level Heated	2,968 Sq.Ft.
Three Car Garage	892 Sq.Ft.
Future Bonus	538 Sq.Ft.
Covered Entry	48 Sq.Ft.
Covered Porch	253 Sq.Ft.
Total Under Roof	4,699 Sq.Ft.

NOTES:

*ALL ANGLED WALLS ARE 45° U.N.O.

*■ INDICATES BLOCKING FOR ABOVE CONCENTRATED LOADS AND ROOF BRACING POINT LOADS U.N.O.

*SEE FRAMING NOTE 16 FOR HEADER SIZES UNLESS NOTED ON PLAN

*ALL DOORS ARE 6" FROM WALL UNLESS DIMENSIONED OTHERWISE

*WEATHERSTRIP ALL DOORS INTO ATTIC SPACE

EXTERIOR WALL HEIGHT (h)	STUD SIZE/ SPACING
h ≤ 10'	2x4 @ 16" oc
10' ≤ h ≤ 11'	2x4 @ 12" oc
11' ≤ h ≤ 18'	2x6 @ 16" oc
h >18'	CONSULT ENG.
GARAGE WALL TO BE 2x6 @ 16" O.C. IF EXCEEDING 10' IN HEIGHT	

©Copyright, Carolina Design Group, Inc.- 2004

CAROLINA DESIGN GROUP
a residential design firm
10602 Bailey Road Suite A, Cornelius NC 28031
voice: 704.895.7805 fax: 704.895.0599
www.carolinadesigngroup.com

A New Residence For
Hughes, Hamelink & Zande
Lot 1114 The Point

SEAL
SEAL 04578 ENGINEER JEFFREY W. PHILBRICK
11/9/04
STRUCTURAL INTEGRITY ENGINEERING, P.A.
315 E. Main St., Suite A
Pineville, NC 28134
Seal for Structural Only

DRAWN BY	DATE
JPH	NOV. 9, 2004

DRAWING TITLE:
UPPER LEVEL FLOOR PLAN

SHEET NO.
8
OF 16 SHEETS