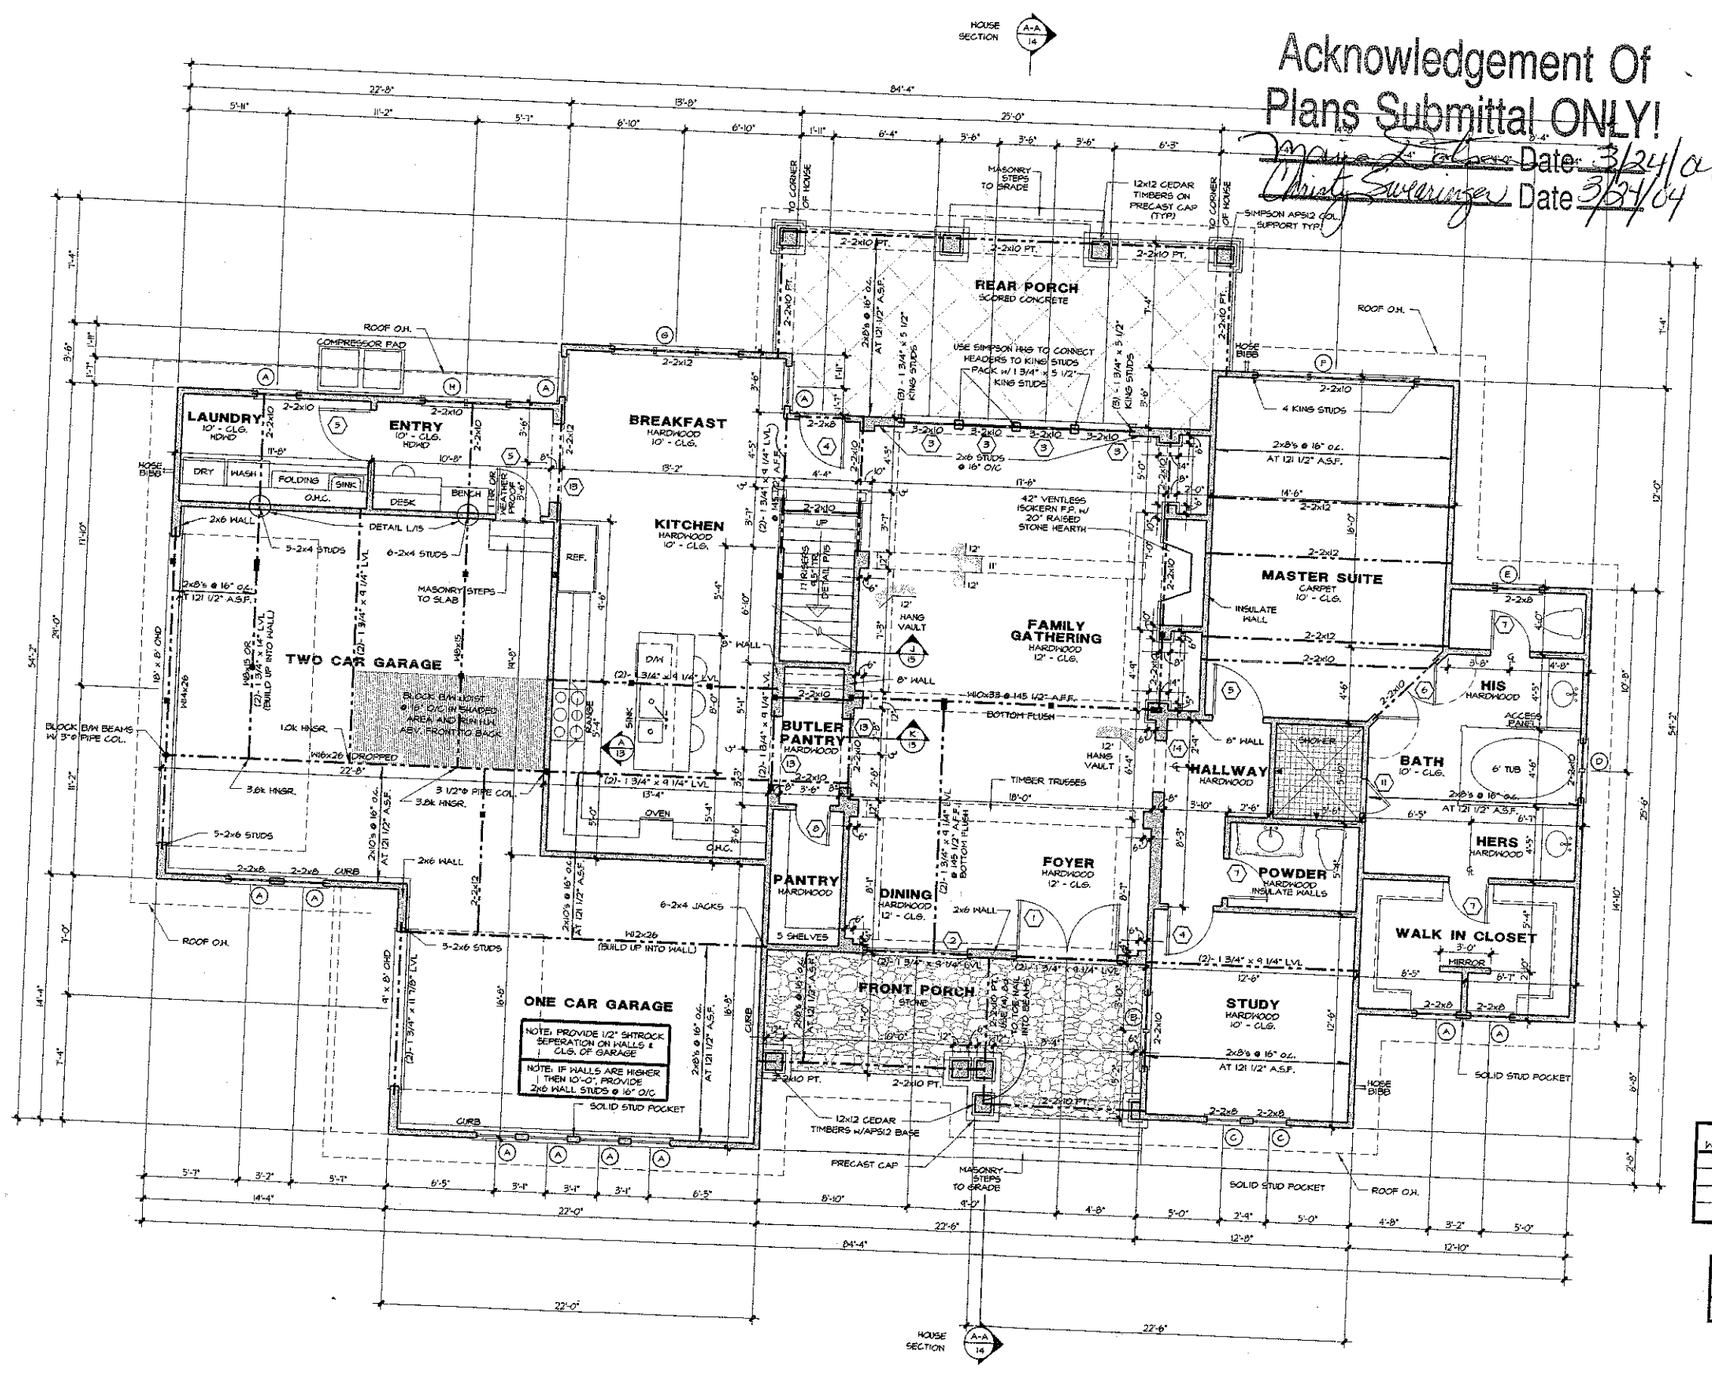


DOOR SCHEDULE

	SIZE	DESCRIPTION
1	2-3'0" x 8'0"	HALF GLASS COTTAGE STYLE
2	2-3'0" x 8'0"	HALF GLASS FIXED
3	3'0" x 8'0"	FRENCH FIXED
4	2'8" x 6'8"	FRENCH
5	3'0" x 8'0"	SOLID PANEL
6	2-2'4" x 8'0"	SOLID PANEL
7	2'4" x 8'0"	SOLID PANEL
8	2'0" x 8'0"	SOLID PANEL
9	2'8" x 6'8"	SOLID PANEL
10	2'4" x 6'8"	SOLID PANEL
11	2'0"	TEMPERED GLASS
13	4'0" x 8'0"	CASED OPENING
14	3'0" x 8'0"	CASED OPENING
15	3'0" x 6'8"	CASED OPENING
16	2'8" x 6'8"	CASED OPENING

WINDOW SCHEDULE

	SIZE	DESCRIPTION
A	2'4" x 6'2"	DOUBLE HUNG
B	2-2'0" x 6'2"	DOUBLE HUNG
C	2'0" x 6'2"	DOUBLE HUNG
D	2-1'8" x 4'2"	DOUBLE HUNG
E	2'8" x 4'2"	DOUBLE HUNG
F	3-3'0" x 6'2"	DOUBLE HUNG
G	3-2'4" x 6'2"	DOUBLE HUNG
H	2-2'4" x 6'2"	DOUBLE HUNG
J	2'4" x 5'2"	DOUBLE HUNG
K	2-3'0" x 5'2"	DOUBLE HUNG
L	2-2'4" x 5'2"	DOUBLE HUNG
M	2'0" x 3'2"	DOUBLE HUNG
N	2-2'4" x 4'6"	DOUBLE HUNG
O	2'0" x 2'0"	FIXED

Square Footage

4/28/03

Main Level Heated	2,217 Sq.Ft.
Upper Level Heated	1,201 Sq.Ft.
Total Heated	3,418 Sq.Ft.
One Car Garage	345 Sq.Ft.
Two Car Garage	500 Sq.Ft.
Front Covered Porch	176 Sq.Ft.
Rear Covered Porch	286 Sq.Ft.
Total Under Roof	4,725 Sq.Ft.

EXTERIOR WALL HEIGHT (h)	STUD SIZE/ SPACING
h < 10'	2x4 @ 16" oc
10' < h < 11'	2x4 @ 12" oc
11' < h < 18'	2x6 @ 16" oc
h > 18'	CONSULT ENG.

■ INDICATES BLOCKING FOR ABOVE CONCENTRATED LOADS AND ROOF BRACING POINT LOADS U.N.O.

NOTE: ALL ANGLED WALLS ARE AT 45°

CAROLINA DESIGN GROUP
a residential design firm
10602 Bailey Road Suite A, Cornelius NC 28031
voice: 704.895.7805 fax: 704.895.0599
www.carolinadesigngroup.com

A NEW RESIDENCE BY
HUGHES, HAMELINK, & ZANDE
LOT 1116 SHELBURNE PLACE THE POINT

SEAL


DRAWN BY	DATE
RR	3/10/04

DRAWING TITLE: MAIN FLOOR PLAN

SCALE : 1/4" = 1'-0"

SHEET NO: 5 OF 17 SHEETS

©Copyright, Carolina Design Group, Inc. - 2004

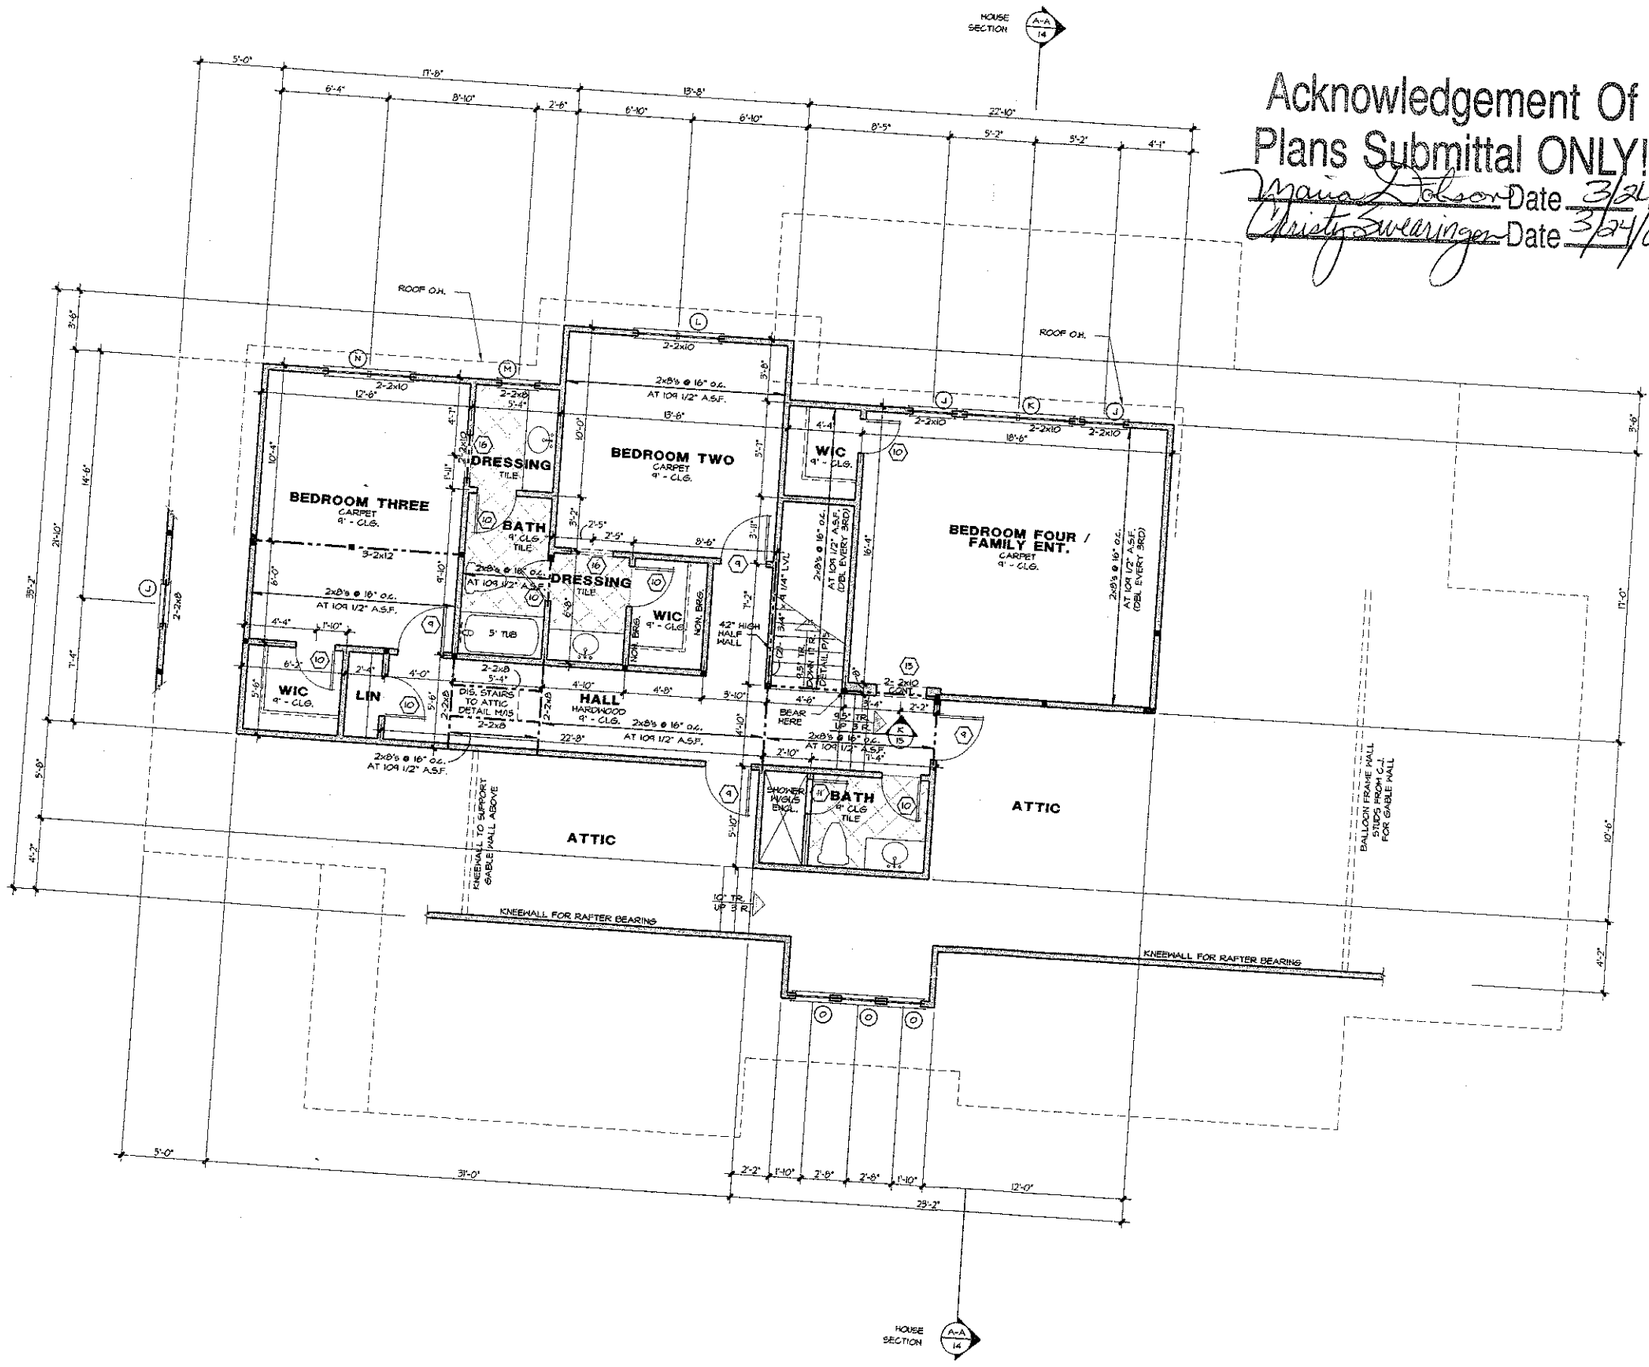

Acknowledgement Of Plans Submittal ONLY!

Maria Dotson Date 3/24/04

Christy Swearingen Date 3/24/04

DOOR SCHEDULE

	SIZE	DESCRIPTION
1	2-3'0" x 8'0"	HALF GLASS COTTAGE STYLE
2	2-3'0" x 8'0"	HALF GLASS FIXED
3	3'0" x 8'0"	FRENCH FIXED
4	2'0" x 8'0"	FRENCH
5	3'0" x 8'0"	SOLID PANEL
6	2-2'4" x 8'0"	SOLID PANEL
7	2'4" x 8'0"	SOLID PANEL
8	2'0" x 8'0"	SOLID PANEL
9	2'8" x 6'8"	SOLID PANEL
10	2'4" x 6'8"	SOLID PANEL
11	2'0"	TEMPERED GLASS
12	4'0" x 8'0"	CASED OPENING
13	8'0" x 8'0"	CASED OPENING
14	3'0" x 6'8"	CASED OPENING
15	2'8" x 6'8"	CASED OPENING
16		

WINDOW SCHEDULE

	SIZE	DESCRIPTION
A	2'4" x 6'2"	DOUBLE HUNG
B	2-2'6" x 6'2"	DOUBLE HUNG
C	2'0" x 6'2"	DOUBLE HUNG
D	2-1'6" x 4'2"	DOUBLE HUNG
E	2'6" x 4'2"	DOUBLE HUNG
F	3-3'0" x 6'2"	DOUBLE HUNG
G	3-2'4" x 6'2"	DOUBLE HUNG
H	2-2'4" x 6'2"	DOUBLE HUNG
J	2'4" x 5'2"	DOUBLE HUNG
K	2-3'0" x 5'2"	DOUBLE HUNG
L	2-2'4" x 5'2"	DOUBLE HUNG
M	2'0" x 3'2"	DOUBLE HUNG
N	2-2'4" x 4'0"	DOUBLE HUNG
O	2'0" x 2'0"	FIXED

Square Footage

4/28/03

Main Level Heated	2,217 Sq.Ft.
Upper Level Heated	1,201 Sq.Ft.
Total Heated	3,418 Sq.Ft.
One Car Garage	345 Sq.Ft.
Two Car Garage	500 Sq.Ft.
Front Covered Porch	176 Sq.Ft.
Rear Covered Porch	286 Sq.Ft.
Total Under Roof	4,725 Sq.Ft.

EXTERIOR WALL HEIGHT (h)	STUD SIZE/ SPACING
h < 10'	2x4 @ 16" oc
10' < h <11'	2x4 @ 12" oc
11' < h <18'	2x6 @ 16" oc
h >18'	CONSULT ENG.

■ INDICATES BLOCKING FOR ABOVE CONCENTRATED LOADS AND ROOF BRACING POINT LOADS U.N.O.

NOTE: ALL ANGLED WALLS ARE AT 45°

CAROLINA DESIGN GROUP
a residential design firm
10602 Bailey Road Suite A, Cornelius NC 28031
voice: 704.895.7805 fax: 704.895.0599
www.carolinadesigngroup.com

A NEW RESIDENCE BY

HUGHES, HAMELINK, & ZANDE

LOT 1116 SHELBURNE PLACE THE POINT

SEAL

DRAWN BY	DATE
RR	3/10/04

DRAWING TITLE: UPPER FLOOR PLAN

SCALE : 1/4" = 1'-0"

SHEET NO: 7 OF 17 SHEETS

©Copyright, Carolina Design Group, Inc. - 2004