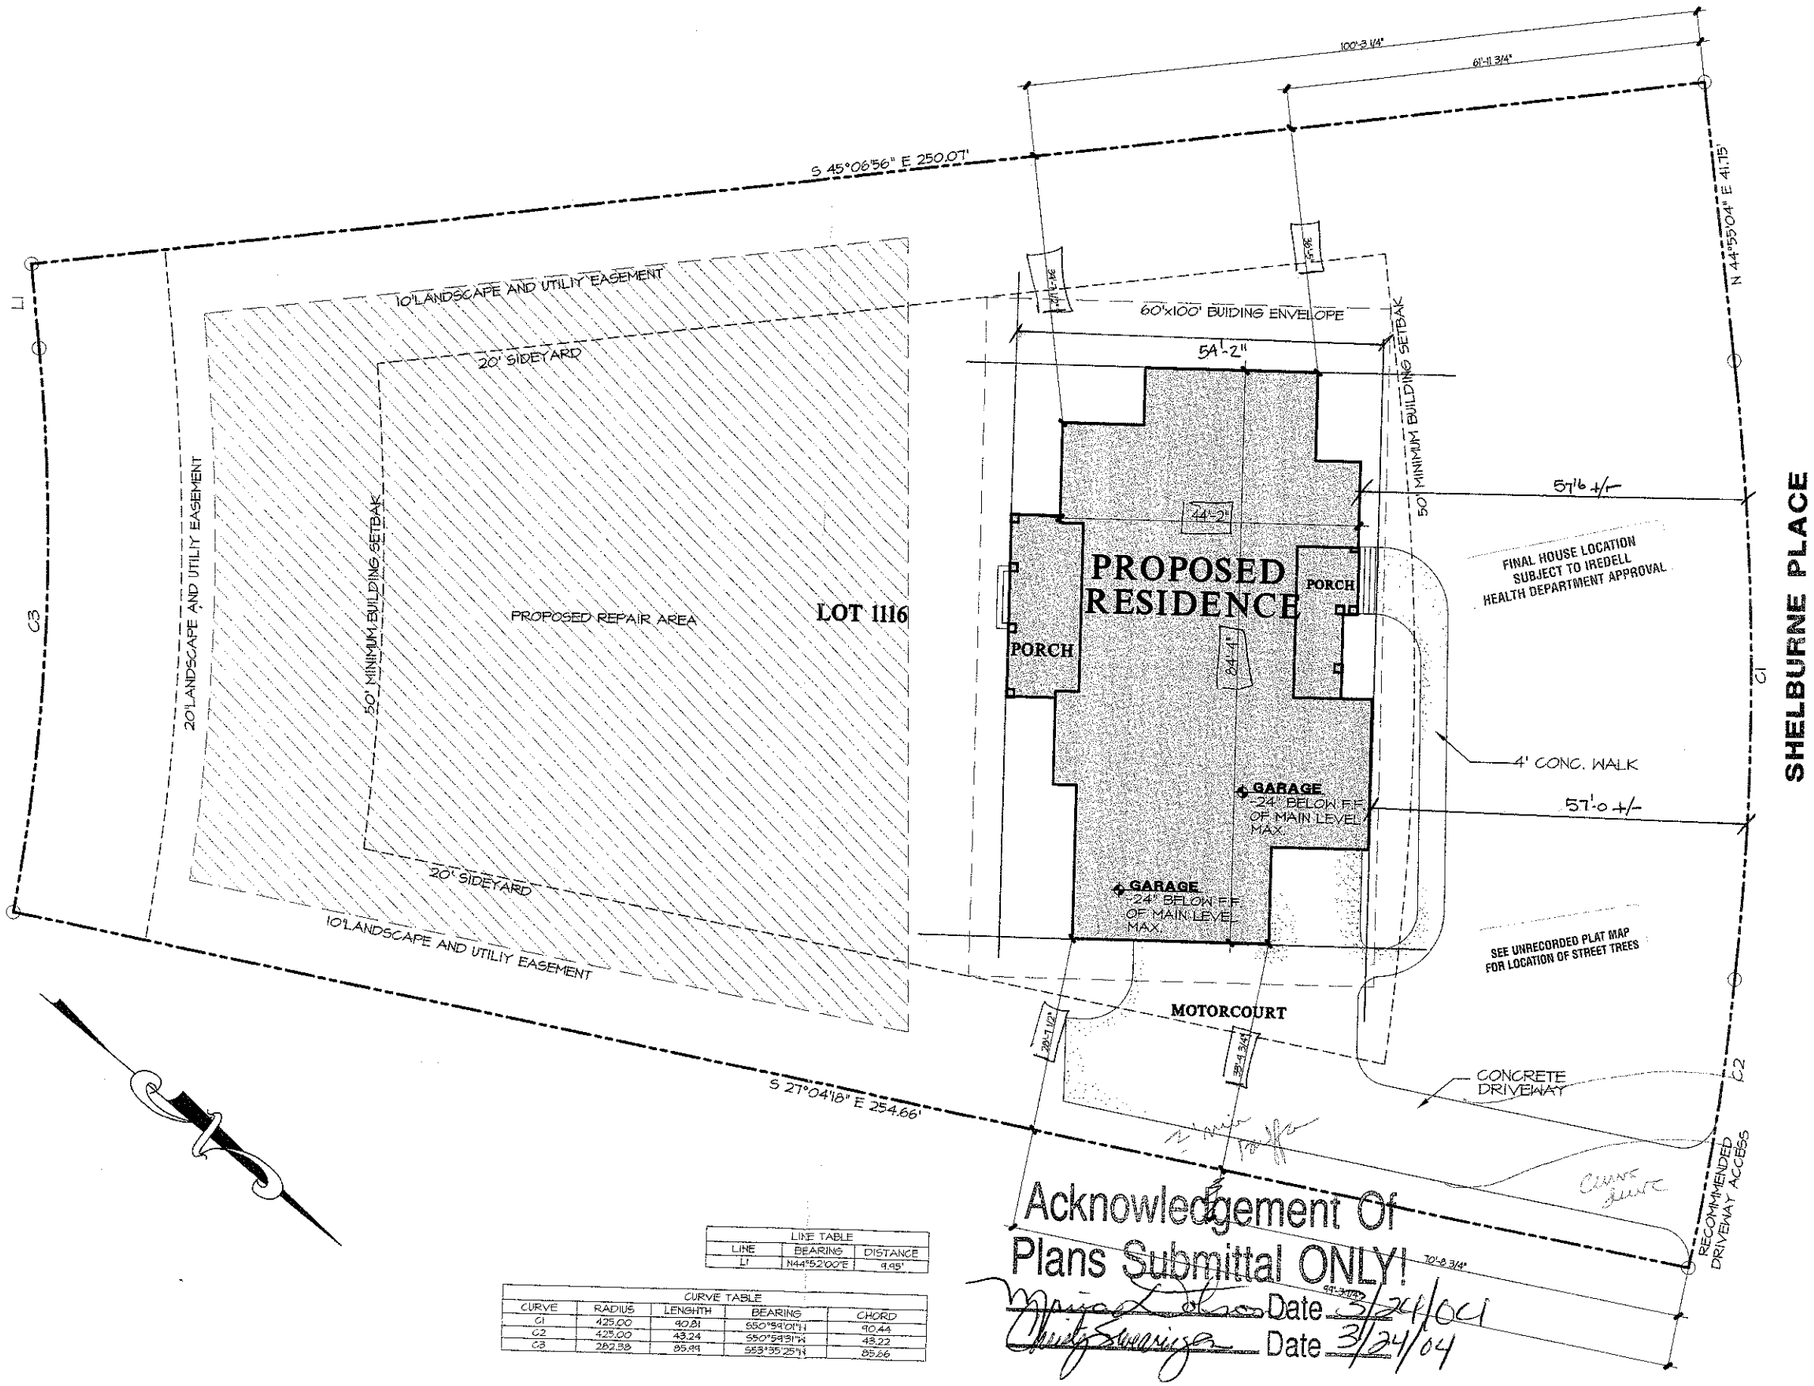


LINE TABLE		
LINE	BEARING	DISTANCE
L1	N44°52'00"E	9.95'

CURVE TABLE				
CURVE	RADIUS	LENGHTH	BEARING	CHORD
C1	425.00	90.81	S50°59'01"W	90.64
C2	425.00	43.24	S50°58'31"W	43.22
C3	282.38	89.89	S53°55'25"W	89.56

Acknowledgement Of Plans Submittal ONLY!

Date 3/24/04

Date 3/24/04

© Copyright, Carolina Design Group, Inc. - 2004

CAROLINA DESIGN GROUP
a residential design firm
10602 Bailey Road Suite A, Cornelius NC 28031
voice: 704.895.7805 fax: 704.895.0599
www.carolinadesigngroup.com

A NEW RESIDENCE BY

HUGHES, HAMELINK, & ZANDE

LOT 1116 SHELBURNE PLACE THE POINT

SEAL

DRAWN BY	DATE
EJH	2/26/04

DRAWING TITLE: SITE PLAN

SCALE: 1" = 10'

SHEET NO. 2 OF 17 SHEETS