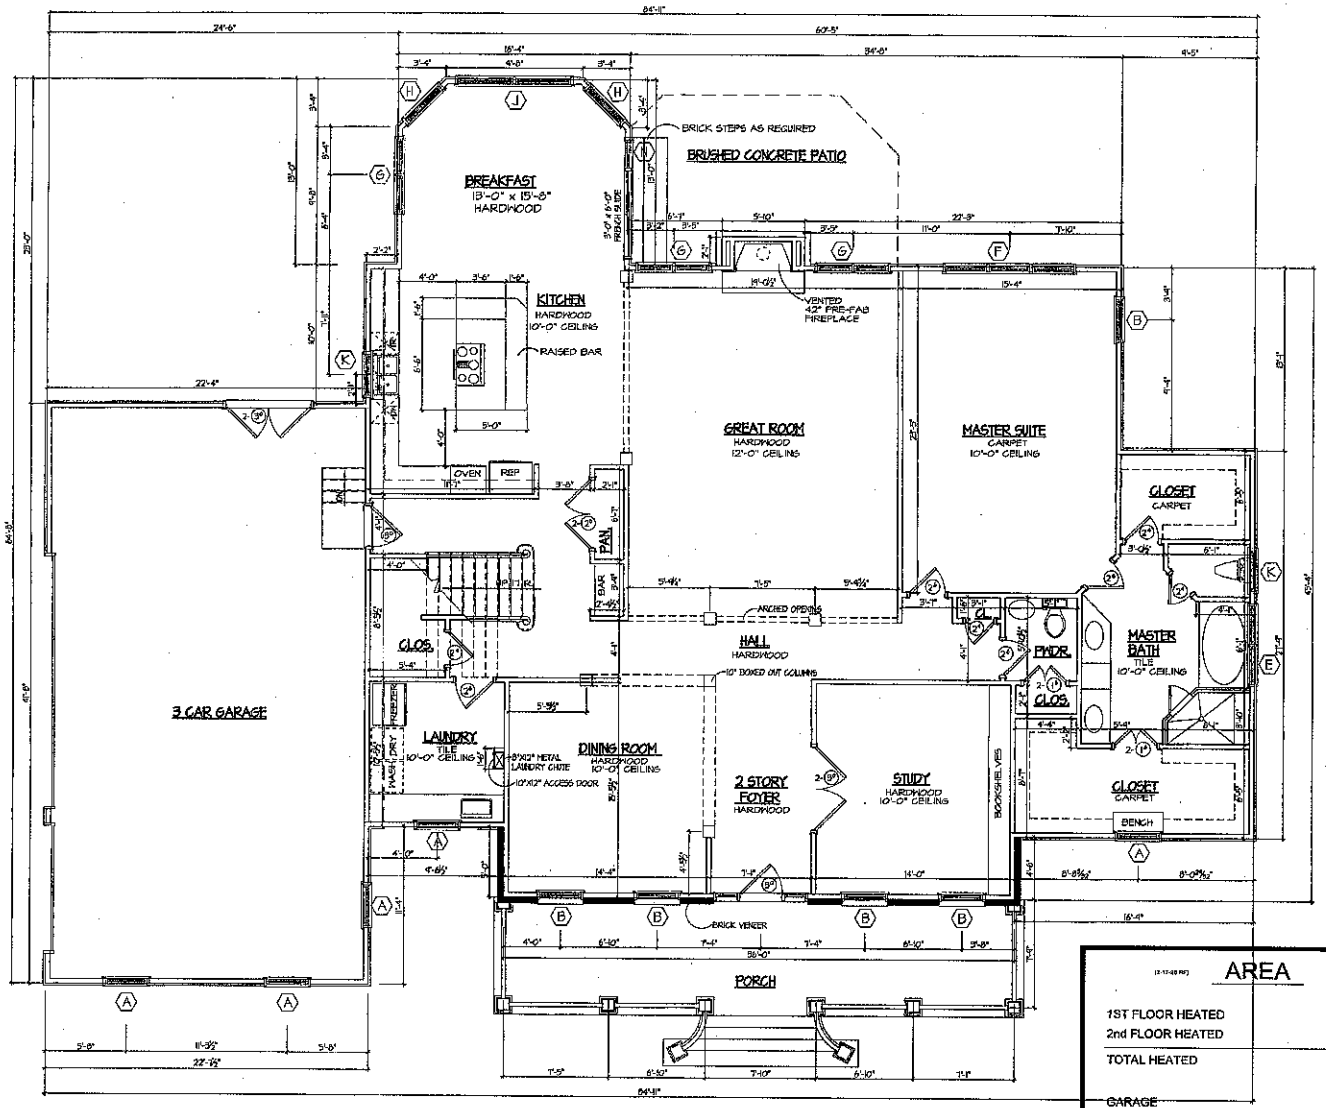


1 FIRST FLOOR
A-1.1 SCALE: 1/4" = 1'-0"

AREA	(STUD)
1ST FLOOR HEATED	2772 S.F.
2nd FLOOR HEATED	1729 S.F.
TOTAL HEATED	4501 S.F.
GARAGE	935 S.F.
TOTAL UNDER ROOF	5436 S.F.
UNFINISHED BONUS ROOM	713 S.F.

© 2002 Stephen Fuller American Gallery, Ltd, Used by permission
Modified by permission 2005

www.pkdesigngroup.com
17304 Cove View Court
Cornelius, North Carolina 28031
Phone: (704) 892-6227
Fax: (704) 892-6733


PRODUCED BY: LAKE NORMAN SIGNATURE HOMES
NEW RESIDENCE
FOR
MR. AND MRS. TAYLOR
THE POINT
MOORESVILLE, NORTH CAROLINA

DESIGNED: P. G. Pettis
DRAWN: P. G. Pettis
CHECKED BY: E. Miller
PLOTTED: P. G. Pettis
SCALE: 1/4"=1'-0"
DATE: 09-06-05

SHEET TITLE: FIRST FLOOR PLAN

THE POINT

SHEET: A-1.1
2 OF 2

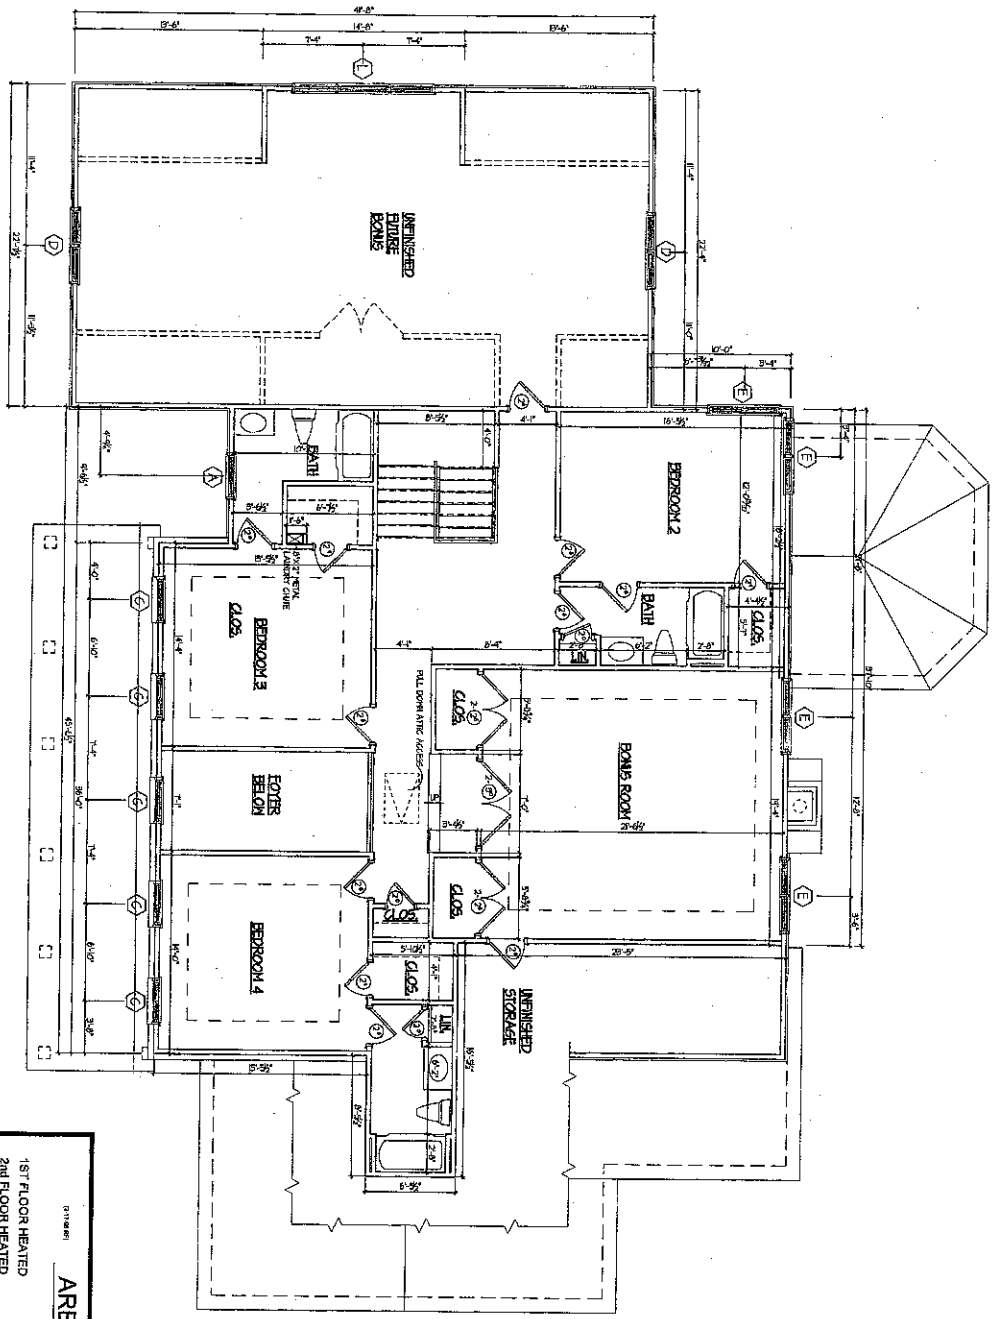

1 A-1.2 SECOND FLOOR
SCALE: 1/8" = 1'-0"

AREA (STUD)

1ST FLOOR HEATED	2772	S.F.
2nd FLOOR HEATED	1729	S.F.
TOTAL HEATED	4501	S.F.
GARAGE	935	S.F.
TOTAL UNDER ROOF	5436	S.F.
UNFINISHED BONUS ROOM	713	S.F.

© 2002 Stephen Fuller, American Gallery, Ltd, Used by permission
Modified by permission 2003

SHEET TITLE: SECOND FLOOR PLAN

IT IS A VIOLATION OF THE PROFESSIONAL LICENSE LAW FOR ANY PERSON TO ALTER ANY OF THIS COPY. THIS DRAWING VALUABLE AS THE LACE & THE DUPLICATION OF REVISION SHOULD. ALL CONSTRUCTION SHALL MEET OR EXCEED ALL STATE AND LOCAL CODES, AND BE IN CONFORMANCE WITH NATIONAL INDUSTRY STANDARDS FOR RESIDENTIAL.

DESIGNER: P. G. Pettie, Fuller
JOB CAPTAIN: P.G. Pettie
DRAWN BY: P.G. Pettie, E. Miller
CHECKED BY: P.G. Pettie
SCALE: 1/4"=1'-0"
DATE: 06-06-05

PROJECT NAME:
LAKE NORMAN SIGNATURE HOMES
NEW RESICENCE
FOR
MR. AND MRS. TAYLOR
THE POINT
MOORESVILLE,NORTH CAROLINA

pkdesign group
17304 Cove View Court
Cornelius, North Carolina 28031
Phone: (704) 892-2327
Fax: (704) 892-8753
www.pkdesigngroup.com

THE POINT

SHEET A-1.2
2 OF 2