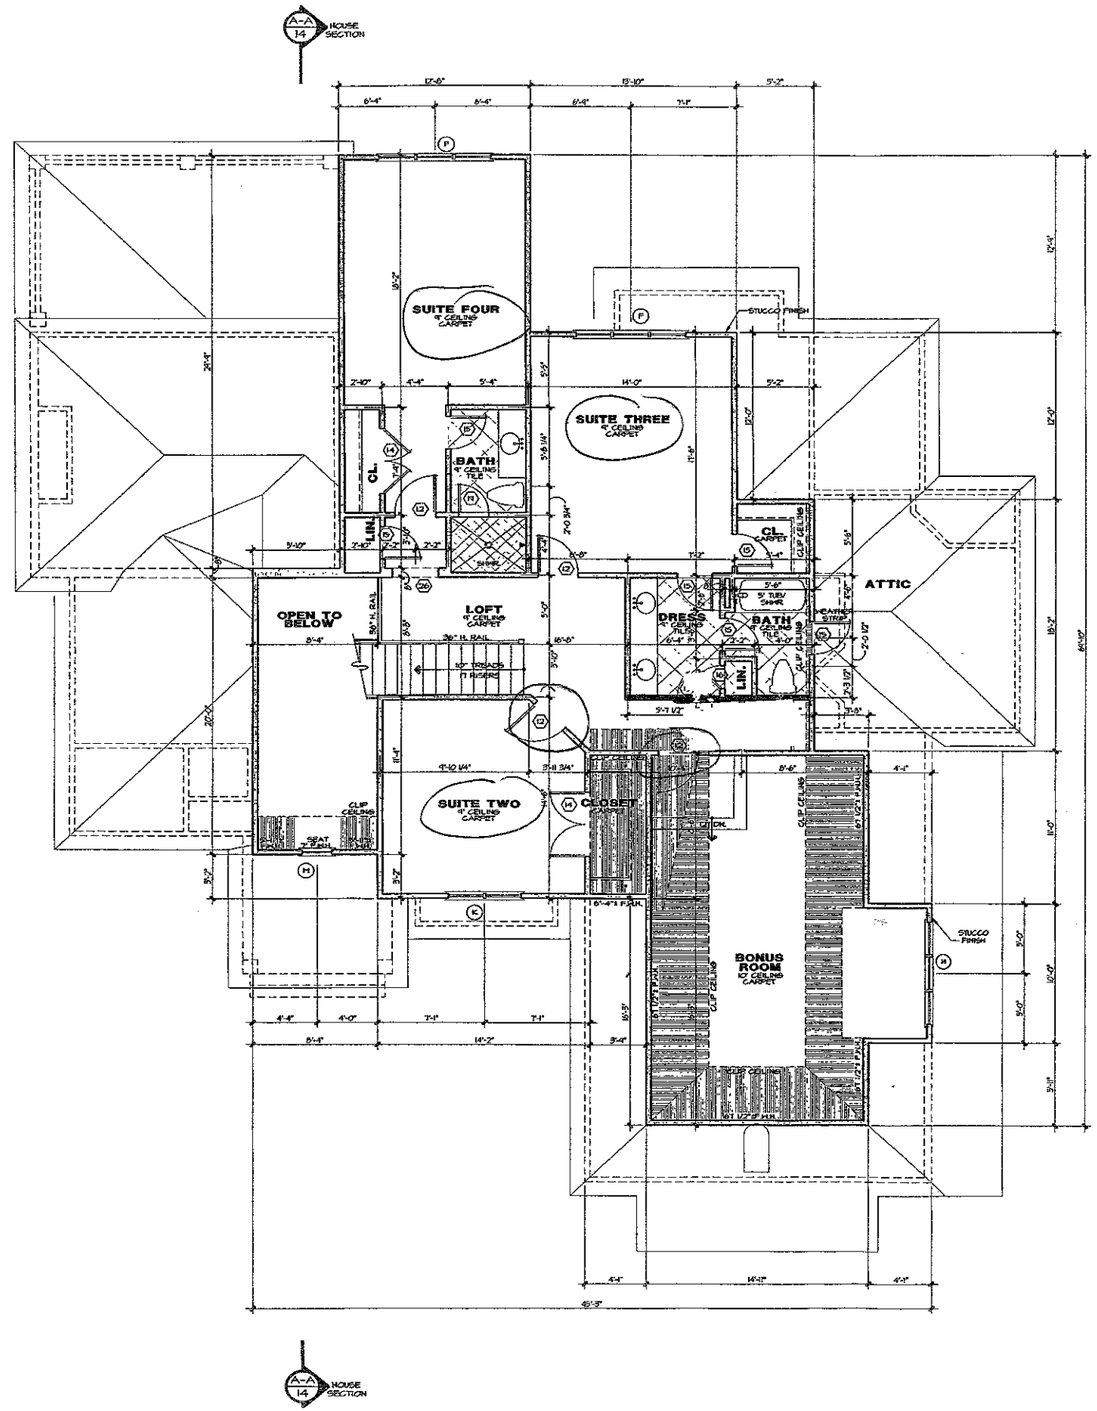


DOOR SCHEDULE

	SIZE	DESCRIPTION
1	2-3'0" x 8'0"	FRENCH
2	2-3'0" x 8'0"	FRENCH
3	3'0" x 8'0"	20 MIN. FIRE RATED DOOR
4	3'0" x 8'0"	STEEL DOOR
5	2'8" x 8'0"	STEEL DOOR
6	2'4" x 6'8"	SOLID PANEL (CMST)
7	2-2'4" x 8'0"	SOLID PANEL
8	2'8" x 8'0"	SOLID PANEL
9	3'0" x 8'0"	SOLID PANEL
10	2'4" x 8'0"	SOLID PANEL
11	2'6" x 8'0"	SOLID PANEL
12	2'8" x 6'8"	SOLID PANEL
13	3'0" x 6'8"	SOLID PANEL
14	2-2'4" x 6'8"	SOLID PANEL
15	2'4" x 6'8"	SOLID PANEL
16	1'6" x 6'8"	SOLID PANEL
17	3'0"	TEMPERED GLASS
18	15'8" x 8'0"	CASED OPENING (CMST)
19	13'0" x 8'0"	CASED OPENING (CMST)
20	6'0" x 8'0"	CASED OPENING (CMST)
21	5'8" x 8'0"	CASED OPENING (CMST)
22	4'8" x 8'0"	CASED OPENING
23	3'8" x 8'0"	CASED OPENING
24	8'0" x 8'0"	CASED OPENING
25	2'8" x 8'0"	CASED OPENING
26	3'8" x 6'8"	CASED OPENING
27	2'8" x 6'8"	CASED OPENING (CMST)
28	2-3'8" x 8'0"	3/4 GLASS PER ELEVATION
29	2'8" x 8'0"	CASED OPENING
30	2-2'8" x 8'0"	FRENCH DOORS (FIXED)
31	2'8" x 8'0"	FRENCH (FIXED)
32	2'8" x 8'0"	FRENCH DOOR

WINDOW SCHEDULE

	SIZE	DESCRIPTION
A	2-3'0" x 6'0"	DOUBLE HUNG
B	4-2'8" x 6'0"	DOUBLE HUNG
C	2-2'8" x 6'0"	DOUBLE HUNG
D	2'8" x 6'0"	DOUBLE HUNG
E	3-2'8" x 5'0"	DOUBLE HUNG W/ 14" TRANSOM
F	3-2'8" x 5'0"	DOUBLE HUNG
G	2-2'8" x 5'0"	DOUBLE HUNG
H	3-2'8" x 4'0"	DOUBLE HUNG
J	2'8" x 4'0"	DOUBLE HUNG
K	2-2'8" x 5'0"	DOUBLE HUNG ARCHED
L	2'8" x 2'8"	FIXED
M	2'8" x 3'0"	ELLIPTICAL

Square Footage

9/23/04 DS

Main Level Heated	2,351 Sq.Ft.
Upper Level Heated	1,622 Sq.Ft.
Total Heated	3,973 Sq.Ft.
Three Car Garage	752 Sq.Ft.
Covered Front Porch	83 Sq.Ft.
Covered Rear Porch	262 Sq.Ft.
Total Under Roof	5,070 Sq.Ft.

CAROLINA DESIGN GROUP
a residential design firm
10602 Bailey Road Suite A, Cornelius NC 28031
voice: 704.895.7805 fax: 704.895.0599
www.carolinadesigngroup.com

A New Residence By

Dibble Custom Homes

Lot 1157 The Point

SEAL

DRAWN BY: DS | DATE: 9-18-04

DRAWING TITLE: UPPER LEVEL FLOOR PLAN

SCALE: 1/4" = 1'-0"

SHEET NO: 8 OF 20 SHEETS

© Copyright, Carolina Design Group, Inc. - 2004