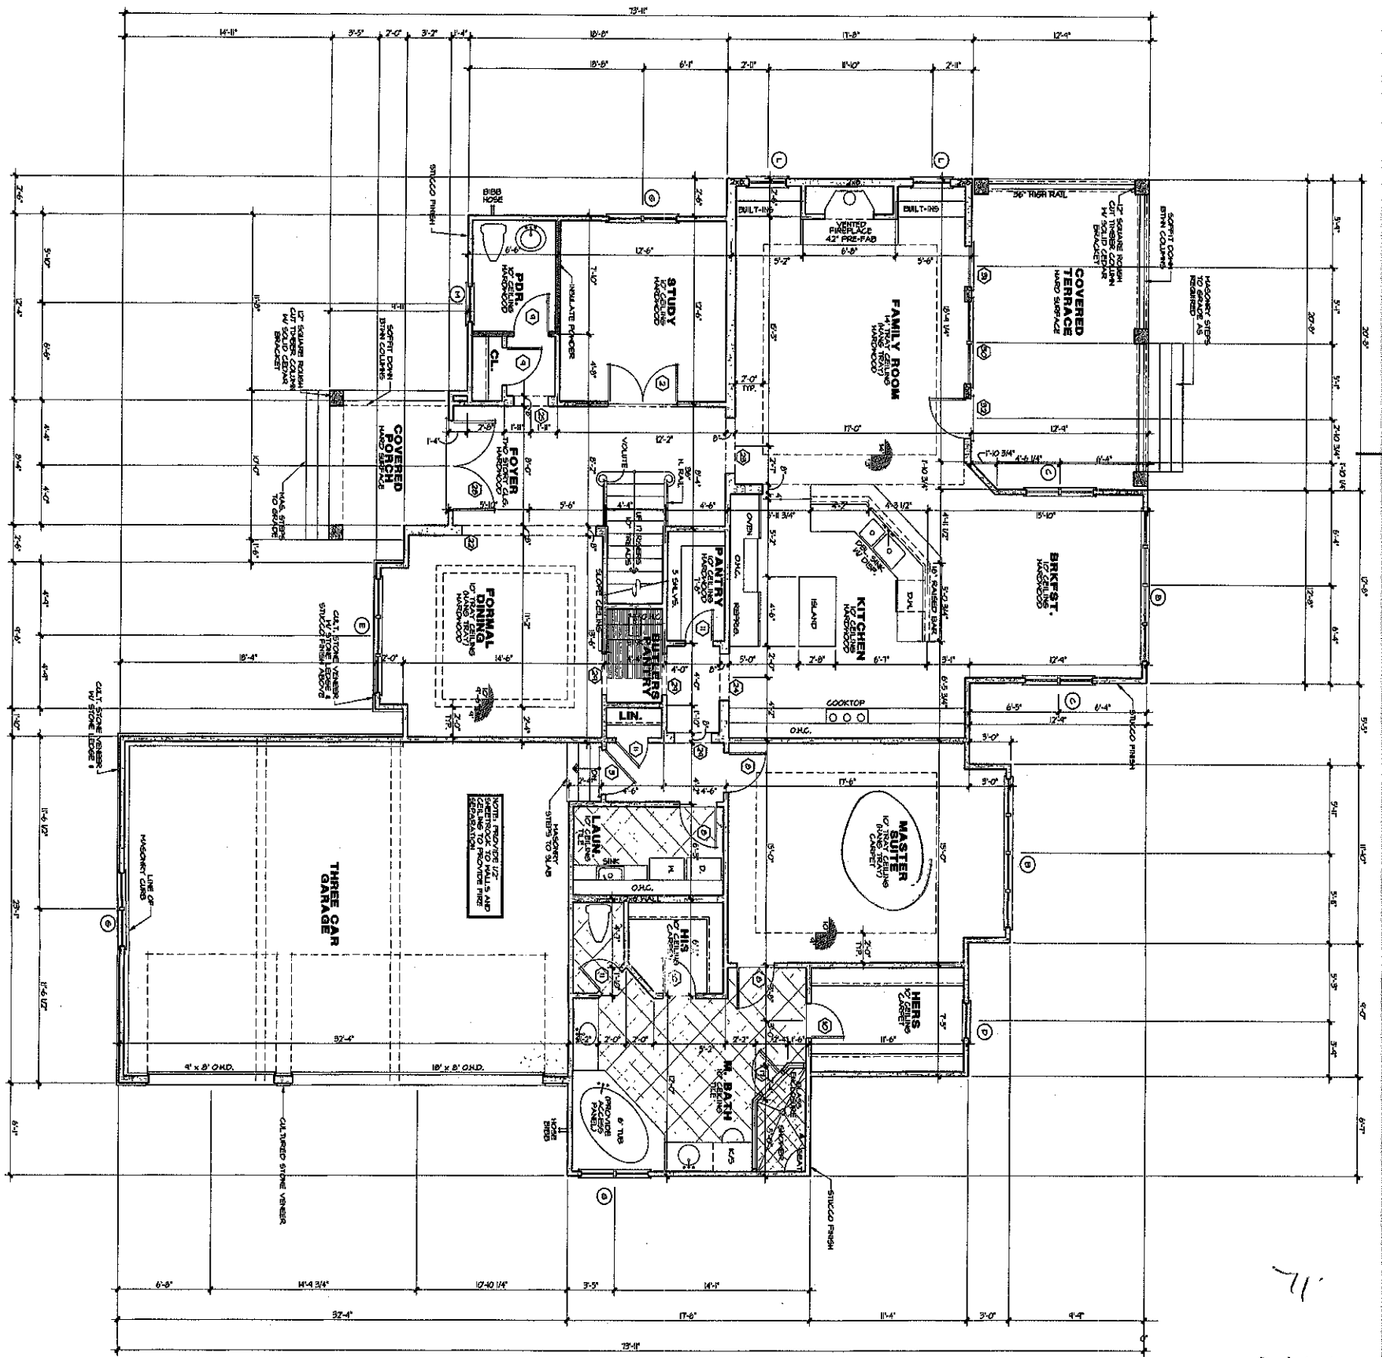


71'

34.16

Square Footage

9/26/04

Main Level Heated	2,551 Sq.Ft.
Upper Level Heated	1,422 Sq.Ft.
Total Heated	3,973 Sq.Ft.
Three Car Garage	759 Sq.Ft.
Covered Front Porch	83 Sq.Ft.
Covered Rear Porch	262 Sq.Ft.
Total Under Roof	5,070 Sq.Ft.

WINDOW SCHEDULE

	SIZE	DESCRIPTION
A	2'-0" x 5'-0"	DOUBLE HUNG
B	3'-0" x 5'-0"	DOUBLE HUNG
C	2'-0" x 6'-0"	DOUBLE HUNG
D	3'-0" x 6'-0"	DOUBLE HUNG
E	2'-0" x 5'-0"	DOUBLE HUNG W/ 14" TRANSOM
F	3'-0" x 5'-0"	DOUBLE HUNG W/ 14" TRANSOM
G	3'-0" x 6'-0"	DOUBLE HUNG
H	4'-0" x 5'-0"	DOUBLE HUNG
I	5'-0" x 5'-0"	DOUBLE HUNG
J	6'-0" x 5'-0"	DOUBLE HUNG
K	8'-0" x 5'-0"	DOUBLE HUNG (MULLED)
L	2'-0" x 2'-0"	FIXED
M	3'-0" x 3'-0"	ELLIPTICAL

DOOR SCHEDULE

	SIZE	DESCRIPTION
1	2'-0" x 6'-8"	FRENCH
2	2'-6" x 6'-8"	FRENCH
3	3'-0" x 6'-8"	20 MIN. FIRE RATED DOOR
4	2'-6" x 6'-8"	STEEL DOOR
5	2'-6" x 6'-8"	SOLID PANEL (CAFE)
6	2'-0" x 6'-8"	SOLID PANEL
7	2'-6" x 6'-8"	SOLID PANEL
8	2'-0" x 6'-8"	SOLID PANEL
9	2'-6" x 6'-8"	SOLID PANEL
18	10'-0" x 6'-8"	CASED OPENING (CAFE)
19	10'-0" x 6'-8"	CASED OPENING (CAFE)
20	8'-0" x 6'-8"	CASED OPENING (CAFE)
21	8'-0" x 6'-8"	CASED OPENING (CAFE)
22	8'-0" x 6'-8"	CASED OPENING
23	8'-0" x 6'-8"	CASED OPENING
24	8'-0" x 6'-8"	CASED OPENING
25	2'-0" x 6'-8"	CASED OPENING (CAFE)
26	2'-0" x 6'-8"	CASED OPENING
27	2'-0" x 6'-8"	CASED OPENING
28	2'-0" x 6'-8"	SEE ELEVATION
29	2'-0" x 6'-8"	CASED OPENING (CAFE)
30	2'-0" x 6'-8"	CASED OPENING
31	2'-0" x 6'-8"	CASED OPENING
32	2'-0" x 6'-8"	CASED OPENING
33	2'-0" x 6'-8"	CASED OPENING
34	2'-0" x 6'-8"	CASED OPENING
35	2'-0" x 6'-8"	FRENCH (PAINTED)
36	2'-0" x 6'-8"	FRENCH DOOR
37	2'-0" x 6'-8"	FRENCH (PAINTED)

© Copyright, Carolina Design Group, Inc. - 2004

SEAL

A New Residence By

Dibble Custom Homes

Lot 1157 The Point

CAROLINA DESIGN GROUP
a residential design firm
10602 Bailey Road Suite A, Cornelius NC 28031
voice: 704.895.7805 fax: 704.895.0599
www.carolinadesigngroup.com

DRAWN BY: DS

DATE: 4-19-04

DRAWING TITLE: MAIN LEVEL FLOOR PLAN

SCALE: 1/4" = 1'-0"

SHEET NO. 6

OF 20 SHEETS