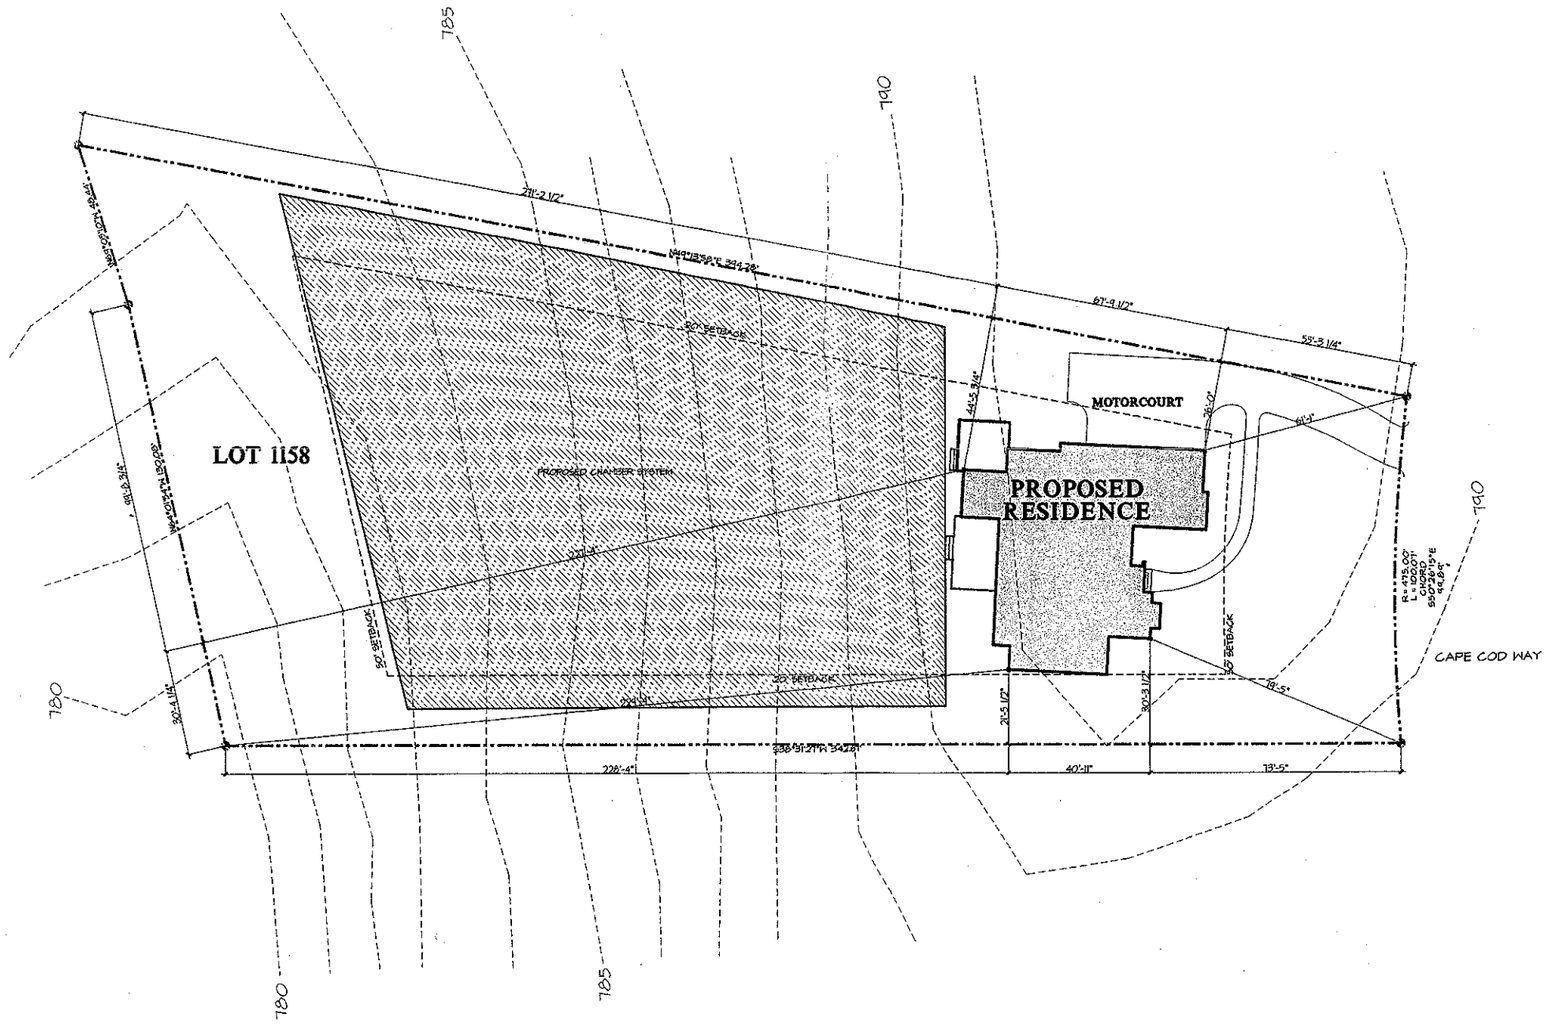


CAROLINA DESIGN GROUP
a residential design firm
10602 Bailey Road Suite A, Cornelius NC 28031
voice: 704.895.7805 fax: 704.895.0599
www.carolinadesigngroup.com

David Dibble
Custom Homes, Inc.

Lot 1158 The Point

SEAL

Verno Engineering, P.C.
428 E. 4th St. Suite 300
Charlotte, NC 28202

DRAWN BY	DATE
JR	March 31, 2004

DRAWING TITLE:
SITE PLAN

SCALE: 1" = 20'-0"

SHEET NO:
2
OF 13 SHEETS

© Copyright, Carolina Design Group, Inc. - 2004