

BEAM SCHEDULE

	SIZE	MATERIAL
2	2 - 2 x 8	NO. 2 SOUTHERN PINE
3	2-2 x 10	
4	3-2 x 10	
5	2-2 x 12	
6	3-2 x 12	
7	2-1 3/4 x 9 1/4	MICRO LAM
8	3-1 3/4 x 9 1/4	
9	2-1 3/4 x 11 7/8	
10	4-1 3/4 x 11 7/8	
11	2-1 3/4 x 14	
12	2-1 3/4 x 16	
13	W 8 x 10	STEEL BEAM
14	W 8 x 15	
15	W 8 x 18	
16	W 8 x 21	
17	W 8 x 24	
18	W 8 x 28	
19	W 10 x 12	
20	W 10 x 22	
21	W 10 x 26	
22	W 10 x 30	
23	W 10 x 33	
24	W 10 x 49	
25	W 12 x 19	
26	W 12 x 22	
27	W 14 x 26	
28	W 14 x 30	
29	W 14 x 38	
30	W 16 x 26	
31	W 12 x 14	
32	W 10 x 15	
33	1-1 3/4 x 11 7/8	MICRO LAM
34	3-1 3/4 x 11 7/8	MICRO LAM

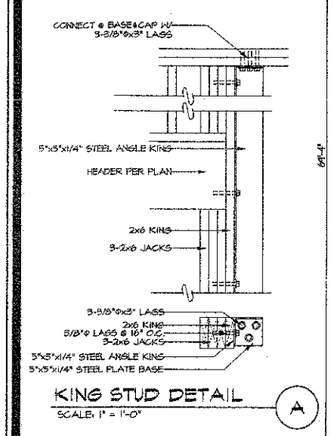

KING STUD DETAIL

SCALE: 1" = 1'-0"

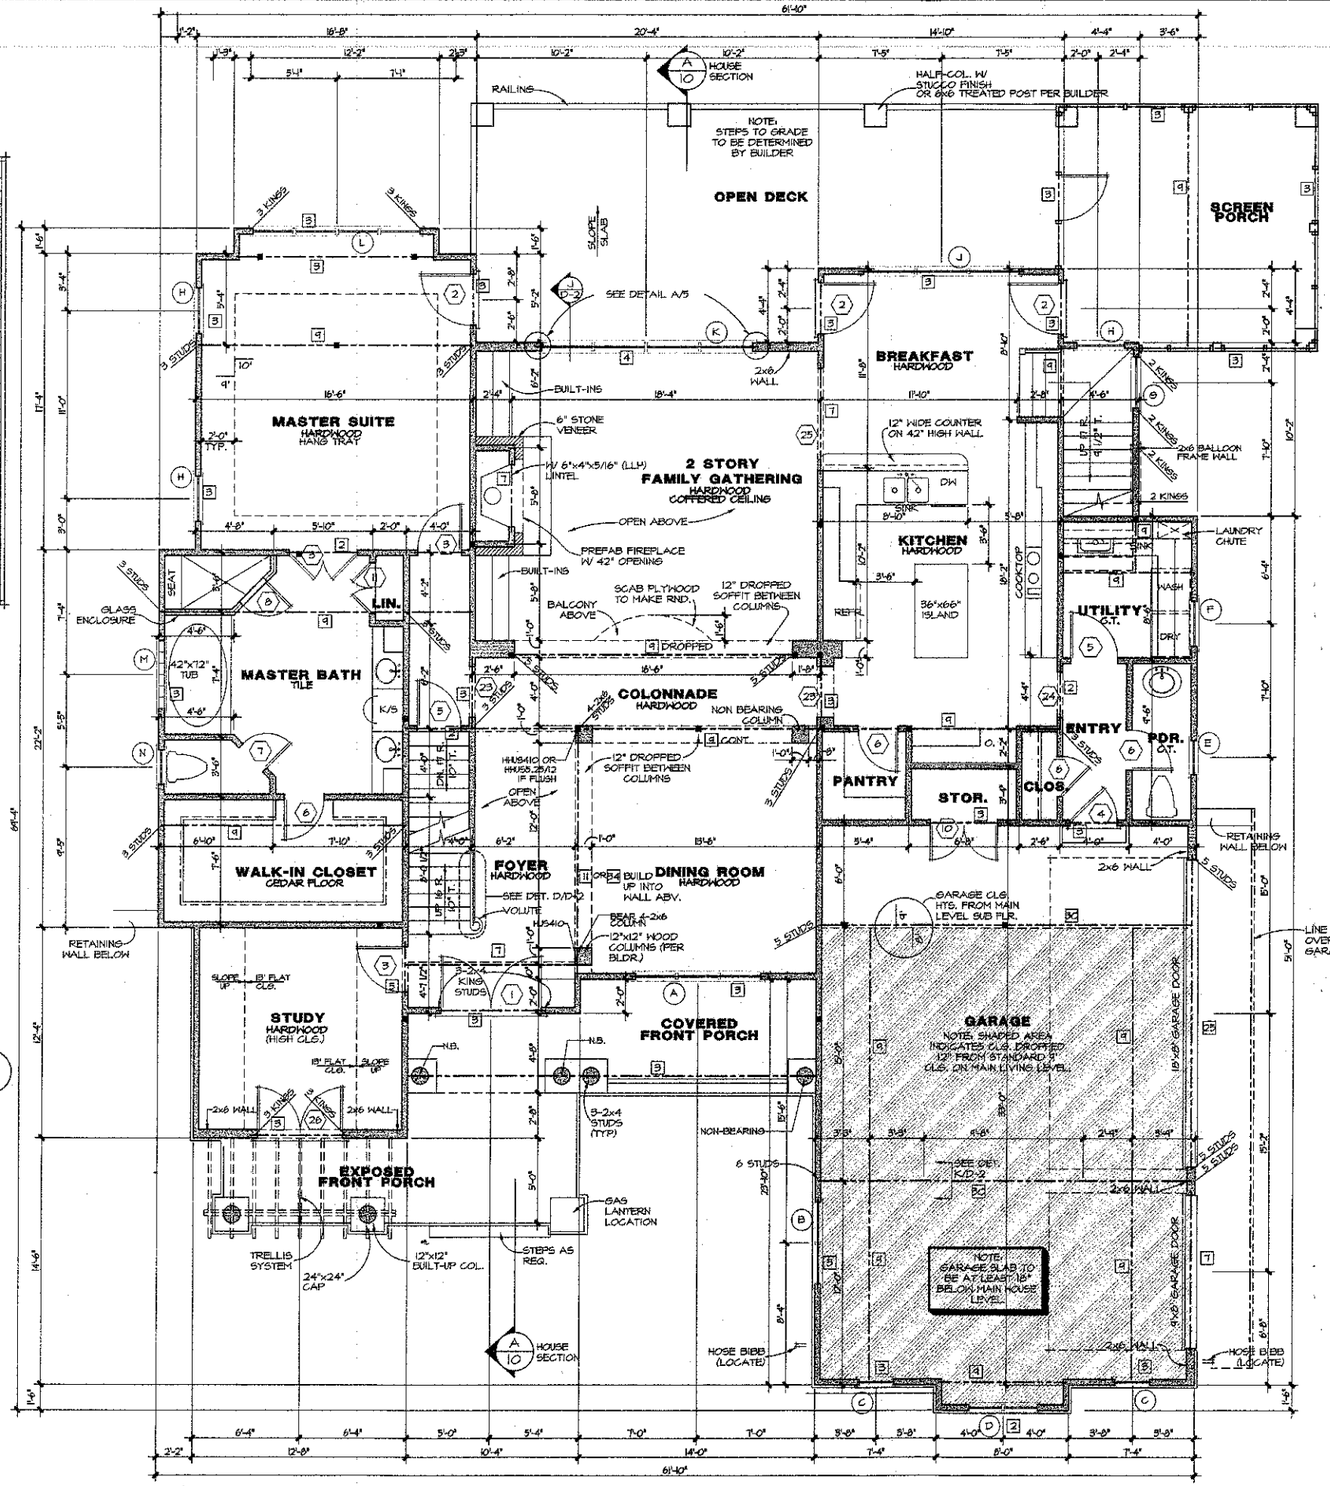

Acknowledgement Of Plans Submittal ONLY!

C. Taylor RS Date 12/29/04

Capt. D. Dibble Date 2/26/04

DOOR SCHEDULE

	SIZE	DESCRIPTION
1	5'-0"x6'-8"	FRENCH W/12" TR. ABOVE
2	5'-0"x6'-8"	FRENCH
3	2'-8"x6'-8"	FRENCH
4	2'-8"x6'-8"	SOLID (1 HR. FIRE RATED)
5	2'-8"x6'-8"	SOLID PANEL
6	2'-4"x6'-8"	SOLID PANEL
7	2'-0"x6'-8"	SOLID PANEL
8	2'-0"	GLASS (TEMPERED)
9	(2) 2'-6"x6'-8"	SOLID PANEL
10	(2) 2'-0"x6'-8"	SOLID PANEL
11	(2) 1'-6"x6'-8"	SOLID PANEL
12	(2) 2'-6"x8'-0"	FRENCH
13	2'-6"x8'-0"	1/2 GLASS
14	3'-0"x8'-0"	SOLID
15	(2) 3'-0"x8'-0"	SOLID
16	3'-0"x8'-0"	FRENCH
17	(2) 2'-6"x8'-0"	SOLID PANEL
18	2'-0"x8'-0"	SOLID PANEL
19	2'-4"x8'-0"	SOLID PANEL
20	2'-8"x8'-0"	SOLID PANEL
21	(2) 2'-0"x8'-0"	SOLID PANEL
22	3'-0"x8'-0"	CASED OPENING
23	3'-0"x6'-8"	CASED OPENING
24	2'-8"x6'-8"	CASED OPENING
25	6'-0"x8'-8"	CASED OPENING
26	(2) 1'-6"x6'-8"	PR. W/12" TR. ABOVE

WINDOW SCHEDULE

	SIZE	DESCRIPTION
A	(3) 2'-4"x6'-0"	DBL. HUNG W/12" TR. ABOVE
B	(2) 2'-4"x6'-0"	DBL. HUNG
C	2'-0"x2'-0"	FIXED
D	(2) 2'-0"x4'-0"	DBL. HUNG
E	2'-0"x4'-0"	DBL. HUNG
F	2'-8"x3'-0"	DBL. HUNG
G	3'-0"x4'-0"	DBL. HUNG
H	2'-8"x4'-0"	DBL. HUNG
J	(3) 3'-0"x6'-0"	DBL. HUNG
K	(4) 3'-0"x6'-0"	DBL. HUNG
L	(4) 2'-4"x6'-0"	DBL. HUNG
M	4'-0"x4'-0"	GLASS BLOCK
N	2'-0"x3'-0"	DBL. HUNG
P	(2) 2'-4"x4'-6"	DBL. HUNG
Q	(4) 3'-0"x5'-0"	FX W/ 3' ARCH TR. (SEE EL.)
R	(5) 3'-0"x5'-0"	DBL. HUNG
S	(3) 2'-8"x4'-6"	DBL. HUNG
T	(3) 2'-0"x2'-0"	FIXED
U	(2) 2'-4"x4'-6"	DBL. HUNG
V	(2) 2'-0"x3'-10"	DBL. HG W/16" ARCH TR. AB
W	(4) 2'-8"x6'-0"	DBL. HUNG

Sq. Footage

2-19-04 CJT

FIRST FLOOR HEATED	2347 Sq.Ft.
SECOND FLOOR HEATED	1868 Sq.Ft.
TOTAL HEATED	4215 Sq.Ft.
3 CAR GARAGE	758 Sq.Ft.
FRONT PORCH	142 Sq.Ft.
SCREEN PORCH	220 Sq.Ft.
TOTAL UNDER ROOF	5330 Sq.Ft.

© Copyright, Carolina Design Group, Inc. - 2004

CAROLINA DESIGN GROUP
a residential design firm
10603 Bailey Road Suite 4, Cornelius NC 28031
voice: 704.895.7805 fax: 704.895.0599
www.carolinadesigngroup.com

Lot 1159 The Point

A CUSTOM PLAN FOR
David Dibble
Custom Homes, Inc.

SEAL

NORTH CAROLINA REGISTERED PROFESSIONAL ENGINEER SEAL 27369 MICHAEL P. GERKINS

Yarma Engineering, P.C.
428 E. 4th St. Suite 300
Charlotte, NC 28202

DRAWN BY	DATE
Cameron Taylor	February 19, 2004

DRAWING TITLE:
MAIN LEVEL FLOOR PLAN

SCALE: 1/4" = 1'-0"

SHEET NO.
5
OF 15 SHEETS

NOT FOR CONSTRUCTION