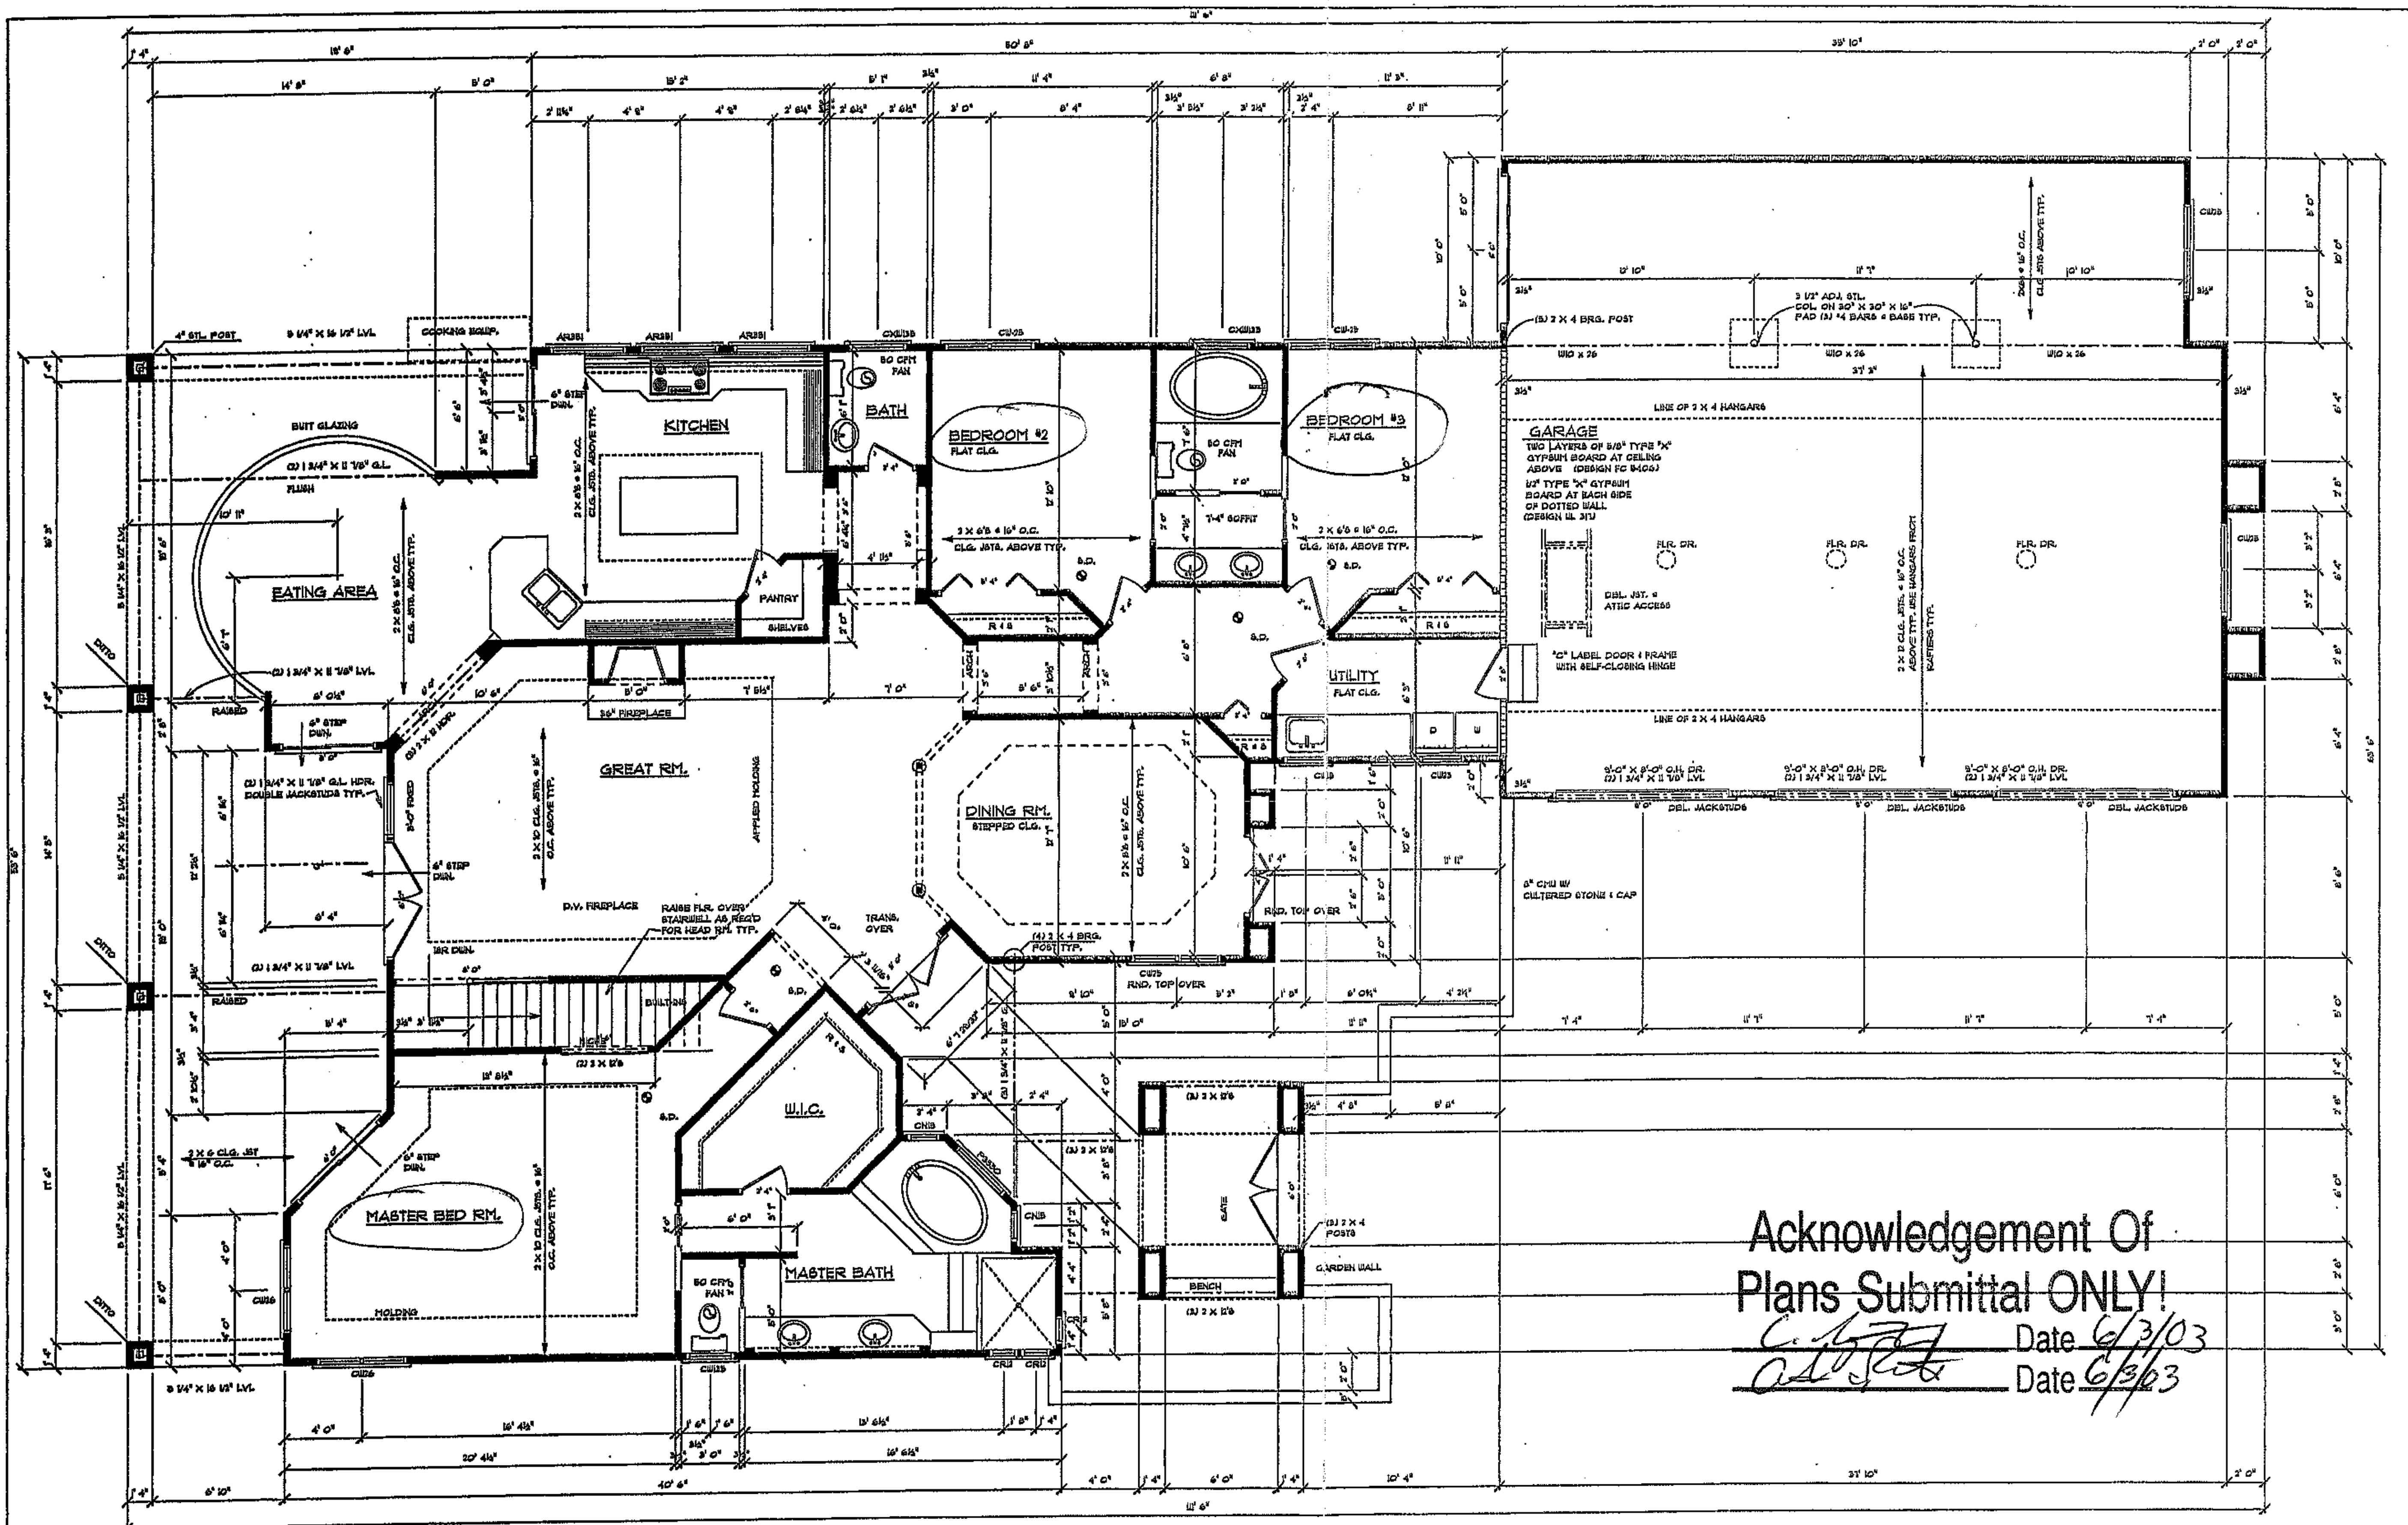


Acknowledgement Of
Plans Submittal ONLY!
Date 6/3/03
Date 6/3/03

FIRST FLOOR PLAN

1/4" = 1'-0"   2856 SQ. FT.

NOTES:

CONTRACTOR TO VERIFY ALL DIMENSIONS PRIOR TO BUILDING
1X3 BRIDGING @ CENTER OF ALL JOIST SPANS
DOUBLE FLOOR JOISTS UNDER ALL PARALLEL PARTITIONS ABOVE TYP.
2X4s @ 16" O.C. EXTERIOR WALL CONSTR. UNLESS NOTED
ANDERSON WINDOW NUMBERS NOTED
HARDWIRE SMOKE DETECTORS IN SERIES TYP.

TYPICAL HEADERS	
3'-0" OPENING	(2) 2X8s WITH 1/2" PLYWOOD
4'-0" OPENING	(2) 2X8s WITH PLYWOOD
5'-0" OPENING	(2) 2X10s WITH PLYWOOD
6'-0" OPENING	(2) 2X12s WITH PLYWOOD
6'+ OPENINGS	(2) 2X12s WITH PLYWOOD UNLESS NOTED OTHERWISE

CEILING JOIST TABLE

SOUTHERN PINE #2 OR BETTER	MAX SPAN
2X6s @ 16" O.C.	12'-8"
2X8s @ 16" O.C.	16'-0"
2X10s @ 16" O.C.	19'-6"

REVISIONS:

PROPOSED RESIDENCE FOR:
LOT #1137

DATE:	MAY 2003
DRAWN BY:	J
CHKD. BY:	M.W.T.
PROJECT NO.:	03-231

MWT
704-947-9772
FAX: 596-1726
8604 CLIFF CAMERON DRIVE
SUITE 140
CHARLOTTE, N.C., 28269

WARNING:
IT IS A VIOLATION OF THE LAW FOR ANY PERSON, UNLESS ACTING UNDER THE DIRECTION OF THE ARCHITECT, TO ALTER THESE PLANS IN ANY WAY.