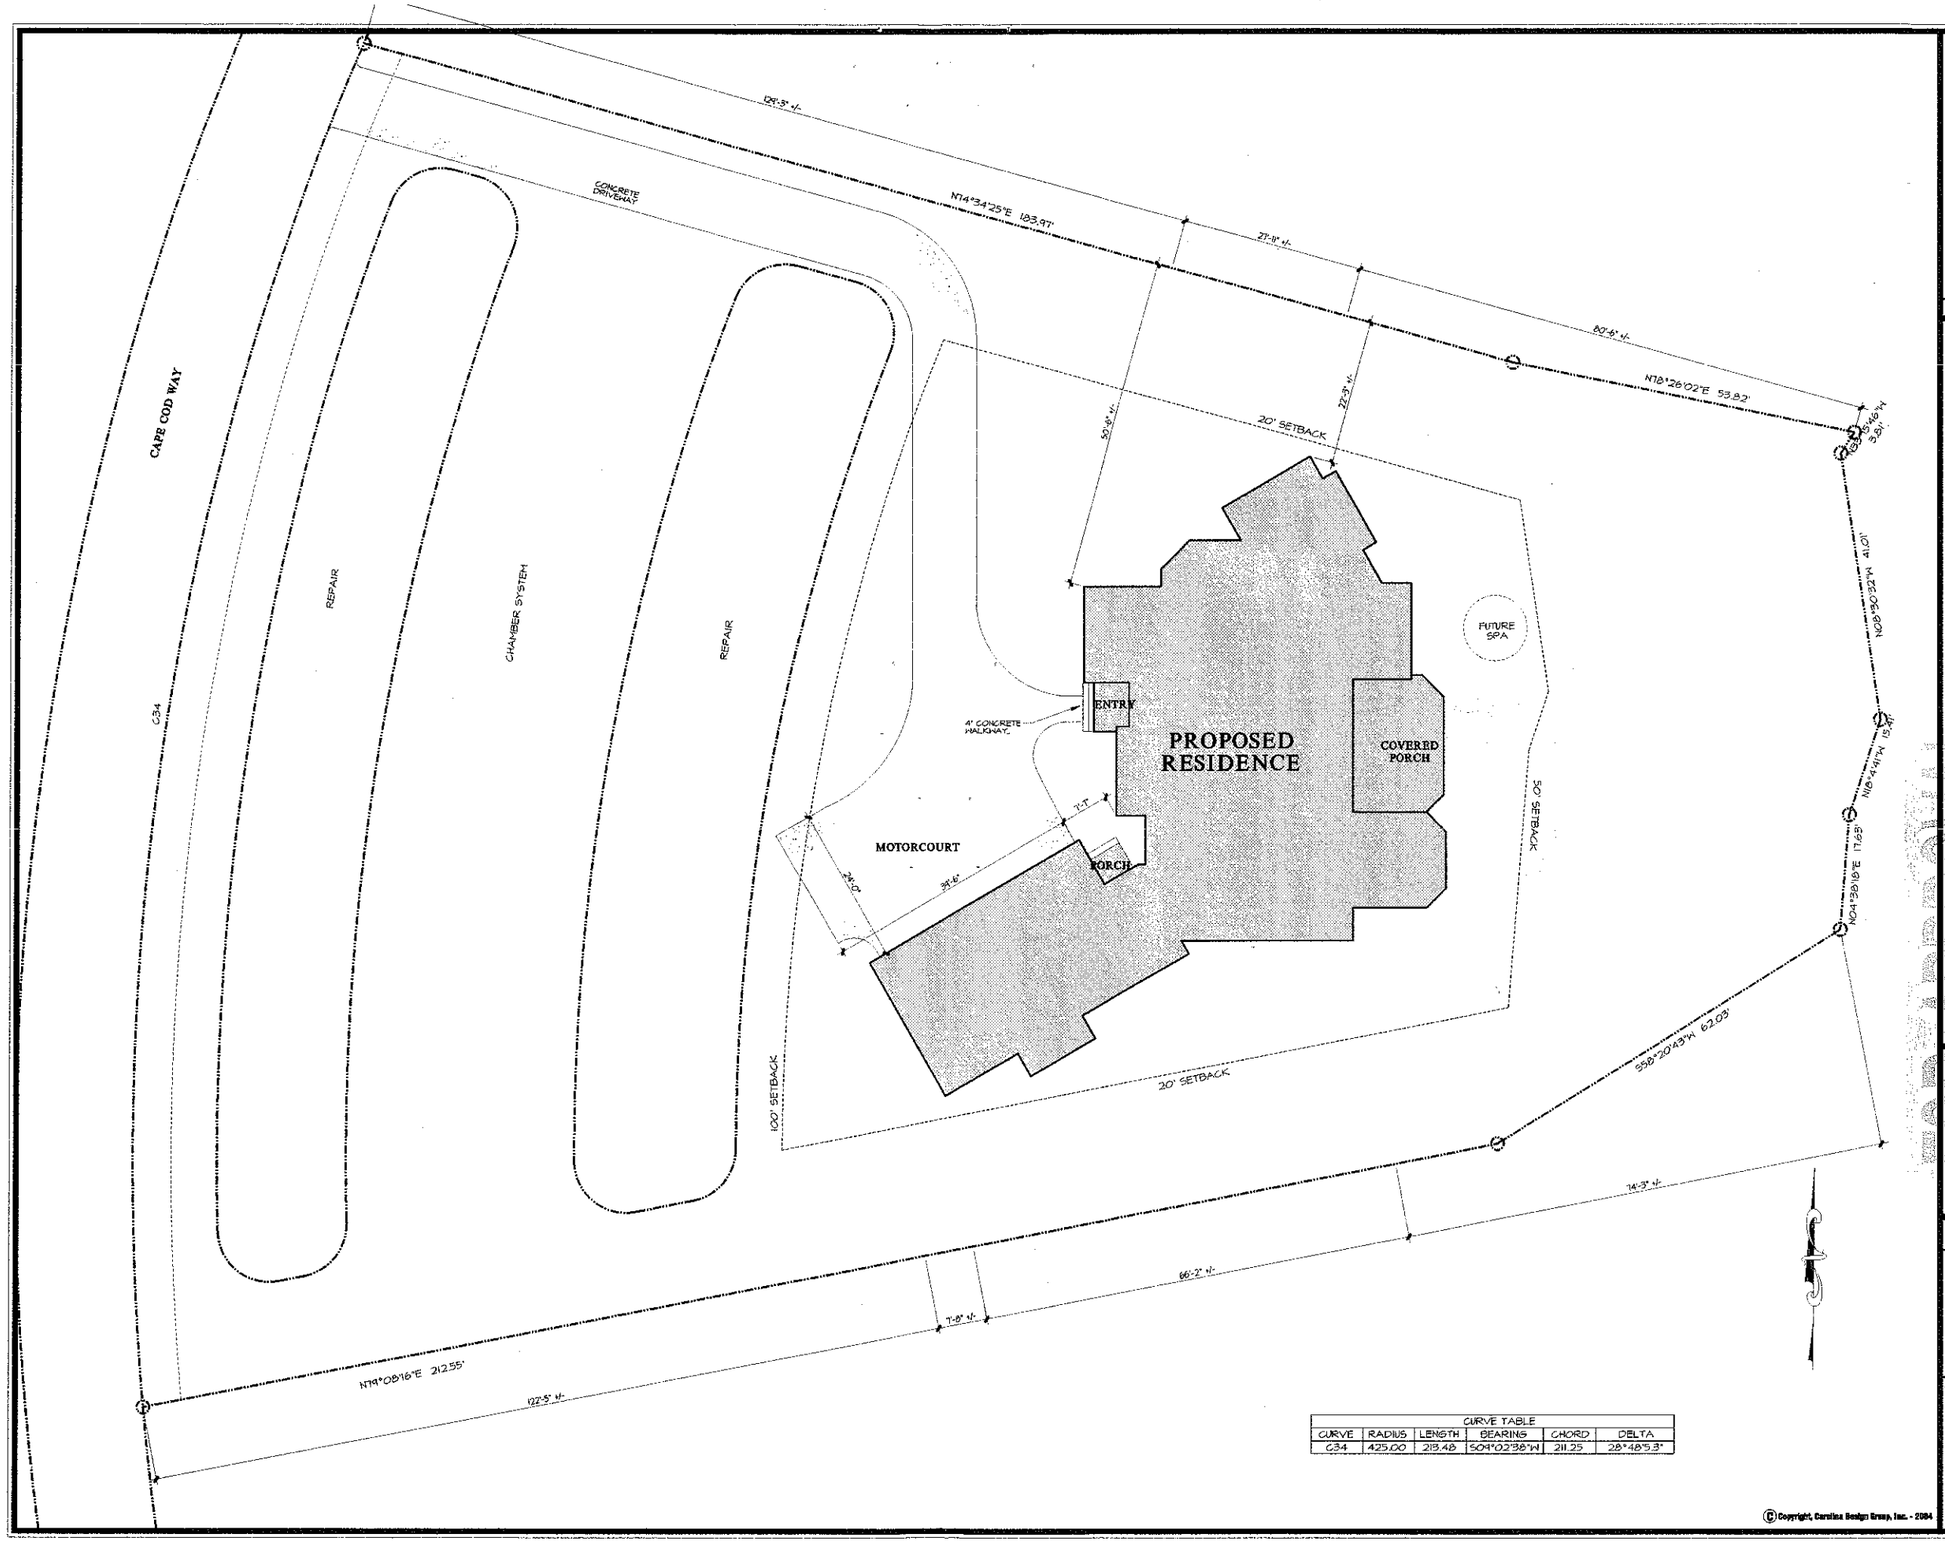


CURVE TABLE					
CURVE	RADIUS	LENGTH	BEARING	CHORD	DELTA
C34	425.00	219.48	S04°02'38"W	211.25	28°48'53"

© Copyright, Carolina Design Group, Inc. - 2004

CAROLINA DESIGN GROUP
a residential design firm
10602 Bailey Road Suite A, Cornelius NC 28031
voice: 704.895.7845 fax: 704.895.0599
www.carolinadesigngroup.com

A NEW RESIDENCE BY
DIBBLE CUSTOM HOMES
Lot 1138 Marino Residence The Point

PRELIMINARY

SEAL

Vania Engineering, P.C.
428 E. 4th St. Suite 300
Charlotte, NC 28202

DRAWN BY: A. Kdioz
DATE: 3-05-04

DRAWING TITLE: SITE PLAN

SCALE: 1" = 10'-0"

SHEET NO.
2
OF 14 SHEETS