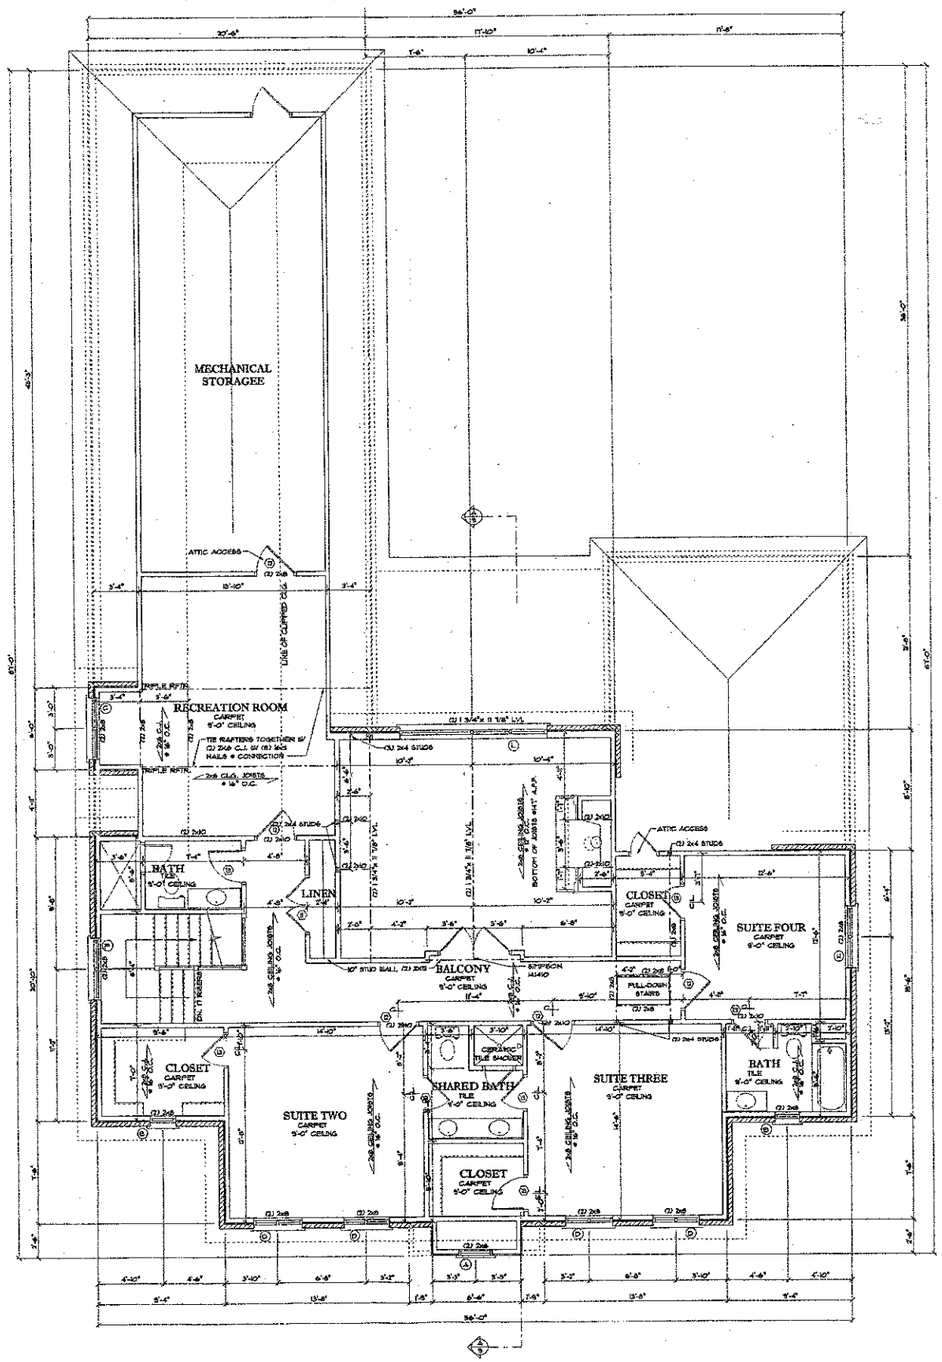


SECOND FLOOR PLAN

Scale: 1/4" = 1'-0"

ENGINEER:

NORTH CAROLINA PROFESSIONAL SEAL 27393 ENGINEER MICHAEL P. GIERING

9/10/04

York Engineering, P.C.
428 E. 4th St. Suite 300
Charlotte, NC 28202

DATE:
MAY 19, 2003

DRAWN BY:
DAVID PETTERS

APPROVED BY:

REVISIONS:
JUNE 16, 2003
JULY 23, 2004
JULY 28, 2004

SIMONINI BUILDERS

PROJECT:
THE HOLBROOKE
LOT 1160 CAPE COD WAY
THE POINT

NOTE: GENERAL CONTRACTOR TO VERIFY ALL DIMENSIONS AND ANGLES IN FIELD.

Christopher Phelps & Associates
a residential design firm
225 East Worthington Avenue
Suite 200
Charlotte, NC 28203

SHEET
6
15

© 2003 COPYRIGHT: CHRISTOPHER PHELPS + ASSOC. L.L.C.
THESE PLANS ARE PROTECTED UNDER THE FEDERAL COPYRIGHT LAWS. THE ORIGINAL PURCHASER OF THIS PLAN IS AUTHORIZED TO CONSTRUCT ONE AND ONLY ONE HOME USING THIS PLAN. MODIFICATION OR REUSE OF THIS PLAN IS PROHIBITED.