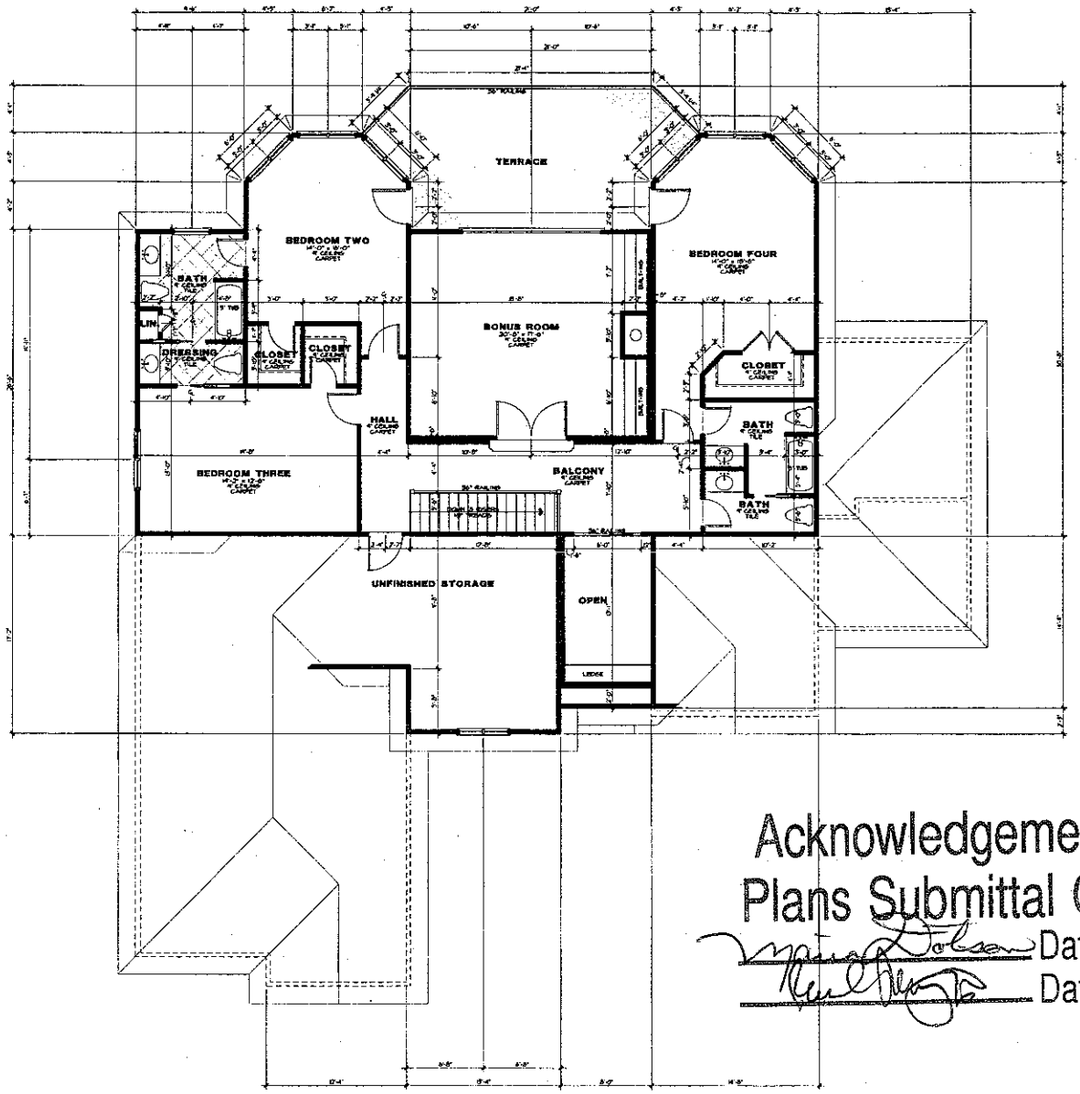


Acknowledgement Of Plans Submittal ONLY!

Date 10/14/03

Date 10/14/03

Square Footage 09/26/03	
Main Level Heated	2667 Sq.Ft.
Upper Level Heated	1750 Sq.Ft.
Lower Level Heated	1195 Sq.Ft.
Total Heated	5612 Sq.Ft.
Garage	909 Sq.Ft.
Covered Entry	28 Sq.Ft.
Covered Terrace	299 Sq.Ft.
Covered Patio	299 Sq.Ft.
Lower Unfinished Storage	1481 Sq.Ft.
Upper Unfinished Storage	350 Sq.Ft.
Total Under Roof	8978 Sq.Ft.

CAROLINA DESIGN GROUP
a residential design firm
10603 Bailey Road Suite A, Cornelius NC 28031
voice: 704.895.7885 fax: 704.895.0599
www.carolinadesigngroup.com

Lot 1135
Cape Cod Way
THE POINT

LAKE NORMAN Signature HOMES INC.

SEAL


DRAWN BY: Jessica H. Stewart & Steve Dixon
DATE: 8/26/03

DRAWING TITLE: UPPER LEVEL FLOOR PLAN

SCALE: 1/4" = 1'-0"

SHEET NO. 7

© Copyright, Carolina Design Group, Inc. - 2003

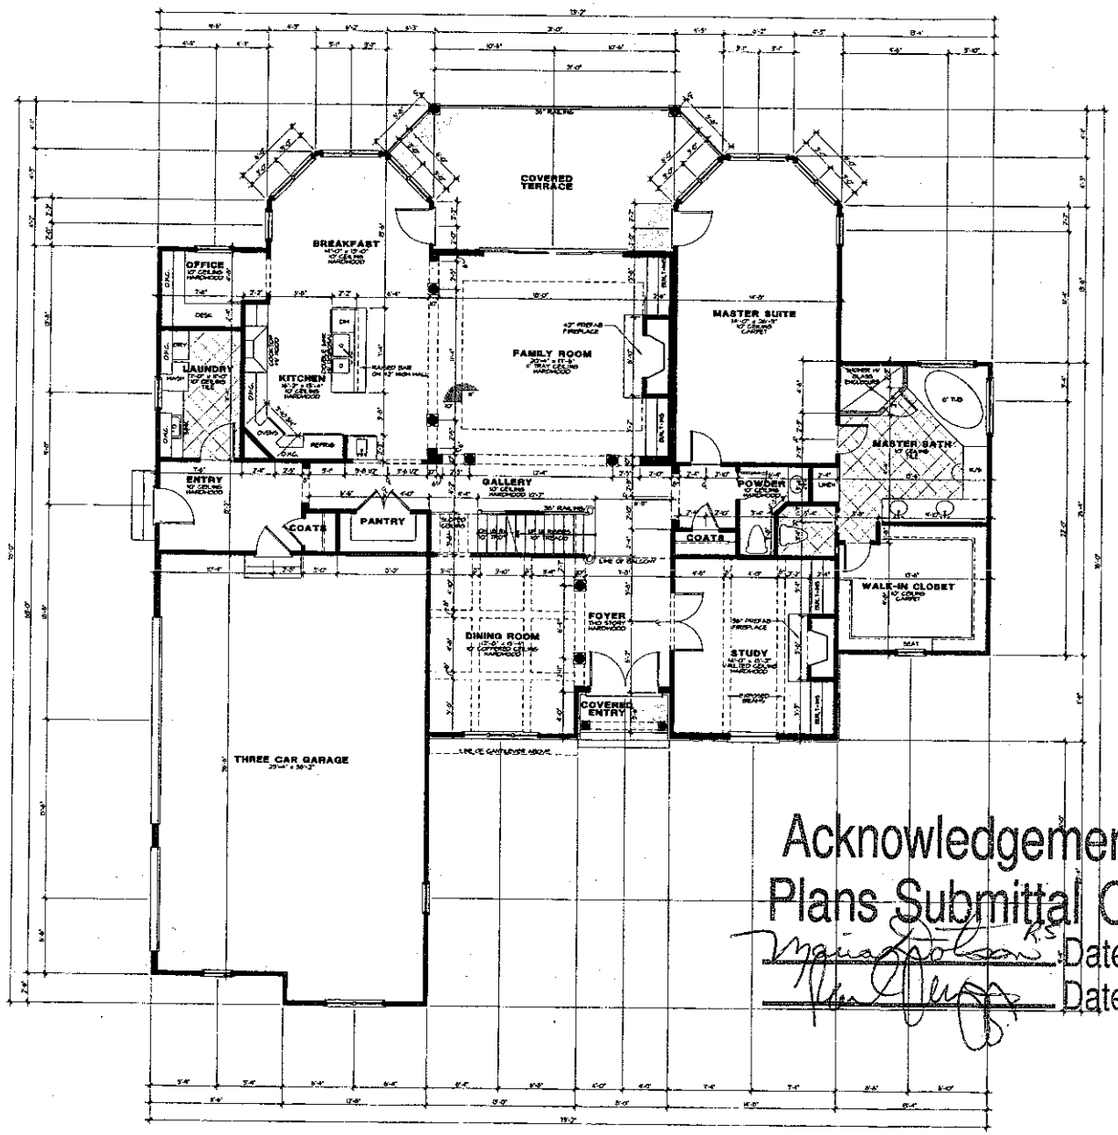

Acknowledgement Of Plans Submittal ONLY!

RS Date 10/14/03

Date 10/14/03

Square Footage 08/26/03	
Main Level Heated	2697 Sq.Ft.
Upper Level Heated	1720 Sq.Ft.
Lower Level Heated	1195 Sq.Ft.
Total Heated	5612 Sq.Ft.
Garage	909 Sq.Ft.
Covered Entry	58 Sq.Ft.
Covered Terrace	299 Sq.Ft.
Covered Patio	293 Sq.Ft.
Lower Unfinished Storage	1481 Sq.Ft.
Upper Unfinished Storage	339 Sq.Ft.
Total Under Roof	8978 Sq.Ft.

CAROLINA DESIGN GROUP
a residential design firm
10602 Bailey Road Suite A, Cornelius NC 28031
voice: 704.895.7805 fax: 704.895.0599
www.carolinadesigngroup.com

Lot 1135
Cape Cod Way
THE POINT

LAKE NORMAN
Signature HOMES INC.

SEAL

DRAWN BY: JESSICA M. RAMSEY & STEVE O'NEAL
DATE: 8/26/03


DRAWING TITLE:
MAIN LEVEL FLOOR PLAN

SCALE: 1/4" = 1'-0"

SHEET NO.
5

OF SHEETS

© Copyright, Carolina Design Group, Inc. - 2003

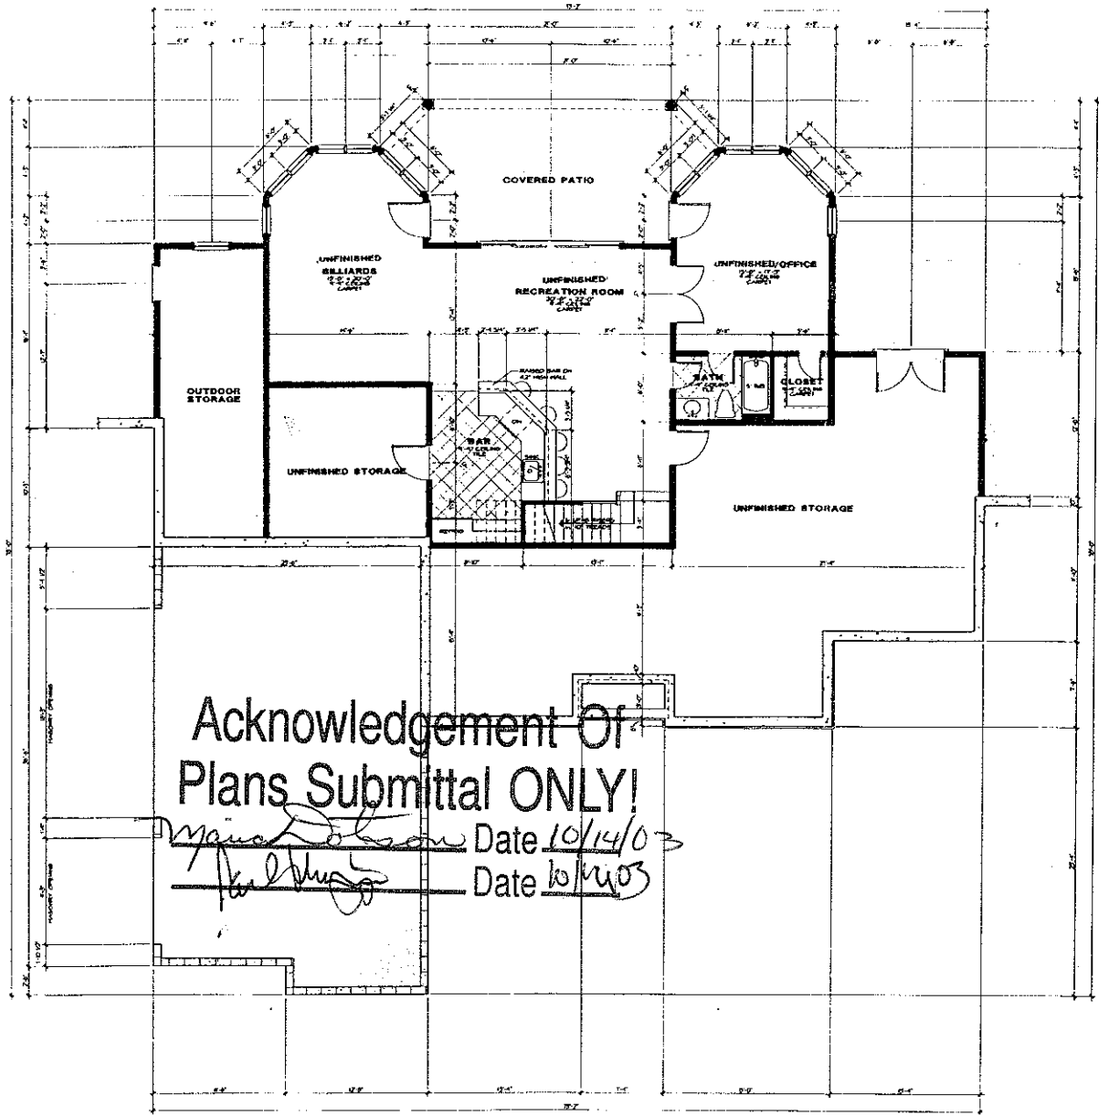

Acknowledgement Of
Plans Submittal ONLY!

Date 10/14/03

Date 10/14/03

Square Footage 06/16/03	
Main Level Heated	3667 Sq.Ft.
Upper Level Heated	1750 Sq.Ft.
Lower Level Heated	1195 Sq.Ft.
Total Heated	5612 Sq.Ft.
Garage	903 Sq.Ft.
Covered Entry	28 Sq.Ft.
Covered Terrace	159 Sq.Ft.
Covered Patio	299 Sq.Ft.
Lower Unfinished Storage	1481 Sq.Ft.
Upper Unfinished Storage	350 Sq.Ft.
Total Under Roof	8078 Sq.Ft.

© Copyright, Carolina Design Group, Inc. - 2003

CAROLINA DESIGN GROUP
a residential design firm

Lot 1135
Cape Cod Way

LAKE NORMAN
Signature

SEAL

DRAWN BY:
DRAWING TITLE:
LOWER LEVEL FLOOR PLAN

SCALE: 1/4" = 1'-0"

SHEET NO.

3