murdock design services

CHARLOTTE, NC 28205

1433 IVEY DR.

LOWER FLOOR PLAN

DATE: 2 FEB 2005

SHEET NO. A2

The Makielski Residence

Lot 11

Arcadia Homes

LOWER FLOOR PLAN


Acknowledgement Of Plans Submittal ONLY!

Date 3/22/05

Date 3/22/05

SCHEDULE (LOWER FLOOR)

SCHEDULE (LOWER FLOOR)

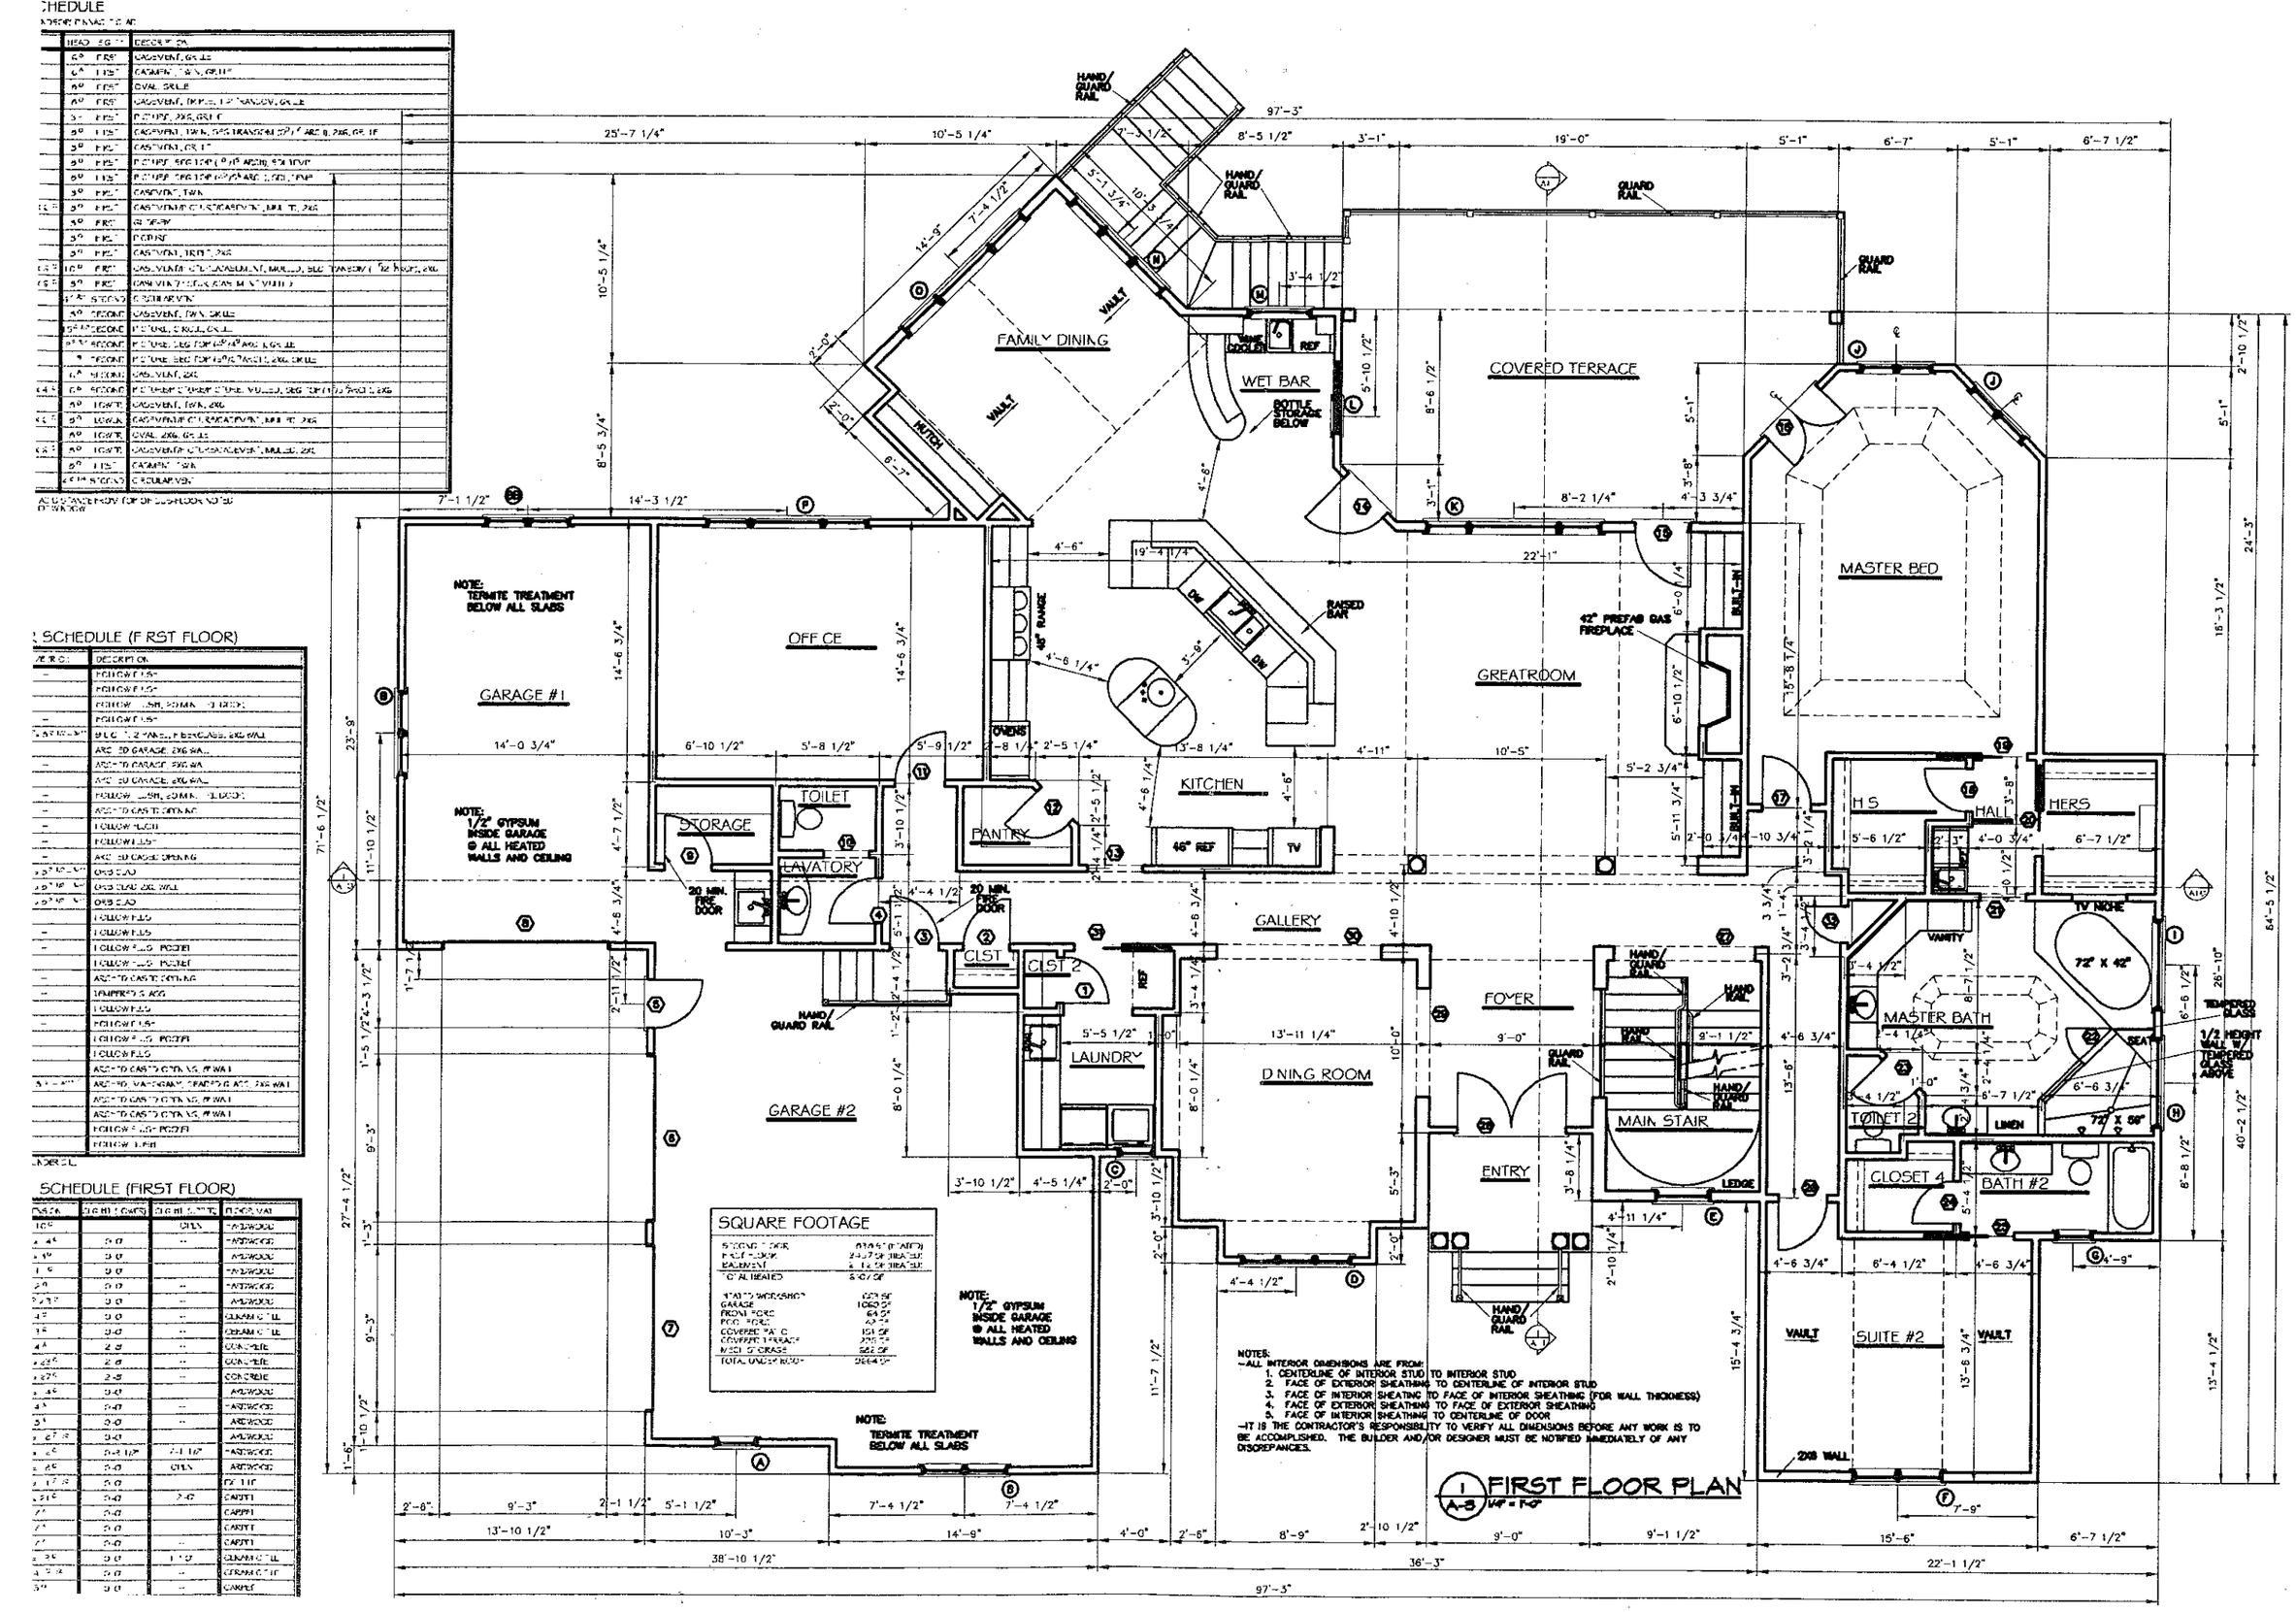

SCHEDULE

	6'0"	FIRST	CASEMENT, GRILLE
	6'4"	FIRST	CASEMENT, TWIN, GRILLE
	4'0"	FIRST	OVAL GRILLE
	4'0"	FIRST	CASEMENT, TWIN, FIXED TRANSOM, GRILLE
	3'0"	FIRST	PICTURE, 2X6, GRILLE
	6'0"	FIRST	CASEMENT, TWIN, 2X6 TRANSOM SPLIT ARC 8, 2X6, GRILLE
	3'0"	FIRST	CASEMENT, GRILLE
	6'0"	FIRST	PICTURE, 2X6 RADIUS (90° ARC 8), 2X6 STRIP
	6'0"	FIRST	PICTURE, 2X6 RADIUS (90° ARC 8), 2X6 STRIP
	3'0"	FIRST	CASEMENT, TWIN
	3'0"	FIRST	CASEMENT W/ FIXED TRANSOM, GRILLE, 2X6
	4'0"	FIRST	GLAZING
	3'0"	FIRST	DOOR
	3'0"	FIRST	CASEMENT, TWIN, 2X6
	10'0"	FIRST	CASEMENT W/ FIXED TRANSOM, MULLED, 2X6 TRANSOM (12" RADIUS), 2X6
	3'0"	FIRST	CASEMENT W/ FIXED TRANSOM, MULLED
	3'0"	SECOND	CASEMENT
	4'0"	SECOND	CASEMENT, TWIN, GRILLE
	5'0" SECOND		PICTURE, CIRCULAR, GRILLE
	9'0" SECOND		PICTURE, 2X6 FOR 45°/4" ARC, 2X6
	9'	SECOND	PICTURE, 2X6 FOR 45°/8" RADIUS, 2X6, GRILLE
	6'0"	SECOND	CASEMENT, 2X6
	6'0" SECOND		PICTURE, 2X6 FOR 45°/8" RADIUS, MULLED, 2X6 TRANSOM (12" RADIUS), 2X6
	4'0"	LIGHT	CASEMENT, TWIN, 2X6
	3'0"	LIGHT	CASEMENT W/ FIXED TRANSOM, MULLED, 2X6
	4'0"	LIGHT	OVAL, 2X6, GRILLE
	4'0"	LIGHT	CASEMENT W/ FIXED TRANSOM, MULLED, 2X6
	3'0"	LIGHT	CASEMENT, TWIN
			CIRCULAR, 2X6

ALL ELEVATIONS SHOWN FOR OPTIONAL FIRST FLOOR WINDOW


SCHEDULE (FIRST FLOOR)

NUMBER	DESCRIPTION
-	FOLLOW FLR
-	FOLLOW FLR
-	FOLLOW FLR, FORM TO FLOOR
-	FOLLOW FLR
-	8" C.C. 1/2" WALL, R-13 FIBERGLASS, 2X6 WALL
-	ARC 30 GARAGE, 2X6 WALL
-	ARC 30 GARAGE, 2X6 WALL
-	ARC 30 GARAGE, 2X6 WALL
-	FOLLOW FLR, FORM TO FLOOR
-	ARC 30 CASE OPENING
-	FOLLOW FLR
-	FOLLOW FLR
-	ARC 30 CASE OPENING
-	2X8 SOFFIT
-	2X8 SOFFIT
-	FOLLOW FLR
-	FOLLOW FLR
-	FOLLOW FLR, POCKET
-	FOLLOW FLR, POCKET
-	ARC 30 CASE OPENING
-	TEMPERED GLASS
-	FOLLOW FLR
-	FOLLOW FLR
-	FOLLOW FLR, POCKET
-	FOLLOW FLR
-	ARC 30 CASE OPENING, 1/2" WALL
-	ARC 30 CASE OPENING, 1/2" WALL
-	ARC 30 CASE OPENING, 1/2" WALL
-	FOLLOW FLR, POCKET
-	FOLLOW FLR

SCHEDULE (FIRST FLOOR)

NUMBER	DESCRIPTION			
10'0"			OPEN	HARDWOOD
4'4"	9'0"		--	HARDWOOD
4'9"	9'0"			HARDWOOD
1'6"	9'0"			HARDWOOD
2'0"	9'0"		--	HARDWOOD
2'3 1/2"	9'0"		--	HARDWOOD
4'0"	9'0"		--	CERAMIC TILE
1'6"	9'0"		--	CERAMIC TILE
4'4"	9'0"		--	CERAMIC TILE
2'6"	2'6"		--	CONCRETE
2'6"	2'6"		--	CONCRETE
2'6"	2'6"		--	CONCRETE
4'4"	9'0"		--	HARDWOOD
4'0"	9'0"		--	HARDWOOD
3'0"	9'0"		--	HARDWOOD
2'6"	9'0"		--	HARDWOOD
2'6"	9'0"	7'1 1/2"		HARDWOOD
2'6"	9'0"	OPEN		HARDWOOD
2'11"	9'0"			TILE
2'6"	9'0"	2'6"		CARPET
2'6"	9'0"			CARPET
2'6"	9'0"			CARPET
2'6"	9'0"	1'10"		CERAMIC TILE
4'3 1/2"	9'0"		--	CERAMIC TILE
5'0"	9'0"		--	CARPET

DESIGNER	ARCADIA HOMES P.O. BOX 27160 CHARLOTTE, NC 28227 704-573-7500
DRAWN BY	
ENGINEER	
STRUCTURAL ENGINEER	
MECHANICAL ENGINEER	
PLUMBING ENGINEER	
ELECTRICAL ENGINEER	
	CHARLOTTE, NC 28205
	murdock design services
	The Makielski Residence Lot 1134 Arcadia Homes
	FIRST FLOOR PLAN
	1433 IVEY DR.
DATE:	2 FEB 2005
NO:	3

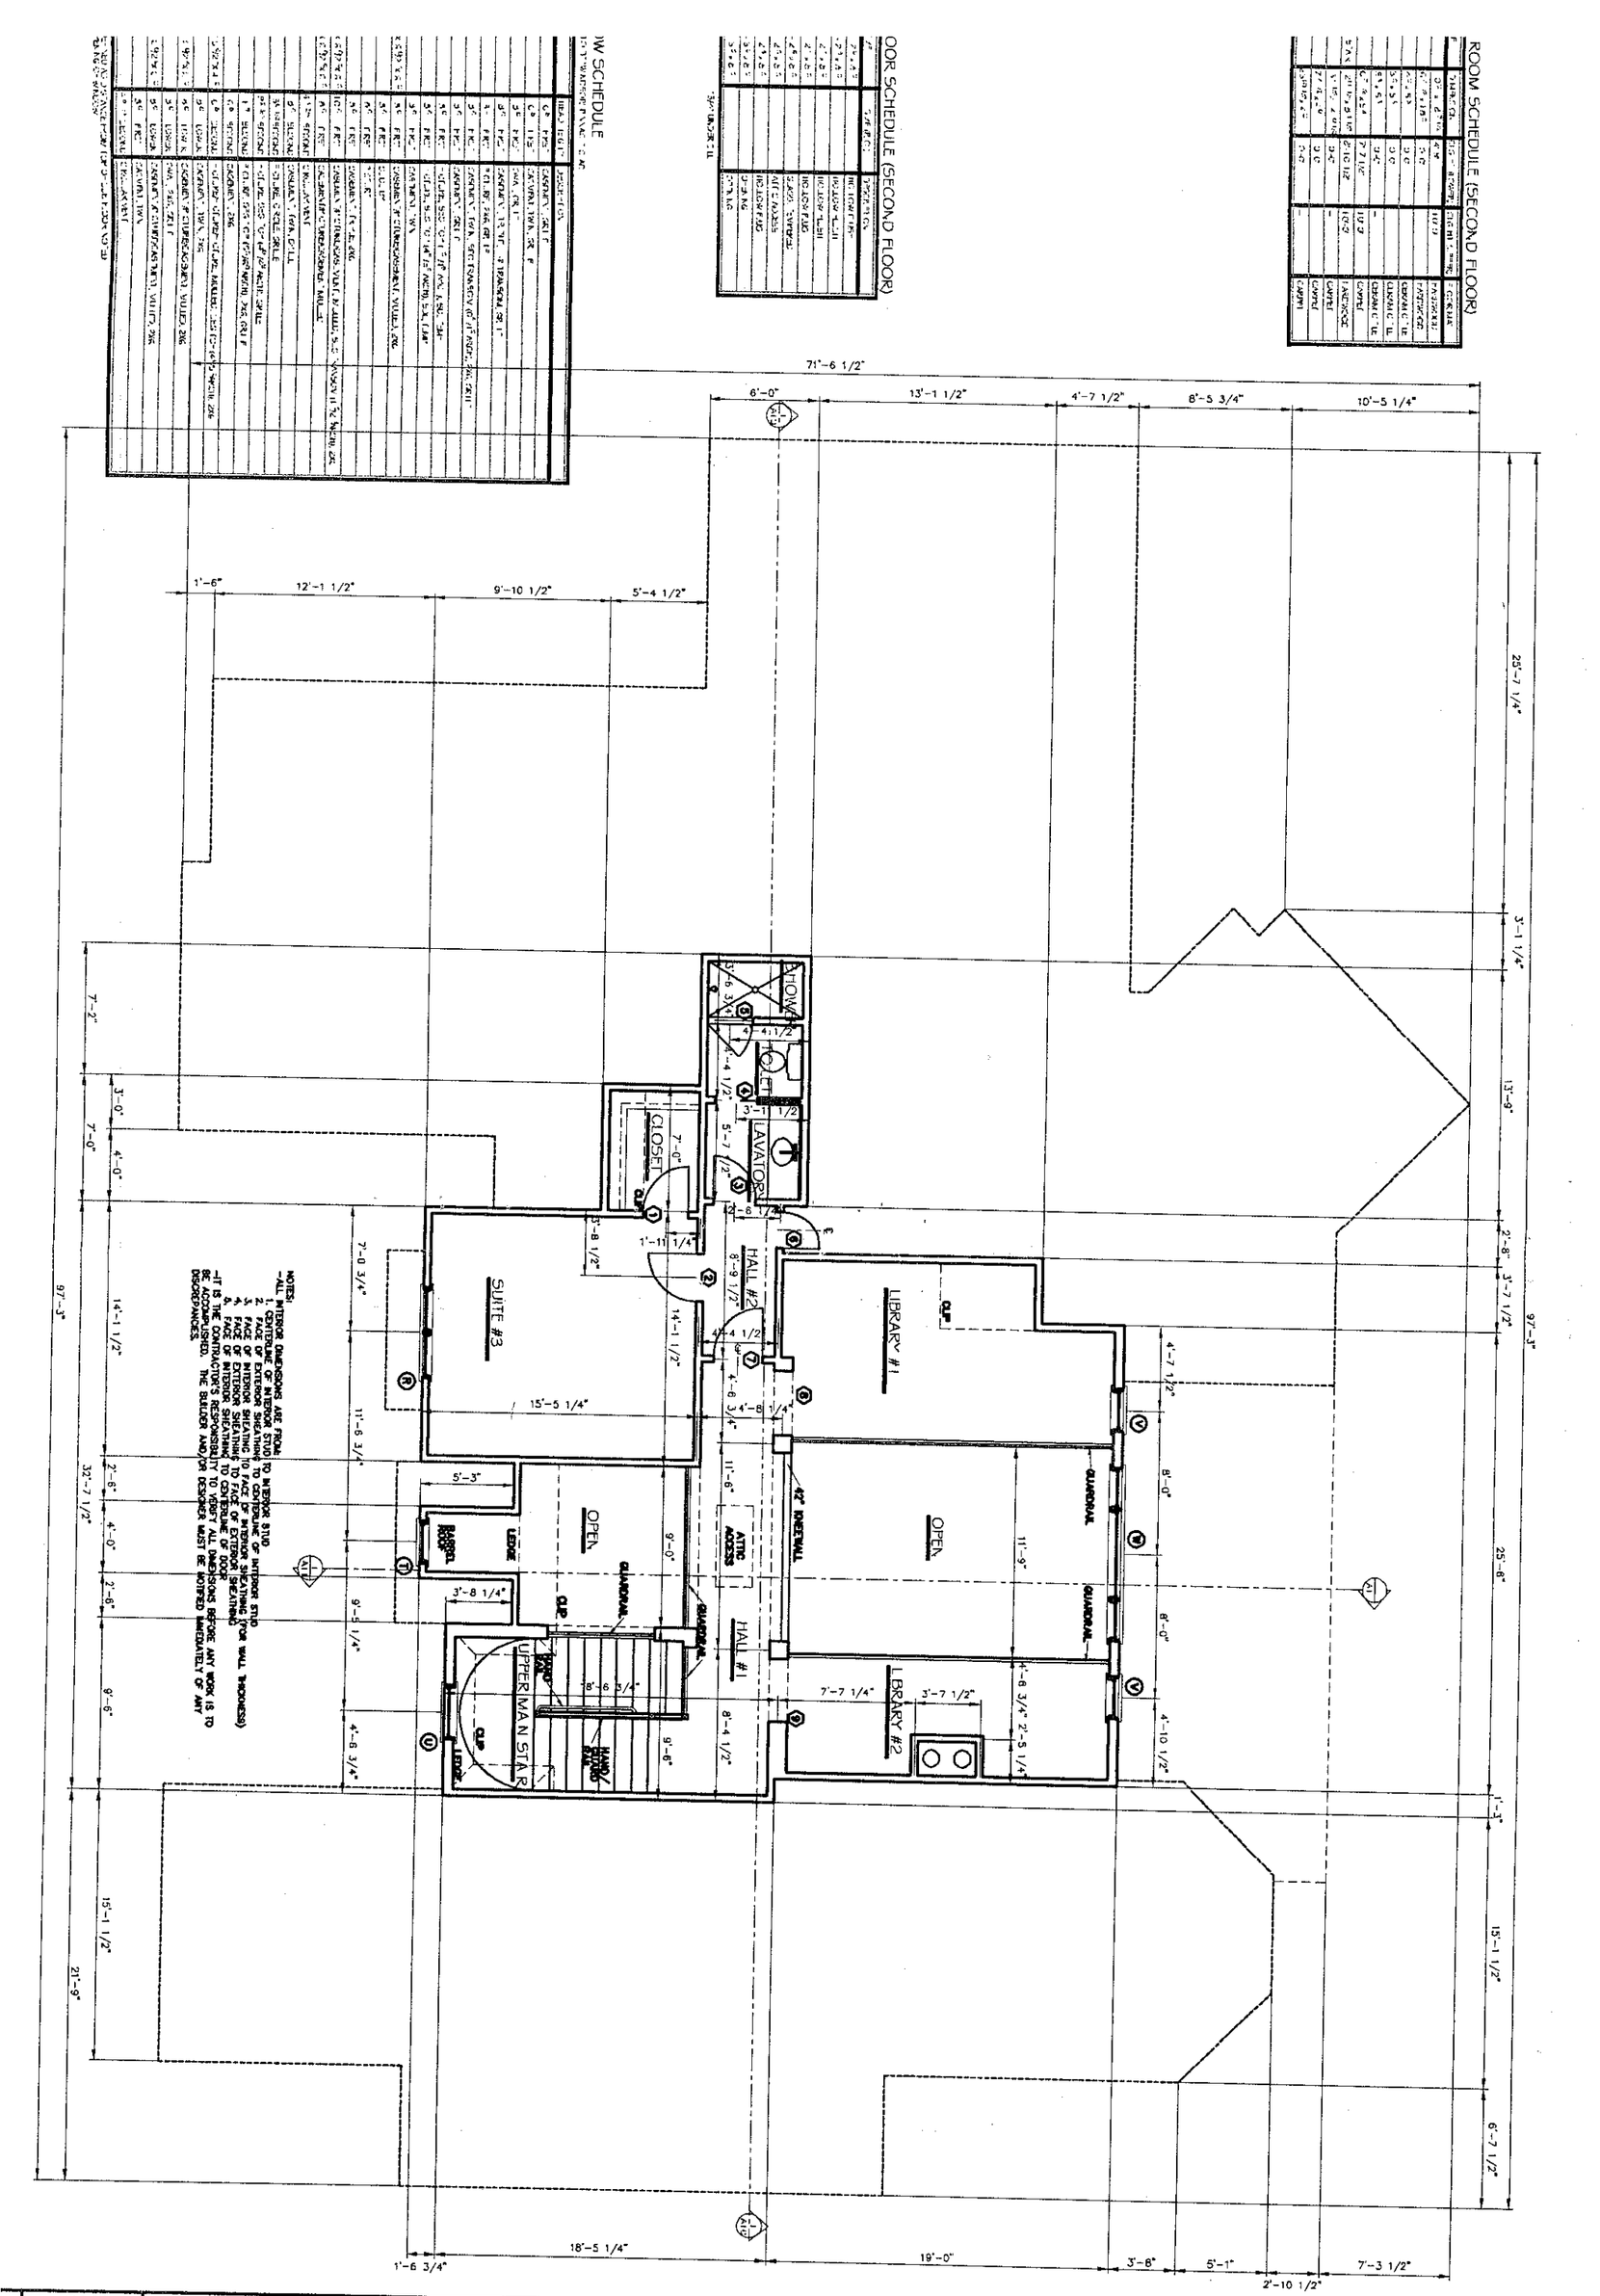

DATE:
2 FEB 2005

SECOND FLOOR PLAN

The Makielski Residence
Lot 1134
Arcadia Homes

1433 IVEY DR.

murdock design services

CHARLOTTE, NC 28205