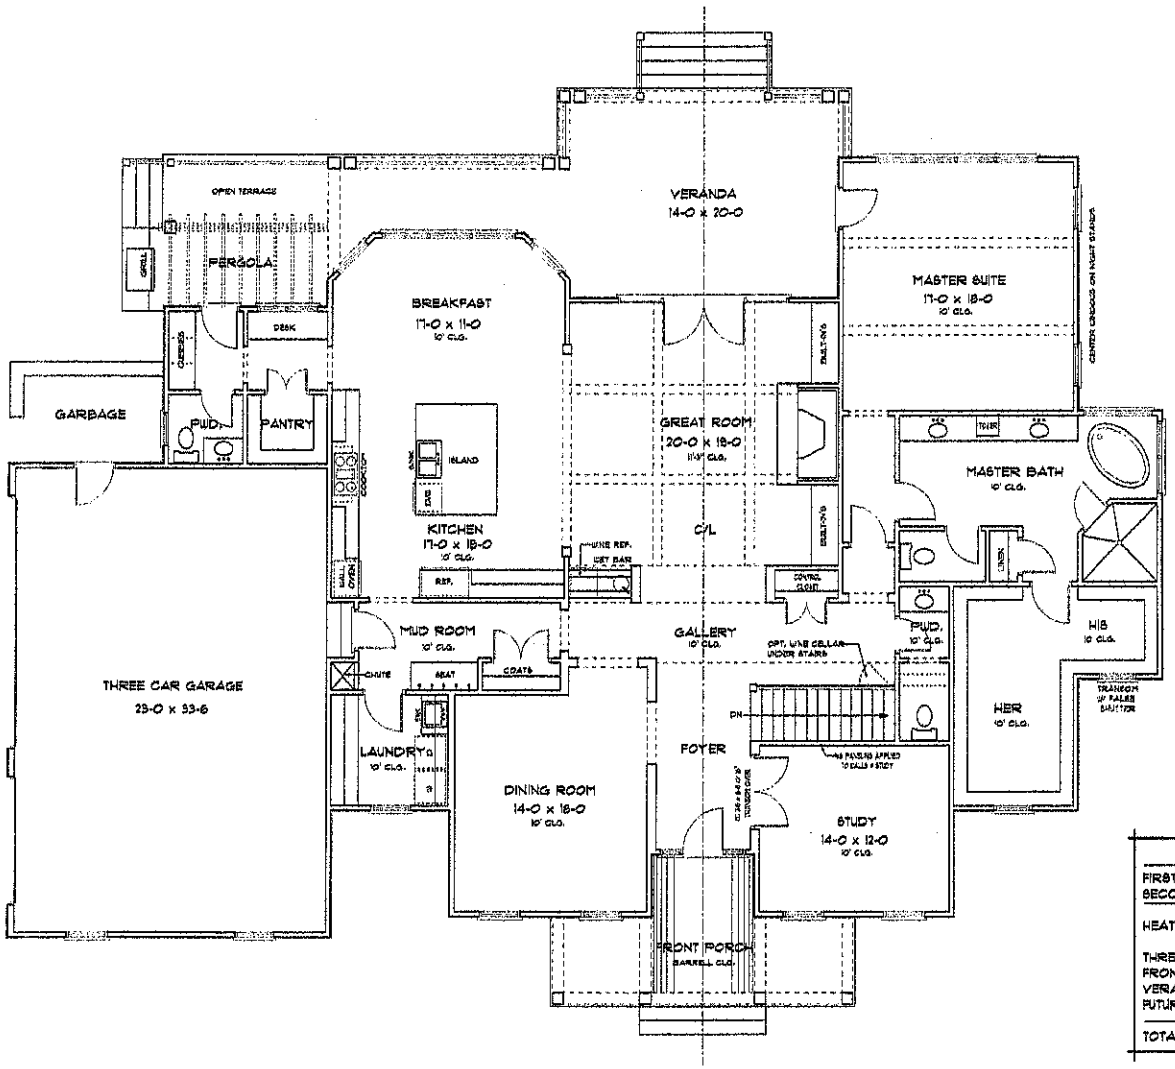


SQUARE FOOTAGE	
FIRST FLOOR HEATED	2,780
SECOND FLOOR HEATED	1,992
HEATED TOTAL	4,772
THREE CAR GARAGE	828
FRONT PORCH	116
VERANDA	416
FUTURE EXPANSION	308
TOTAL UNDER ROOF	6,501

FIRST FLOOR PLAN

SCALE: 1/4" = 1'-0"

Acknowledgement of Plans Submittal ONLY

Date 5/6/13

Date

Custom Residential Designs

P.O. Box 691286
Mint Hill, NC 28227
tel: 704-545-2928
fax: 704-545-0600

ENGINEERED BY:
G.B. ENGINEERING
133 MIDDLETON PLACE
MOORESVILLE, NC 28117
(704) 677-5339
N.C. BUS. LIC. # F-1270

PROJECT:

The Butterlin Residence

© COPYRIGHT 2013


DRAWN BY:
JJ.BARJA/J.STEPANIK

DATE:
05/06/2013

REVISED:

SHEET _____

OF _____

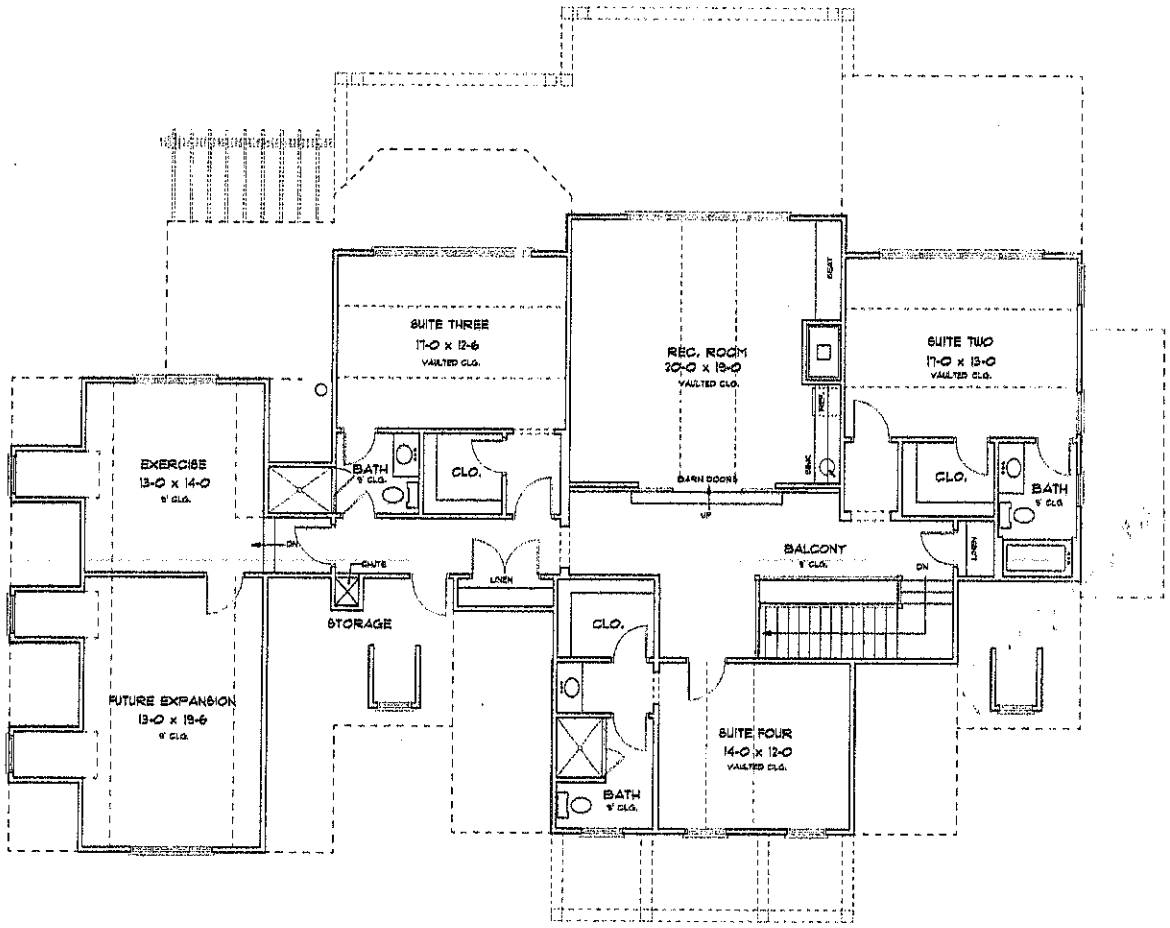

SECOND FLOOR PLAN

Acknowledgement Of Plans Submittal ONLY

Date 5/14/13

Date

Custom Residential Designs

P.O. Box 691286
Mint Hill, NC 28227
tel: 704-545-2928
fax: 704-545-0600

ENGINEERED BY:
G.B. ENGINEERING
133 MIDDLETON PLACE
MOORESVILLE, NC 28117
(704) 677-5339
N.C. BUS. LIC. # F-1270

PROJECT:

The Bitterlin Residence

© COPYRIGHT 2013

DRAWN BY:
JJ.BARJA/J.STEFANIK

DATE:
05/06/2013

REVISED:

SHEET

OF