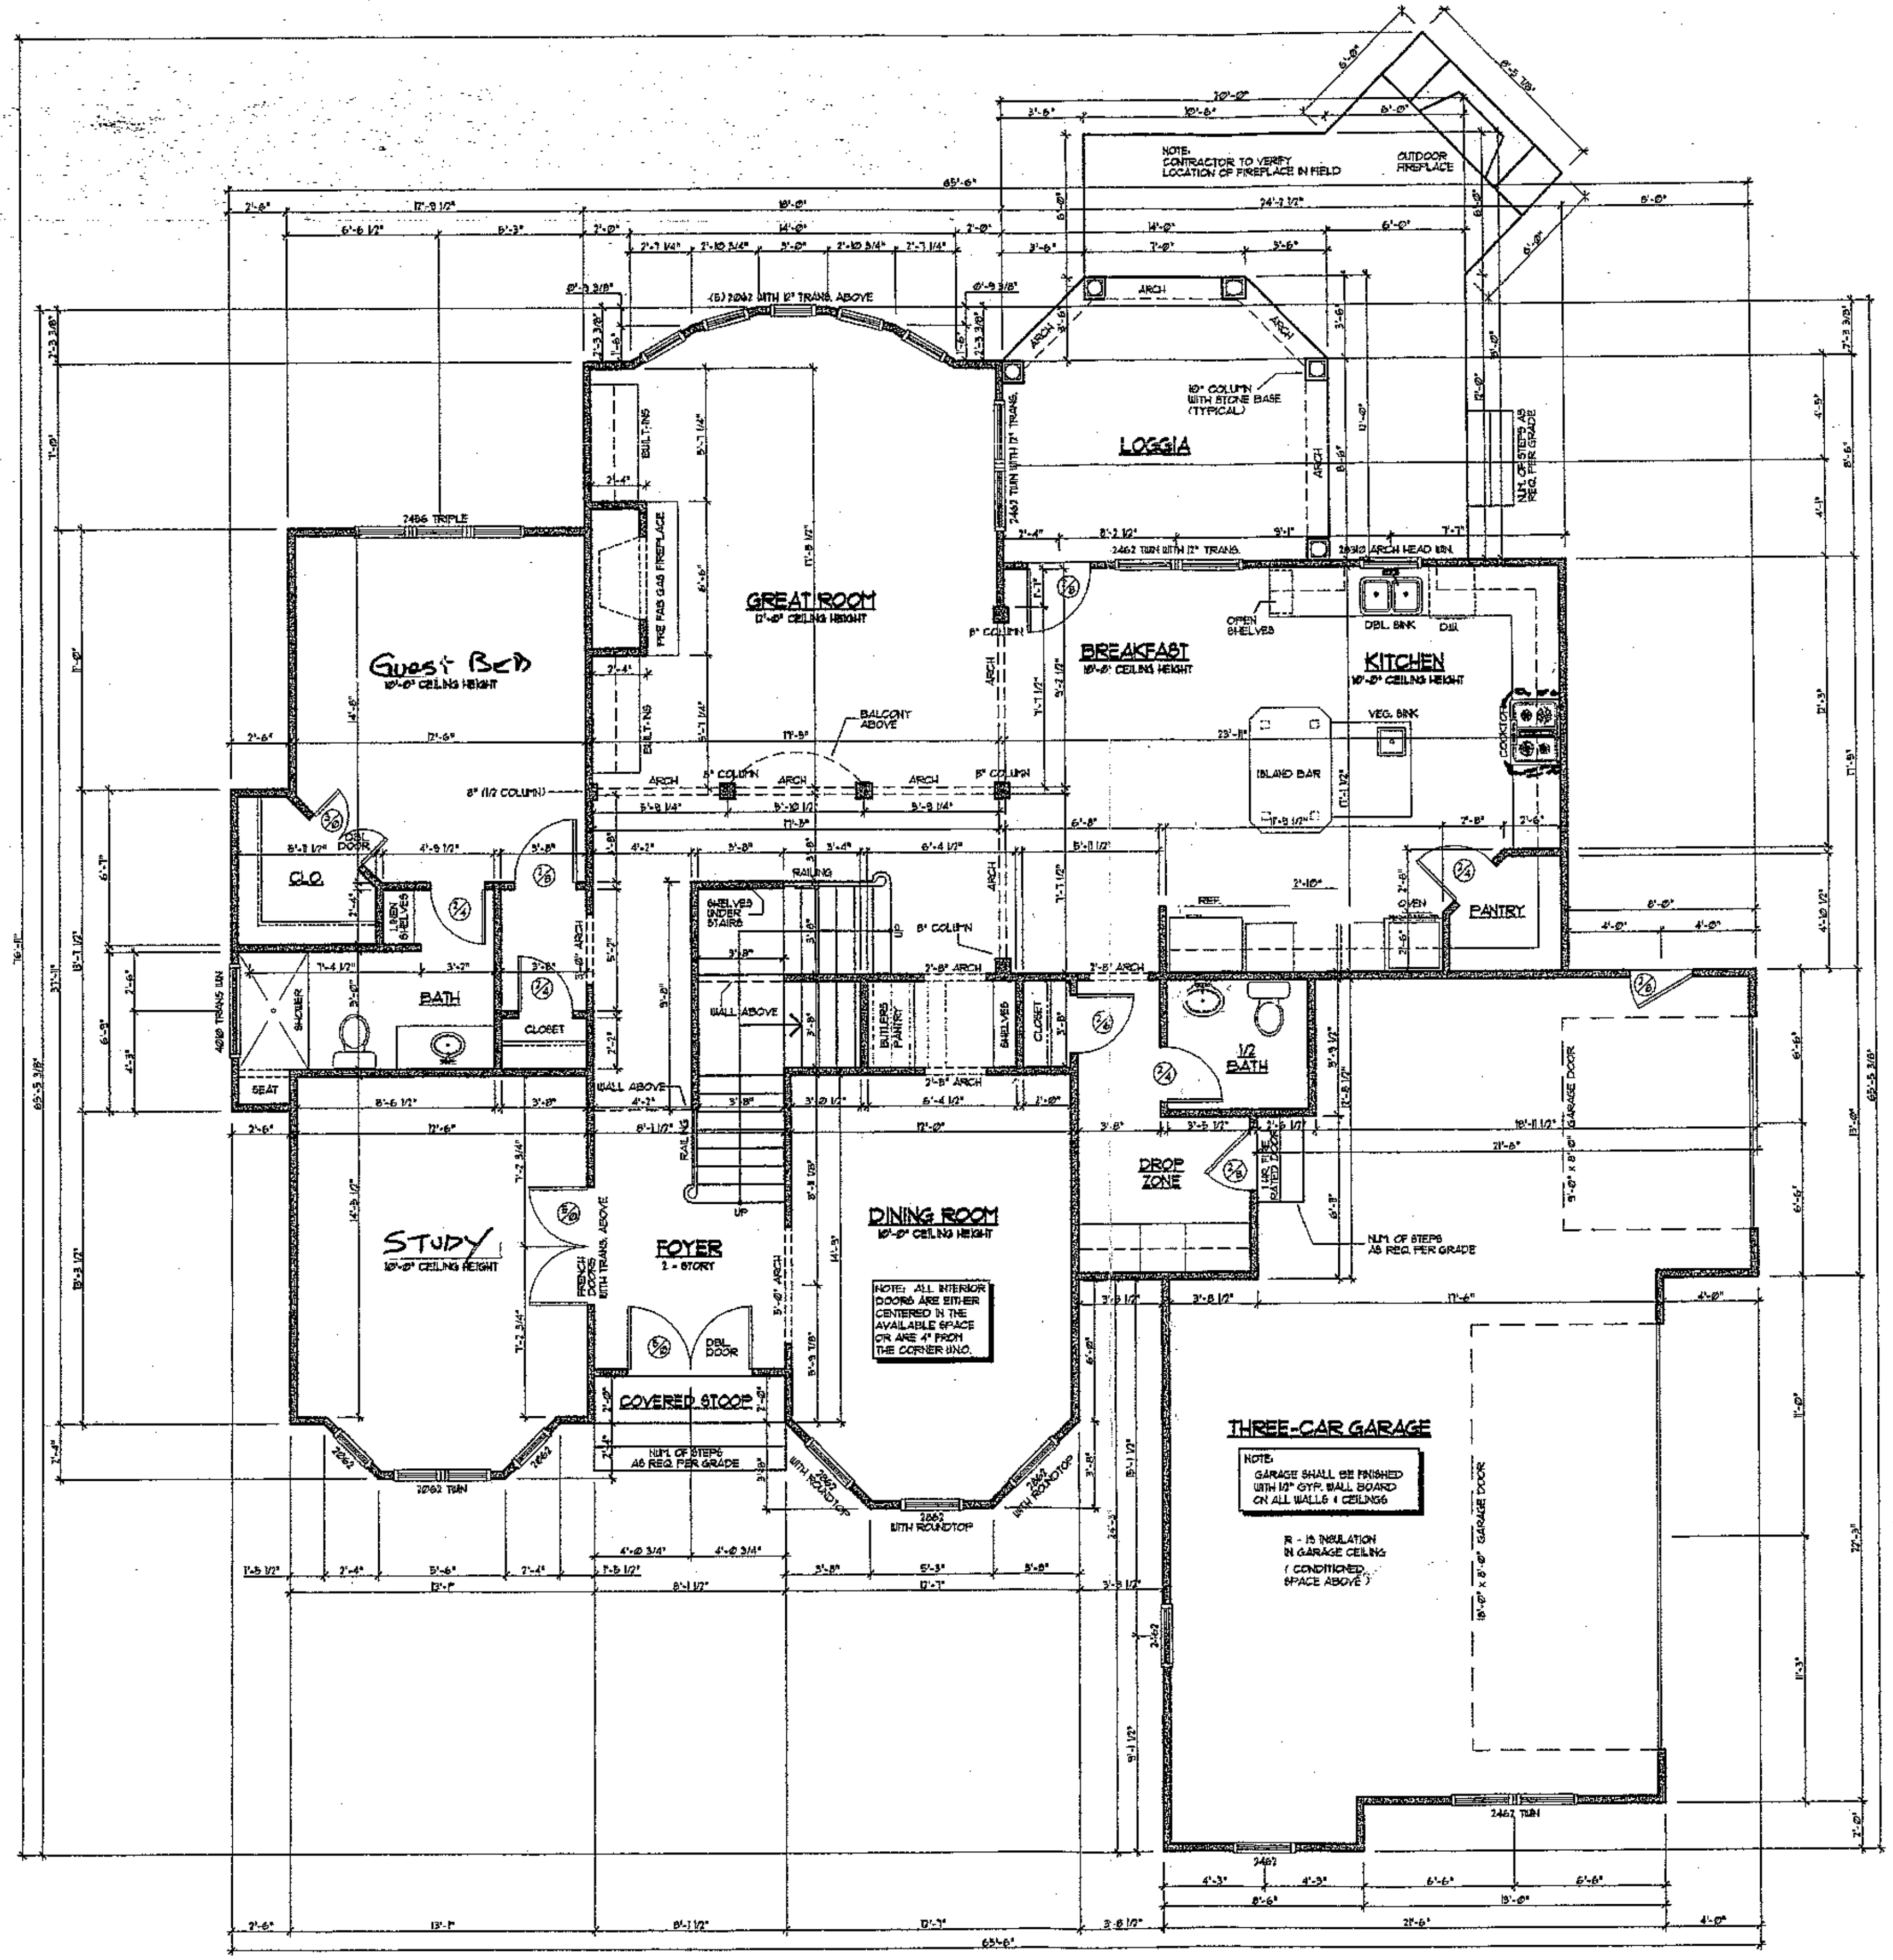


FIRST FLOOR PLAN 1,981 Sq. Ft.

SCALE: 1/4" = 1'-0"

SQUARE FOOTAGE CALCULATIONS

FIRST FLOOR	1,981 Sq. Ft.
SECOND FLOOR	2,315 Sq. Ft.
TOTAL HEATED	4,296 Sq. Ft.
GARAGE	735 Sq. Ft.

NOTE: CONTRACTOR TO VERIFY ALL WINDOW SIZES BEFORE CONST. BEGINS

L·I·F·E·S·T·Y·L·E
CUSTOM HOMES
Stan Hines
65 McCurdy St.
Concord, NC 28027
Phone: 704-795-1733
Fax: 704-721-3626

LifeStyle Custom Homes

Date: May 11, 2004

Drawn By: Travis Hartsell

Checked By:

Revisions: April 29, 2004


All design and plans contained in these documents are the original work, owned and property of LifeStyle Custom Homes. Any use or reproduction of these documents in part or whole is strictly prohibited by law without prior written consent from LifeStyle Custom Homes. Notes and Dimensions are subject to change according to local building codes and lot requirements.

Plan Number:

KM - Lot 10

Sheet Number:

4 of 6

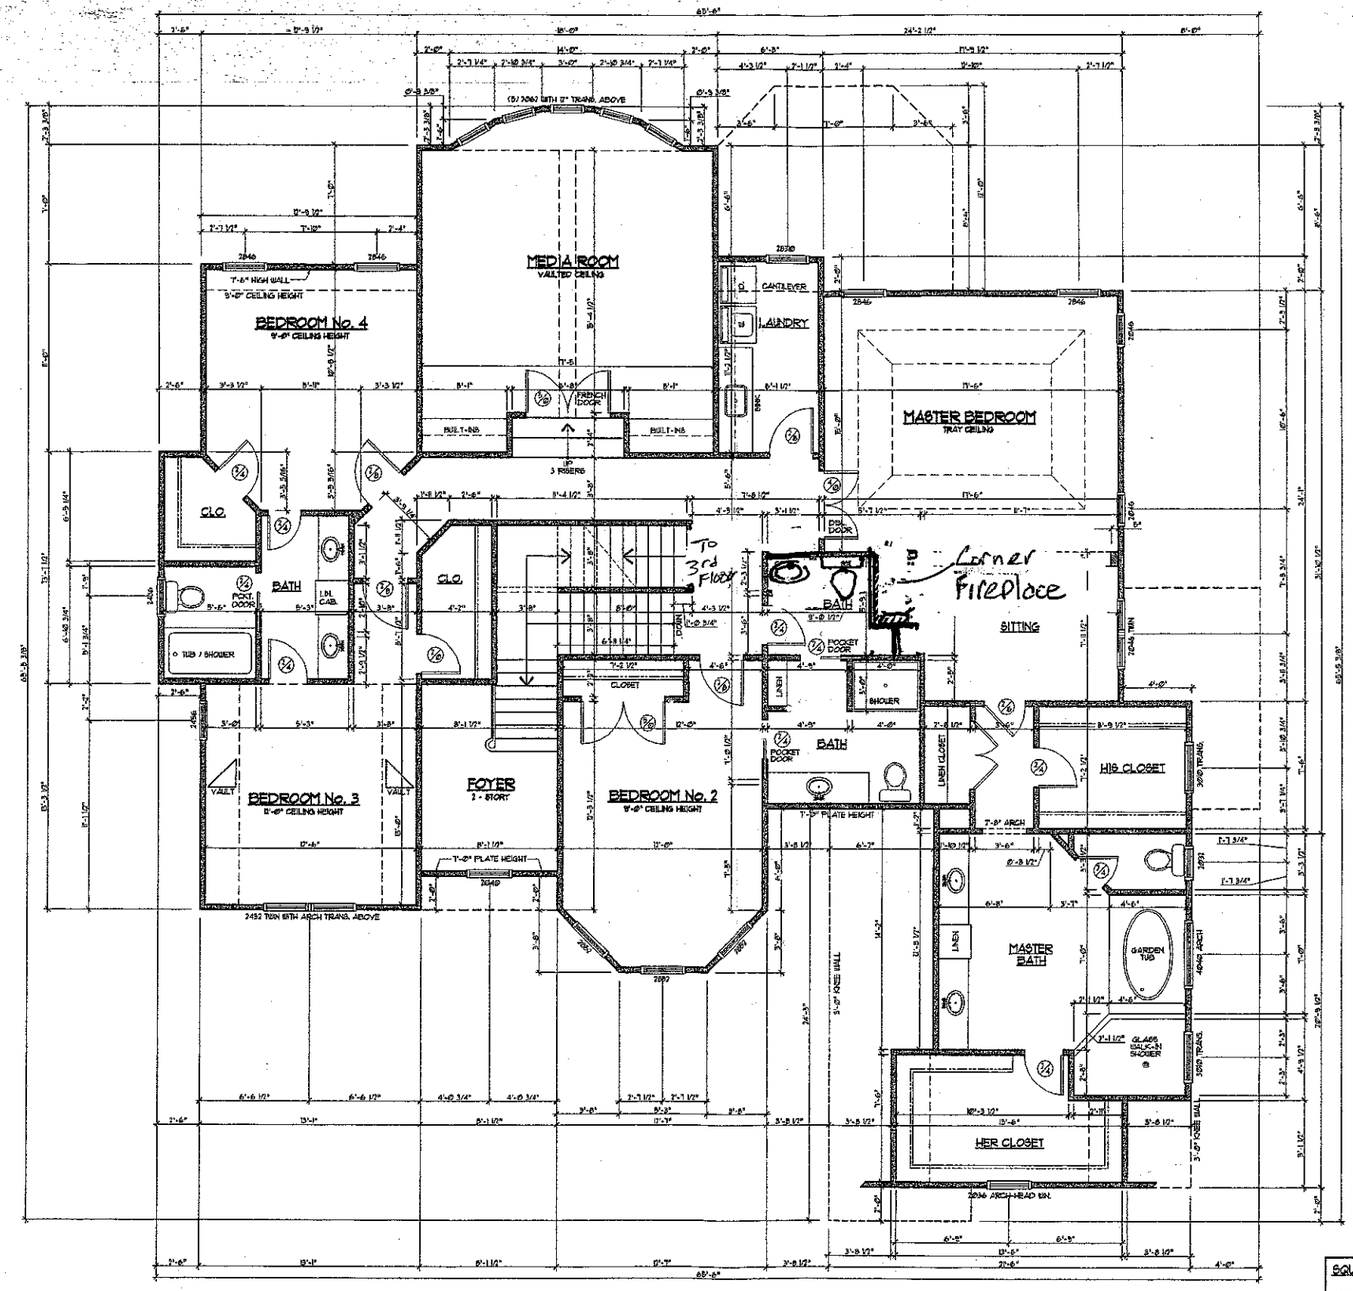

SECOND FLOOR PLAN 2,315 Sq. Ft.
SCALE: 1/4" = 1'-0"

SQUARE FOOTAGE CALCULATIONS

FIRST FLOOR	1981 Sq. Ft.
SECOND FLOOR	2,315 Sq. Ft.
TOTAL HEATED	4296 Sq. Ft.
GARAGE	755 Sq. Ft.

NOTE: CONTRACTOR TO VERIFY ALL WINDOW SIZES BEFORE CONST. BEGINS

L·I·F·E·S·T·Y·L·E
CUSTOM HOMES
Stan Hines
65 McCurdy St.
Concord, NC 28027
Phone: 704-795-1733
Fax: 704-721-3625

LifeStyle Custom Homes

Date: May 11, 2004
Drawn By: Travis Hartsell
Checked By:
Revisions: April 29, 2004

All design and plans contained in these documents are the original work, owned and property of LifeStyle Custom Homes. Any use or reproduction of these documents in part or whole is only by permission by and without prior written consent from LifeStyle Custom Homes. Notes and Dimensions are subject to change according to local building codes and for performance

Plan Number:
KM - Lot 10

Sheet Number:
5 of 6