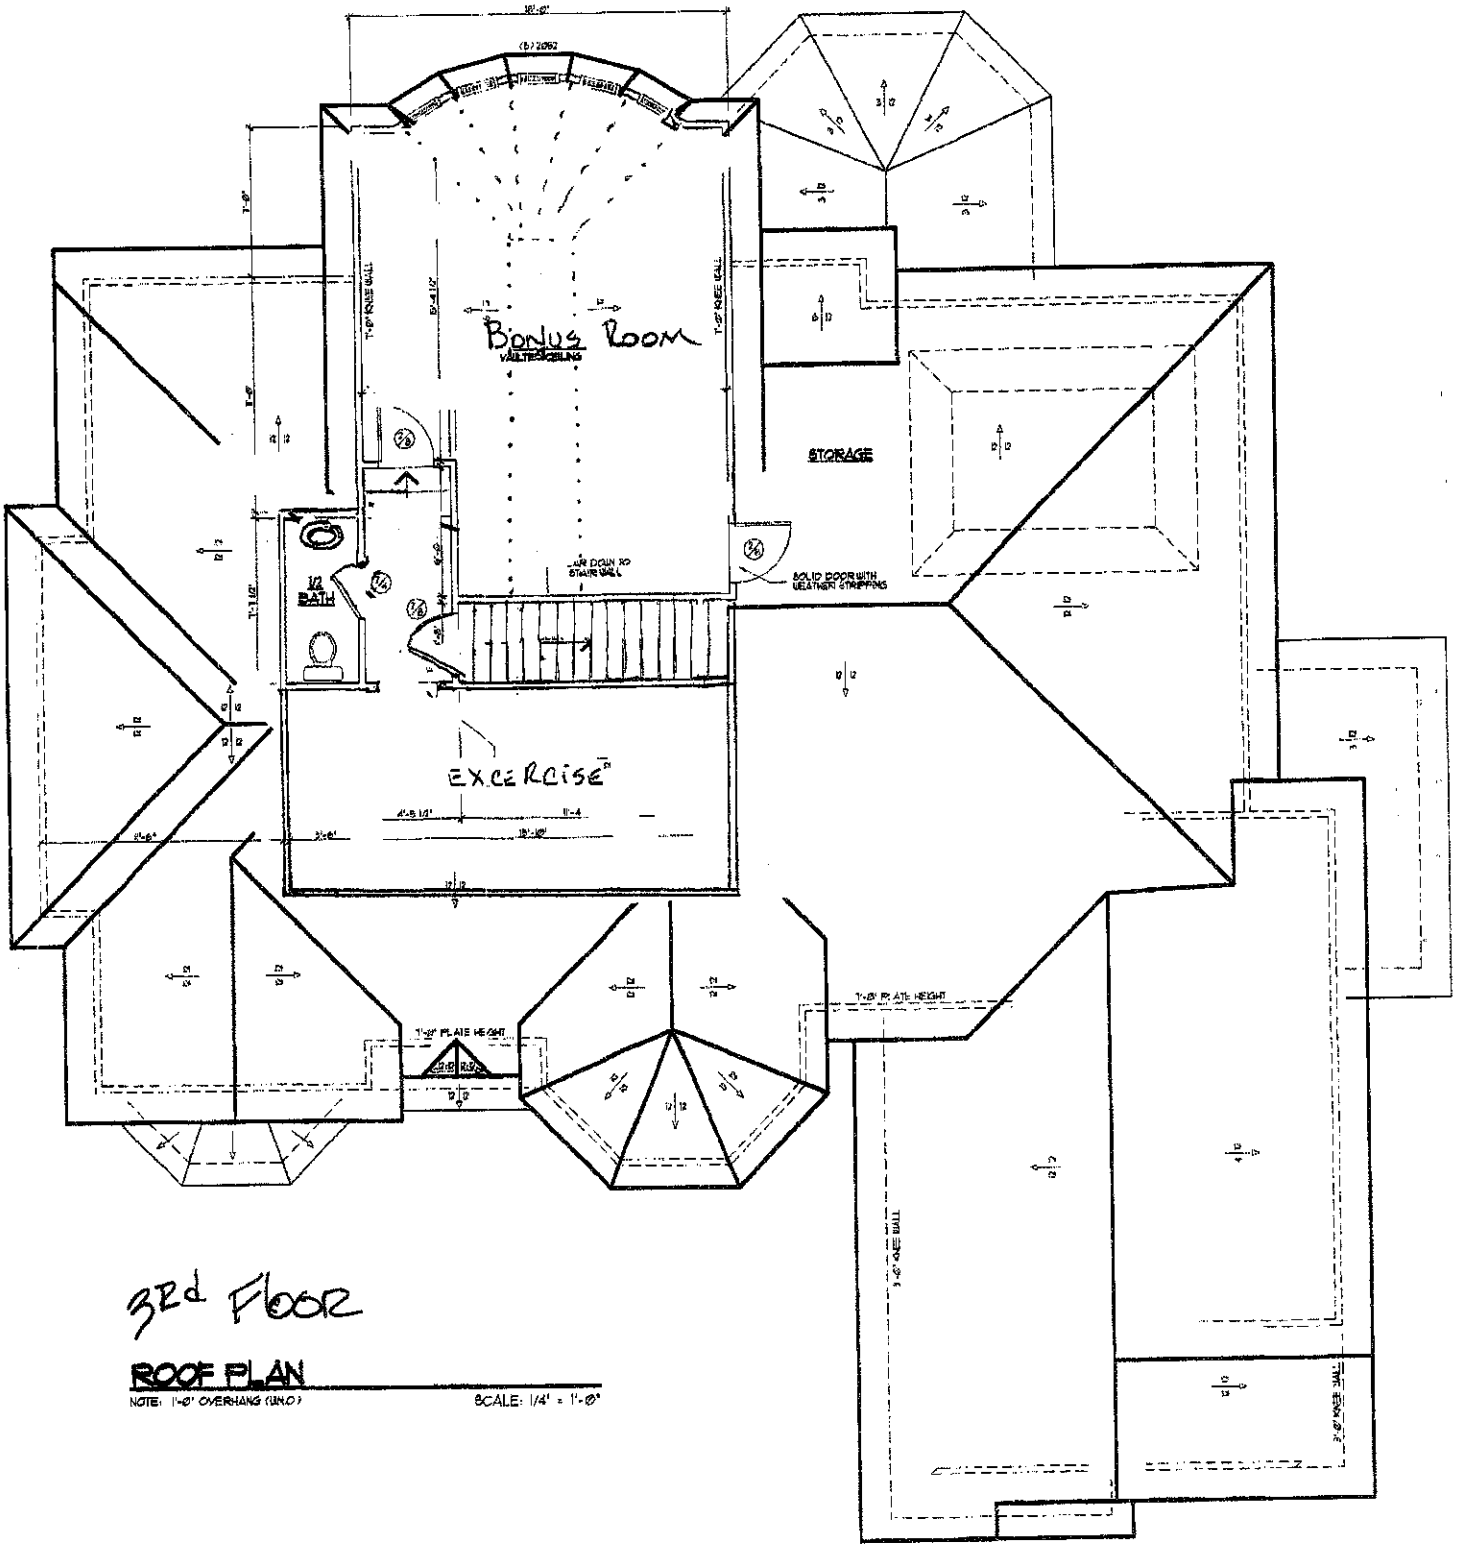


3rd Floor

ROOF PLAN

NOTE: 1'-0" OVERHANG (U.N.O.)

SCALE: 1/4" = 1'-0"