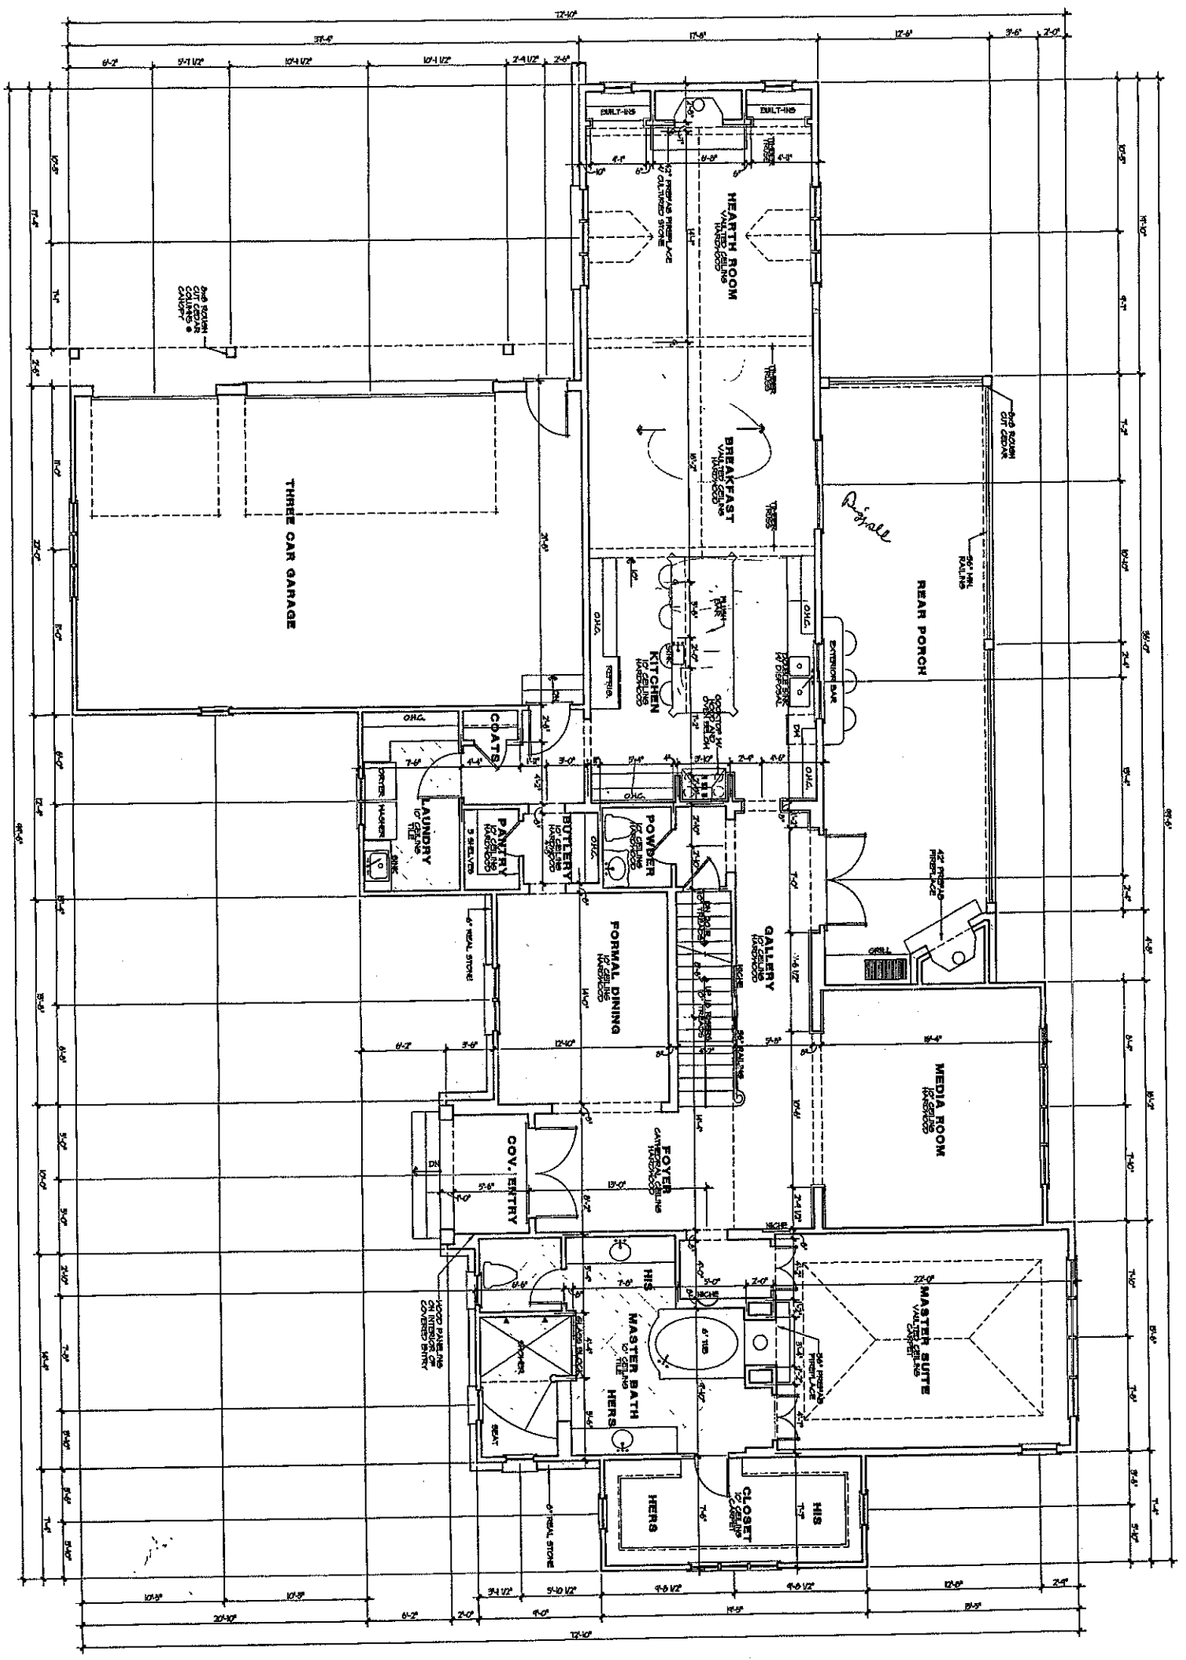


Square Footage 04/03/03	
Main Level Heated	2,774 Sq.Ft.
Upper Level Heated	1,170 Sq.Ft.
Total Heated	3,944 Sq.Ft.
Three Car Garage	816 Sq.Ft.
Covered Entry	98 Sq.Ft.
Covered Porch	598 Sq.Ft.
Covered Terrace	471 Sq.Ft.
Outside Storage	1,808 Sq.Ft.
Finished Attic/Mechanical Storage	977 Sq.Ft.
Total Under Roof	8,696 Sq.Ft.

Acknowledgement Of
Plans Submittal ONLY!
Crystal Dibble Date 10/11/03
_____ Date _____

©Copyright, Carolina Design Group, Inc. - 2003

SHEET 5 OF 5 SHEETS

DRAWING TITLE: MAIN LEVEL FLOOR PLAN

SCALE: 1/4" = 1'-0"

DRAWN BY: Jessica H. Stewart


DATE: June 9, 2003

SEAL: FOR APPROVAL

A NEW RESIDENCE FOR
Dibble Custom Homes
Lot 1141 Cape Cod Way

The Point

CAROLINA DESIGN GROUP
a residential design firm
10602 Bailey Road Suite A, Cornelius NC 28031
voice: 704.895.7805 fax: 704.895.0599
www.carolinadesigngroup.com

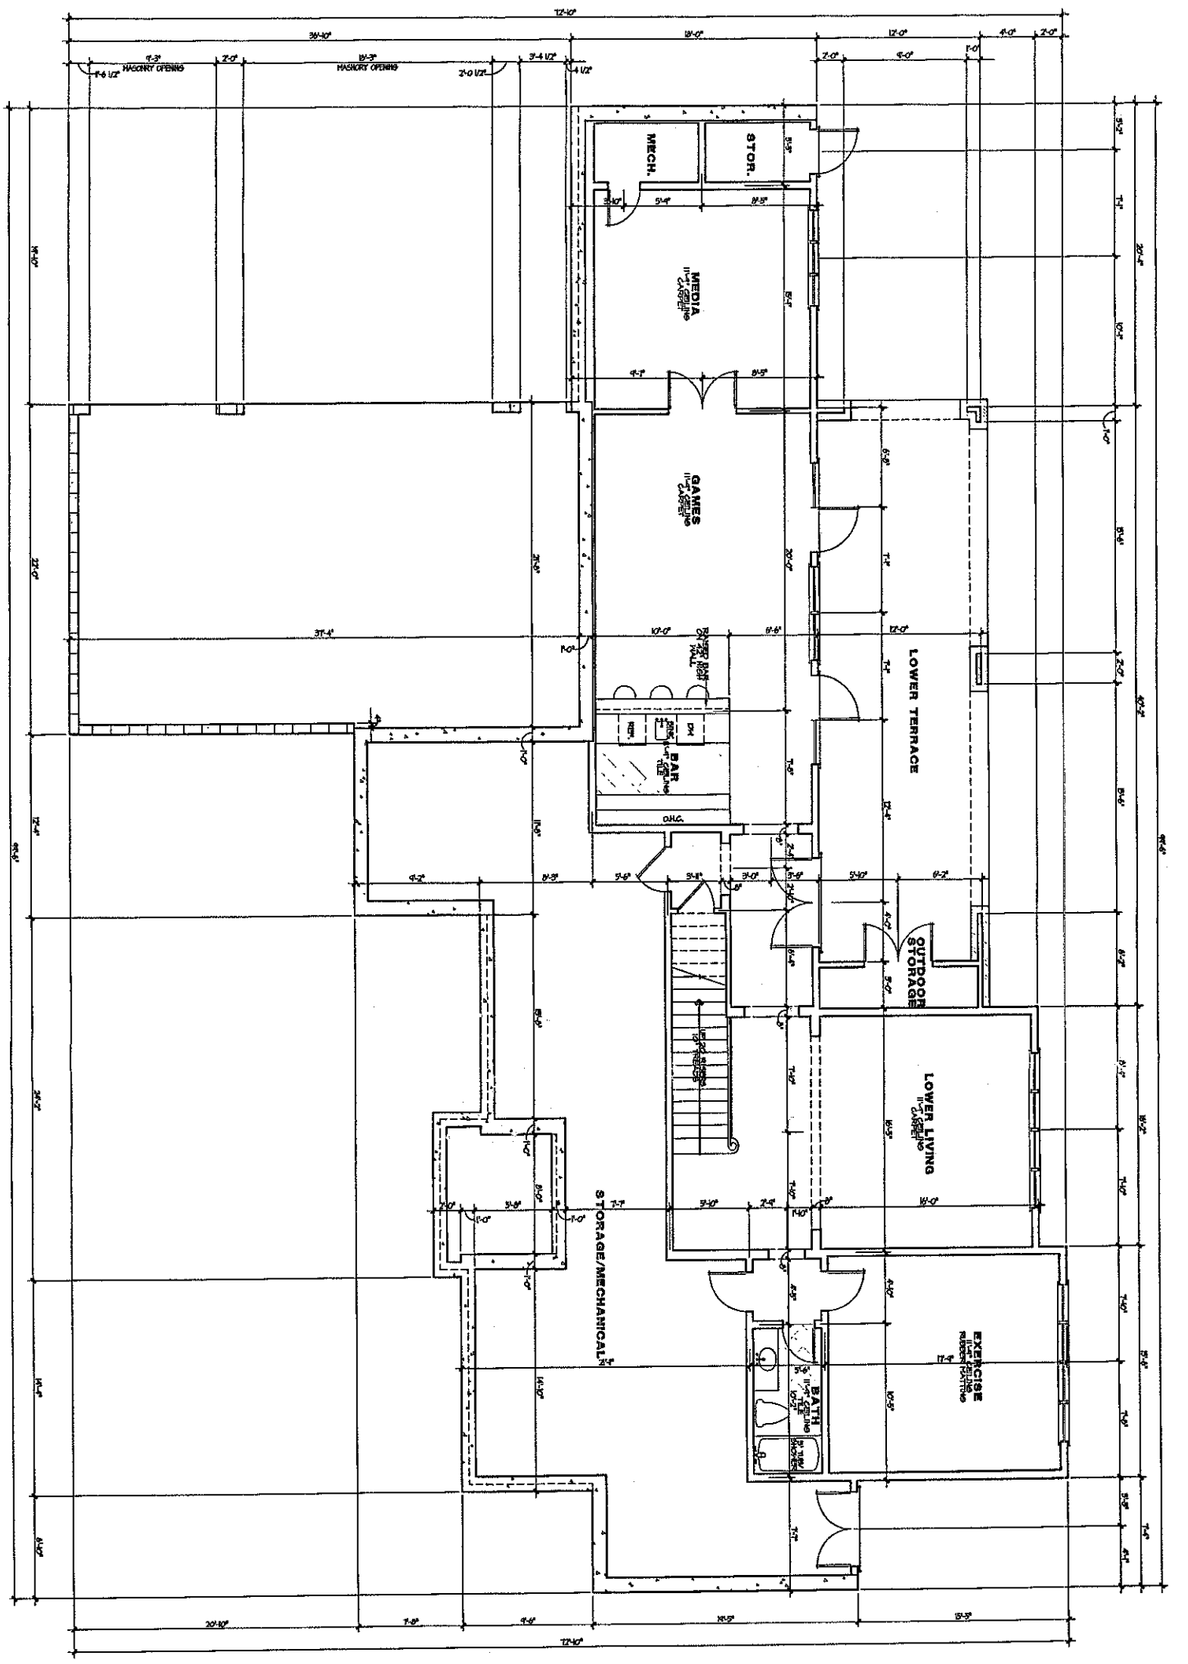

Square Footage (ACTUAL)	
Main Level Heated	2,774 Sq.Ft.
Upper Level Heated	1,170 Sq.Ft.
Total Heated	3,944 Sq.Ft.
Three Car Garage	816 Sq.Ft.
Covered Entry	98 Sq.Ft.
Covered Patio	608 Sq.Ft.
Covered Terrace	471 Sq.Ft.
Outside Storage	1,888 Sq.Ft.
Future Lower Level Storage/Mechanical	977 Sq.Ft.
Total Under Roof	8,536 Sq.Ft.

Acknowledgement Of
Plans Submittal ONLY!
Captain Dibble Date 6/11/03
_____ Date _____

© Copyright, Carolina Design Group, Inc. - 2003

A NEW RESIDENCE FOR
Dibble Custom Homes
Lot 1141 Cape Cod Way

The Point

CAROLINA DESIGN GROUP
a residential design firm
10602 Bailey Road Suite A, Cornelius NC 28031
voice: 704.895.7805 fax: 704.895.0599
www.carolinadesigngroup.com

SEAL


FOR APPROVAL

DRAWN BY: Jessica M. Stewart
DATE: June 9, 2003

DRAWING TITLE: LOWER LEVEL FLOOR PLAN

SCALE: 1/4" = 1'-0"

SHEET NO. 3 OF 8 SHEETS

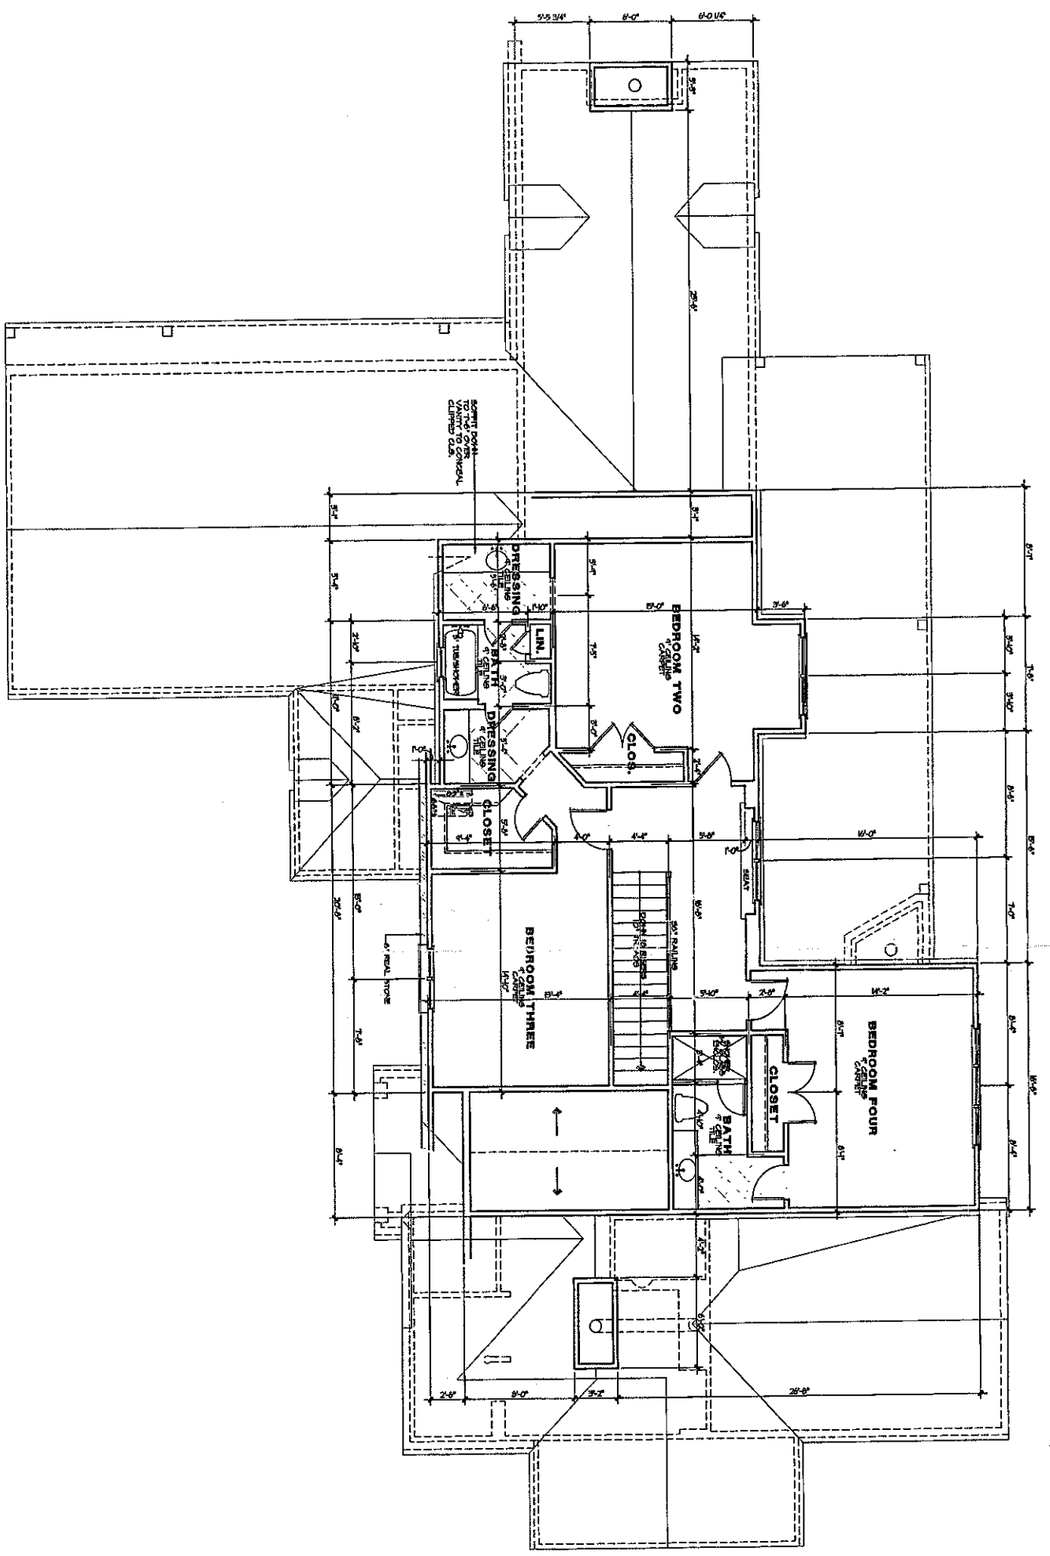

Square Footage (heated)	
Main Level Heated	2,774 Sq.Ft.
Upper Level Heated	1,170 Sq.Ft.
Total Heated	3,944 Sq.Ft.
Three Car Garage	816 Sq.Ft.
Covered Entry	80 Sq.Ft.
Covered Porch	608 Sq.Ft.
Covered Terrace	41 Sq.Ft.
Unfinished Storage	681 Sq.Ft.
Finished Lower Level	1,803 Sq.Ft.
Storage/Mechanical	977 Sq.Ft.
Total Under Roof	8,850 Sq.Ft.

Acknowledgement Of
Plans Submittal ONLY!
Date 6/11/03

Date

© Copyright, Carolina Design Group, Inc. - 2003

SHEETS 7 OF

DRAWING TITLE: UPPER LEVEL FLOOR PLAN

SCALE: 1/4" = 1'-0"

SHEET NO.

DRAWN BY: Jessica K. Sievert

DATE: June 5, 2003

SEAL

FOR APPROVAL

A NEW RESIDENCE FOR

Dibble Custom Homes

Lot 1141 Cape Cod Way

The Point

CAROLINA DESIGN GROUP
a residential design firm
10602 Bailey Road Suite A, Cornelius NC 28031
voice: 704.895.7805 fax: 704.895.0599
www.carolinadesigngroup.com